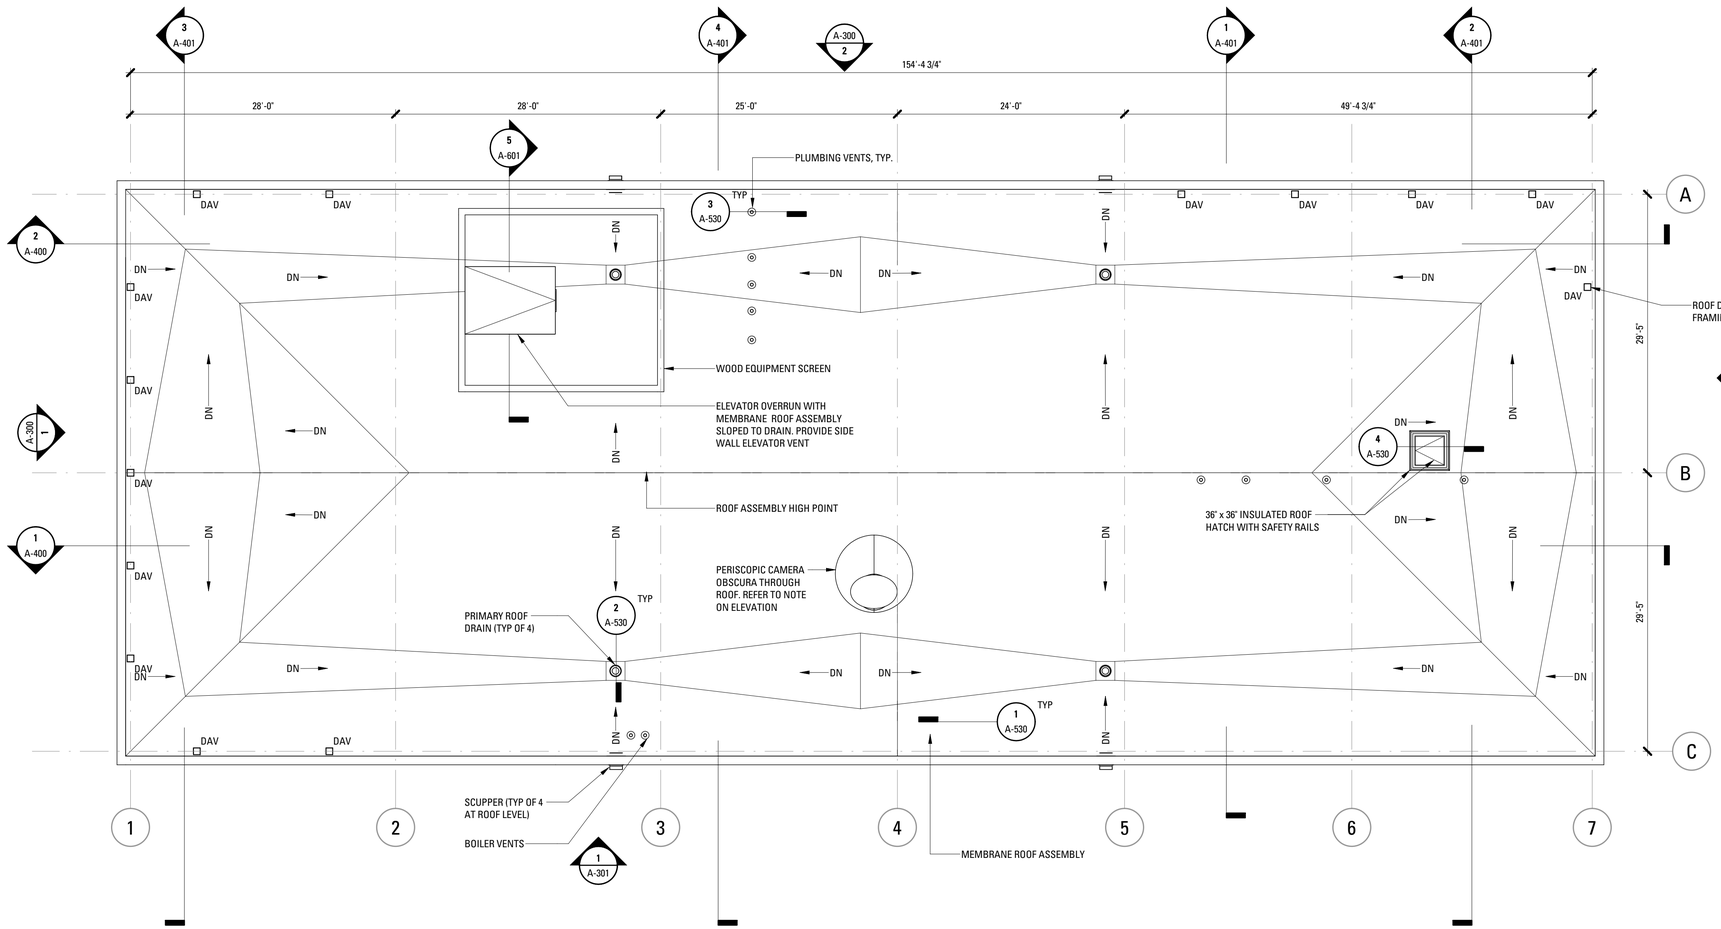

PLAN GENERAL NOTES

1. FLOOR LEVELS DENOTE TOP OF STRUCTURAL SLAB
2. ELEVATOR BASIS OF DESIGN:
   CANTON 2500 #
   8'-4" X 5'-10" CLEAR HOISTWAY
   MR (IN GROUND HYDRAULIC)
   SIDE (NOT CENTER) OPENING - STRETCHER COMPLIANT
3. IN ACCORDANCE WITH MUBEC, PRIMARY STRUCTURE MUST HAVE 1-HOUR FIRE-RESISTANCE RATING. FIRE RESISTANCE SHALL BE SPRAY-APPLIED FIRE-PROOFING OR FIRE-RATED GWB WITH THE EXCEPTION OF THE FOLLOWING COLUMNS, WHICH SHALL BE RATED WITH INTUMESCENT PAINT:
   FIRST FLOOR: A1, A2, B1, B2, C1, C2
   SECOND FLOOR: A1, A2, B1, C1, C2
4. CONTRACTOR PROVIDING CORE & SHELL ONLY TO THE FOLLOWING MUSEUM EXHIBIT SPACES:
   200 OUR COMMUNITY
   207 LIFE SAFETY SYSTEMS ("LSS") - SEE EXHIBIT DRAWINGS FOR MEP REQUIREMENTS
   212 CULTURAL EXHIBIT
   304 NATURE EXPLORATION
   309 LIGHT & COLOR
   313 WATER PLAY
   324 AIR & RAMPS

SEE EXHIBIT DESIGNER DRAWINGS FOR MUSEUM EXHIBIT SPACES.

PLAN LEGEND

- HOSE BIBB
- DAV — ROOF DAVIT
- ROOF PENETRATIONS
- FACP — FIRE ALARM CONTROL PANEL
- WALL AT WET AREA - REPLACE GWB WITH BLUEBOARD
- 3 / A-300 — EXHIBIT FITOUT, SEE EXHIBIT DRAWINGS

Bruner/Cott

Bruner/Cott & Associates, Inc.
130 Prospect Street
Cambridge, Massachusetts 02139
617 492 8400
www.brunercott.com

Architecture/Urban Design
Preservation/Landscape Architecture
Space Planning/Interior Design

Rev	Date	Remarks

Date	31 March, 2017
Scale	1/8" = 1'-0"
Project Number	15.052
Drawn By	Author

Children's Museum & Theater of Maine

Thompson's Point
Portland, ME

DESIGN DEVELOPMENT

ROOF PLAN

NOT FOR CONSTRUCTION

A-104

IF THIS SHEET IS NOT 22" x 34", IT HAS BEEN REDUCED OR ENLARGED.

3/29/2017 3:14:29 PM