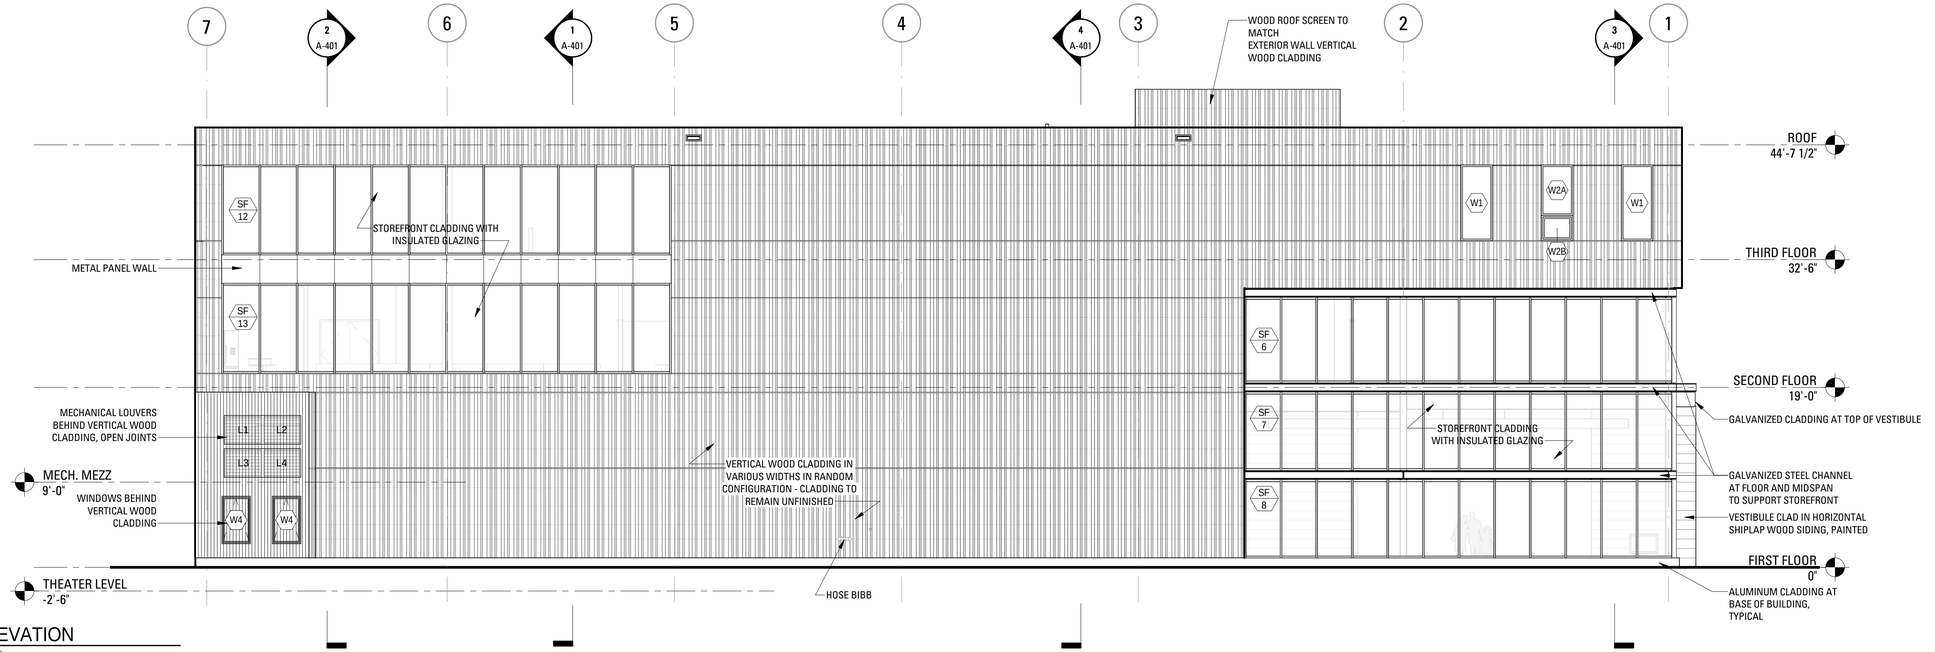

2 WEST ELEVATION
SCALE: 1/8" = 1'-0"

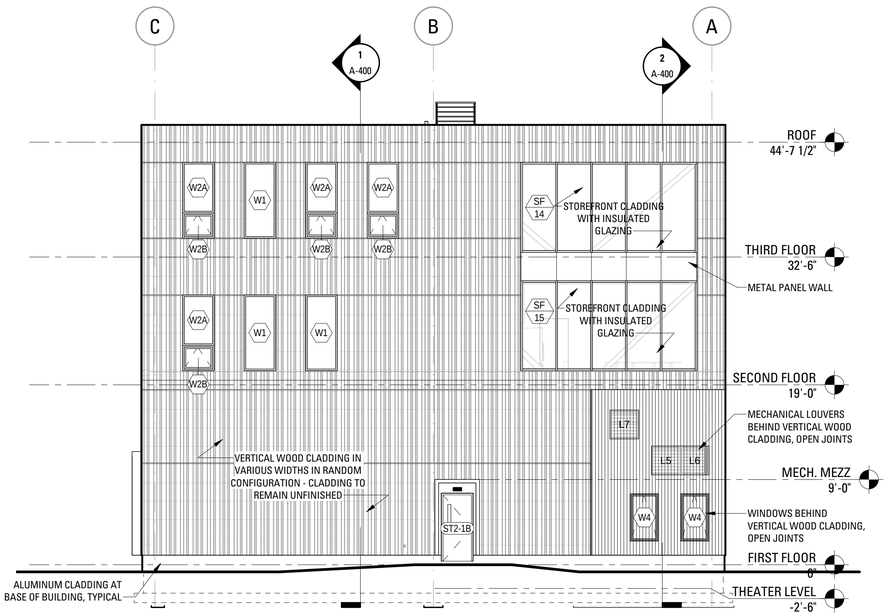

3 NORTH ELEVATION
SCALE: 1/8" = 1'-0"

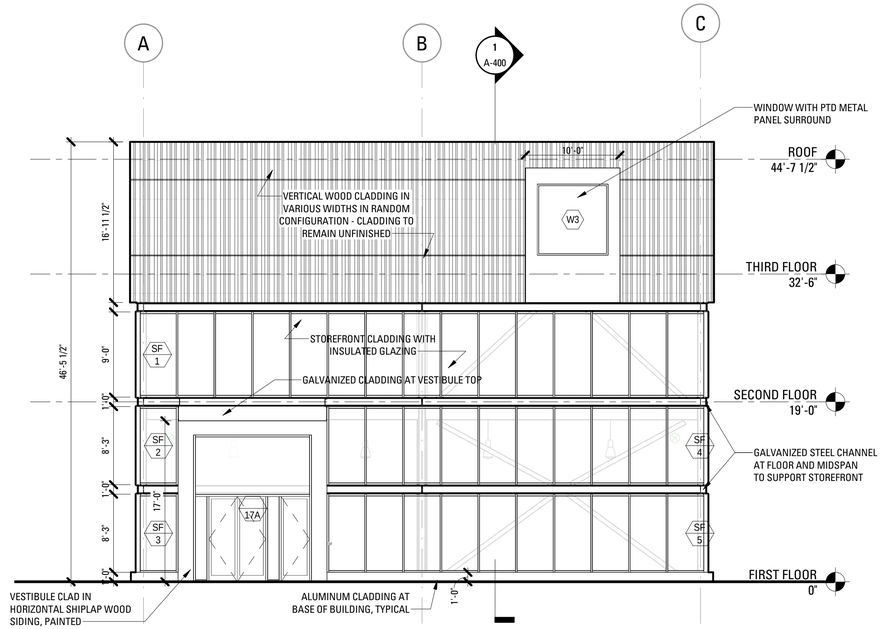

1 SOUTH ELEVATION
SCALE: 1/8" = 1'-0"

IF THIS SHEET IS NOT 22" x 34", IT HAS BEEN REDUCED OR ENLARGED.

3/29/2017 3:14:24 PM

Bruner/Cott

Bruner/Cott & Associates, Inc.
130 Prospect Street
Cambridge, Massachusetts 02139
617 492 8400
www.brunercott.com

Architecture/Urban Design
Preservation/Landscape Architecture
Space Planning/Interior Design

Rev	Date	Remarks

Date	31 March, 2017
Scale	1/8" = 1'-0"
Project Number	15.052
Drawn By	Author

Children's Museum & Theater of Maine

Thompson's Point
Portland, ME

DESIGN DEVELOPMENT

NORTH, SOUTH & WEST ELEVATIONS

NOT FOR CONSTRUCTION

A-300