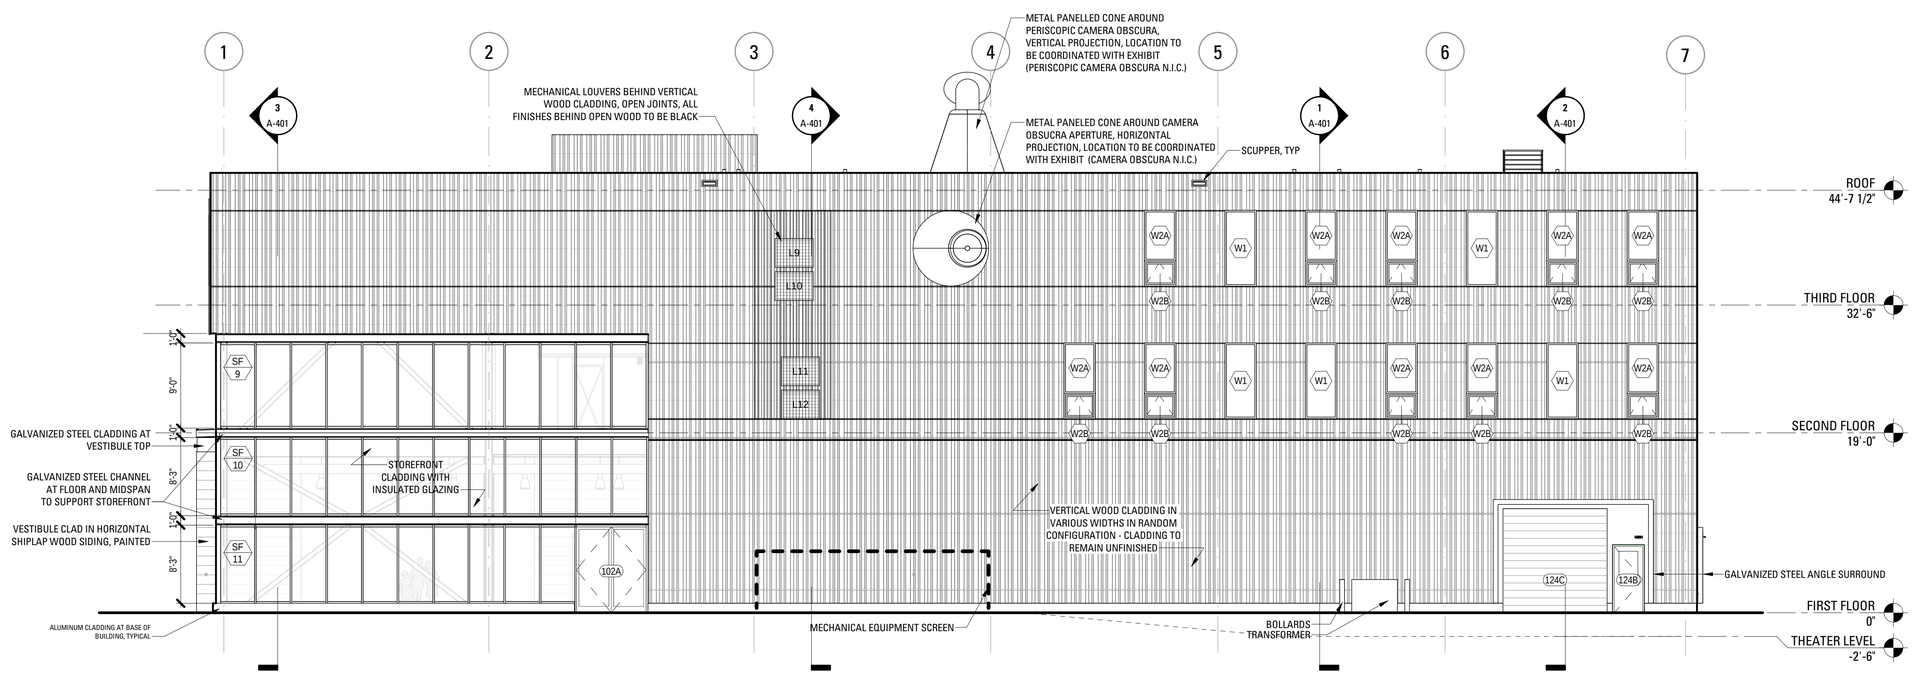

1 EAST ELEVATION
SCALE: 1/8" = 1'-0"

IF THIS SHEET IS NOT: 22" x 34", IT HAS BEEN REDUCED OR ENLARGED.

3/29/2017 3:14:38 PM

Bruner/Cott

Bruner/Cott & Associates, Inc.
130 Prospect Street
Cambridge, Massachusetts 02139
617 492 8400
www.brunercott.com

Architecture/Urban Design
Preservation/Landscape Architecture
Space Planning/Interior Design

Rev	Date	Remarks

Date	31 March, 2017
Scale	1/8" = 1'-0"
Project Number	15.052
Drawn By	Author

Children's Museum & Theater of Maine

Thompson's Point
Portland, ME

DESIGN DEVELOPMENT

EAST ELEVATION & ENLARGED ELEVATIONS

NOT FOR CONSTRUCTION

A-301