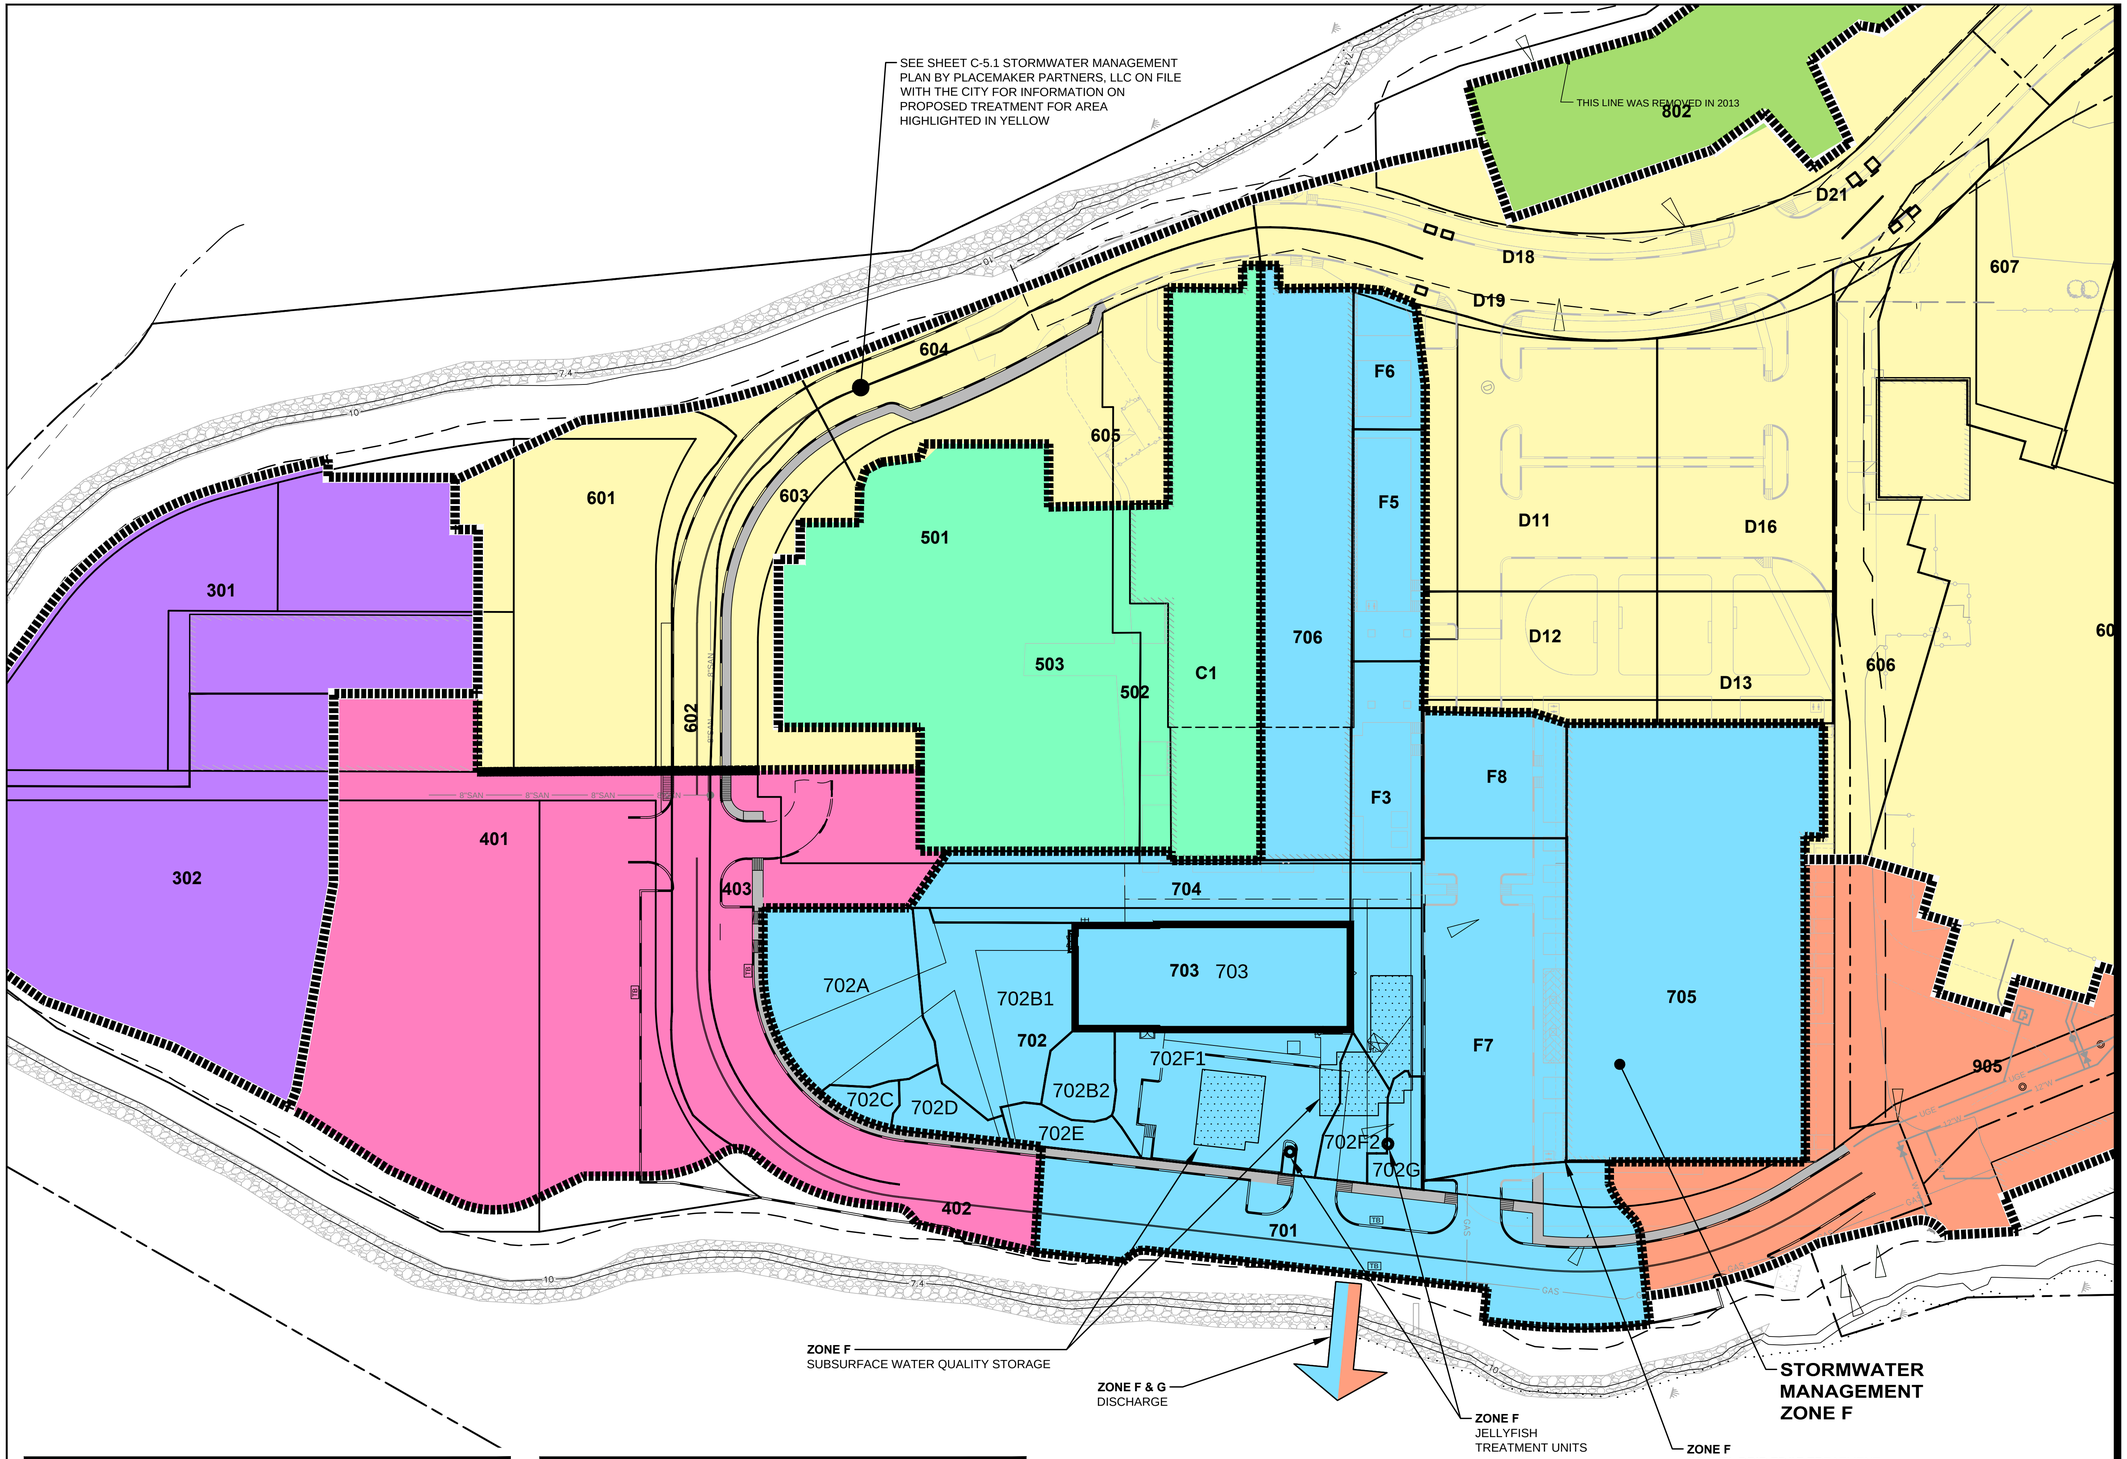


## LEGEND

| | |
|---|---|
| TB | FILTERRA OR APPROVED EQUAL TREE BOX |
| JF | JELLYFISH TREATMENT UNIT |
| | SUBSURFACE WATER QUALITY VOLUME STORAGE |

## PLAN REFERENCE

"OVERALL STORMWATER MANAGEMENT PLAN", THE FOREFRONT AT THOMPSON'S POINT, PREPARED FOR FOREFRONT PARTNERS I, LP, PREPARED BY STANTEC CONSULTING SERVICES, INC., SHEET C-4.1 OF PLAN SET, LATEST REVSION OF 09.16.16.

PRELIMINARY - NOT FOR CONSTRUCTION

V:\195350337\active\195350337\civil\cad\permit\dwg\195350337_swm.dwg pfillettaz 3/29/2017 2:57 PM

Stantec

Stantec
482 Payne Road Scarborough Court
Scarborough, Maine 04074-8929
Tel. 207.883.3355
www.stantec.com

Copyright Reserved
The Contractor shall verify and be responsible for all dimensions. DO NOT scale the drawing - any errors or omissions shall be reported to Stantec without delay.
The Copyrights to all designs and drawings are the property of Stantec. Reproduction or use for any purpose other than that authorized by Stantec is forbidden.

Consultants

Notes

| Revision | By | Appd. | YY.MM.DD |
|---|---|---|---|
| 1 SUBMITTED TO CITY FOR PRELIMINARY SITE PLAN APPLICATION | PSF | SRB | 17.03.29 |

| File Name: 195350337_swm | DED | SRB | SRB | 16.11.29 |
|---|---|---|---|---|
| | DWN. | CHKD. | DSGN. | DATE |

Permit-Seal

STATE OF MAINE
STEPHEN R. BUSHEY
No. 7429
LICENSED
PROFESSIONAL ENGINEER

Client/Project
BRUNER/COTT

CHILDREN'S MUSEUM & THEATRE OF MAINE
THOMPSON'S POINT - PORTLAND, MAINE

Title
STORMWATER MANAGEMENT PLAN

Project No. 195350337
Scale 1" = 40'

Sheet
C-5.1