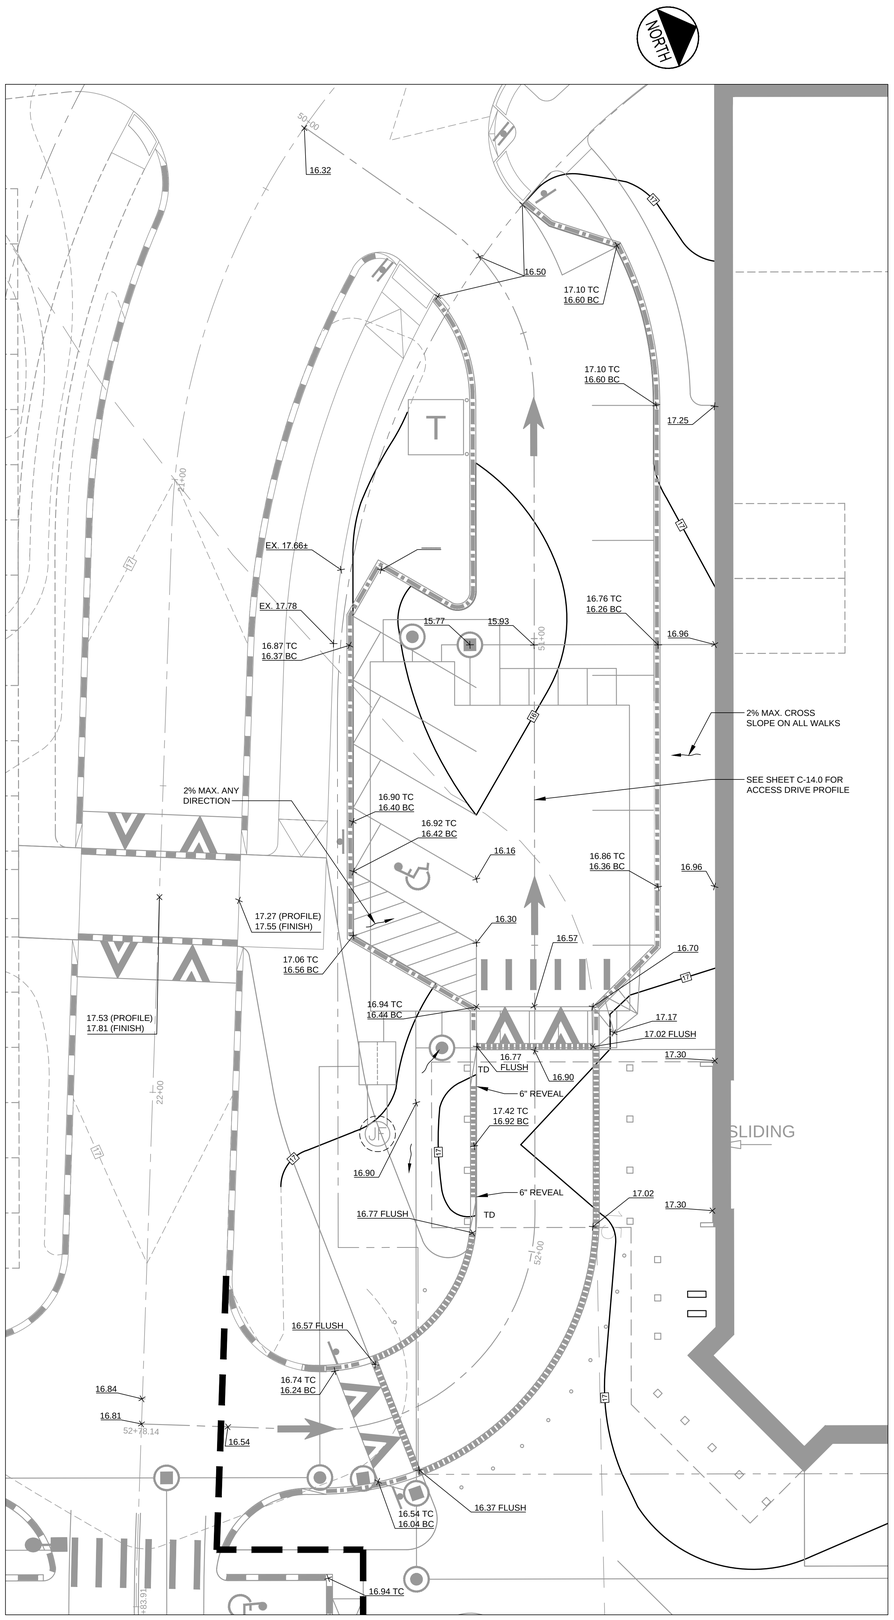

FRONT DRIVE AREA
ENLARGED VIEW
SCALE: 1"=10'

PRELIMINARY – NOT
FOR CONSTRUCTION

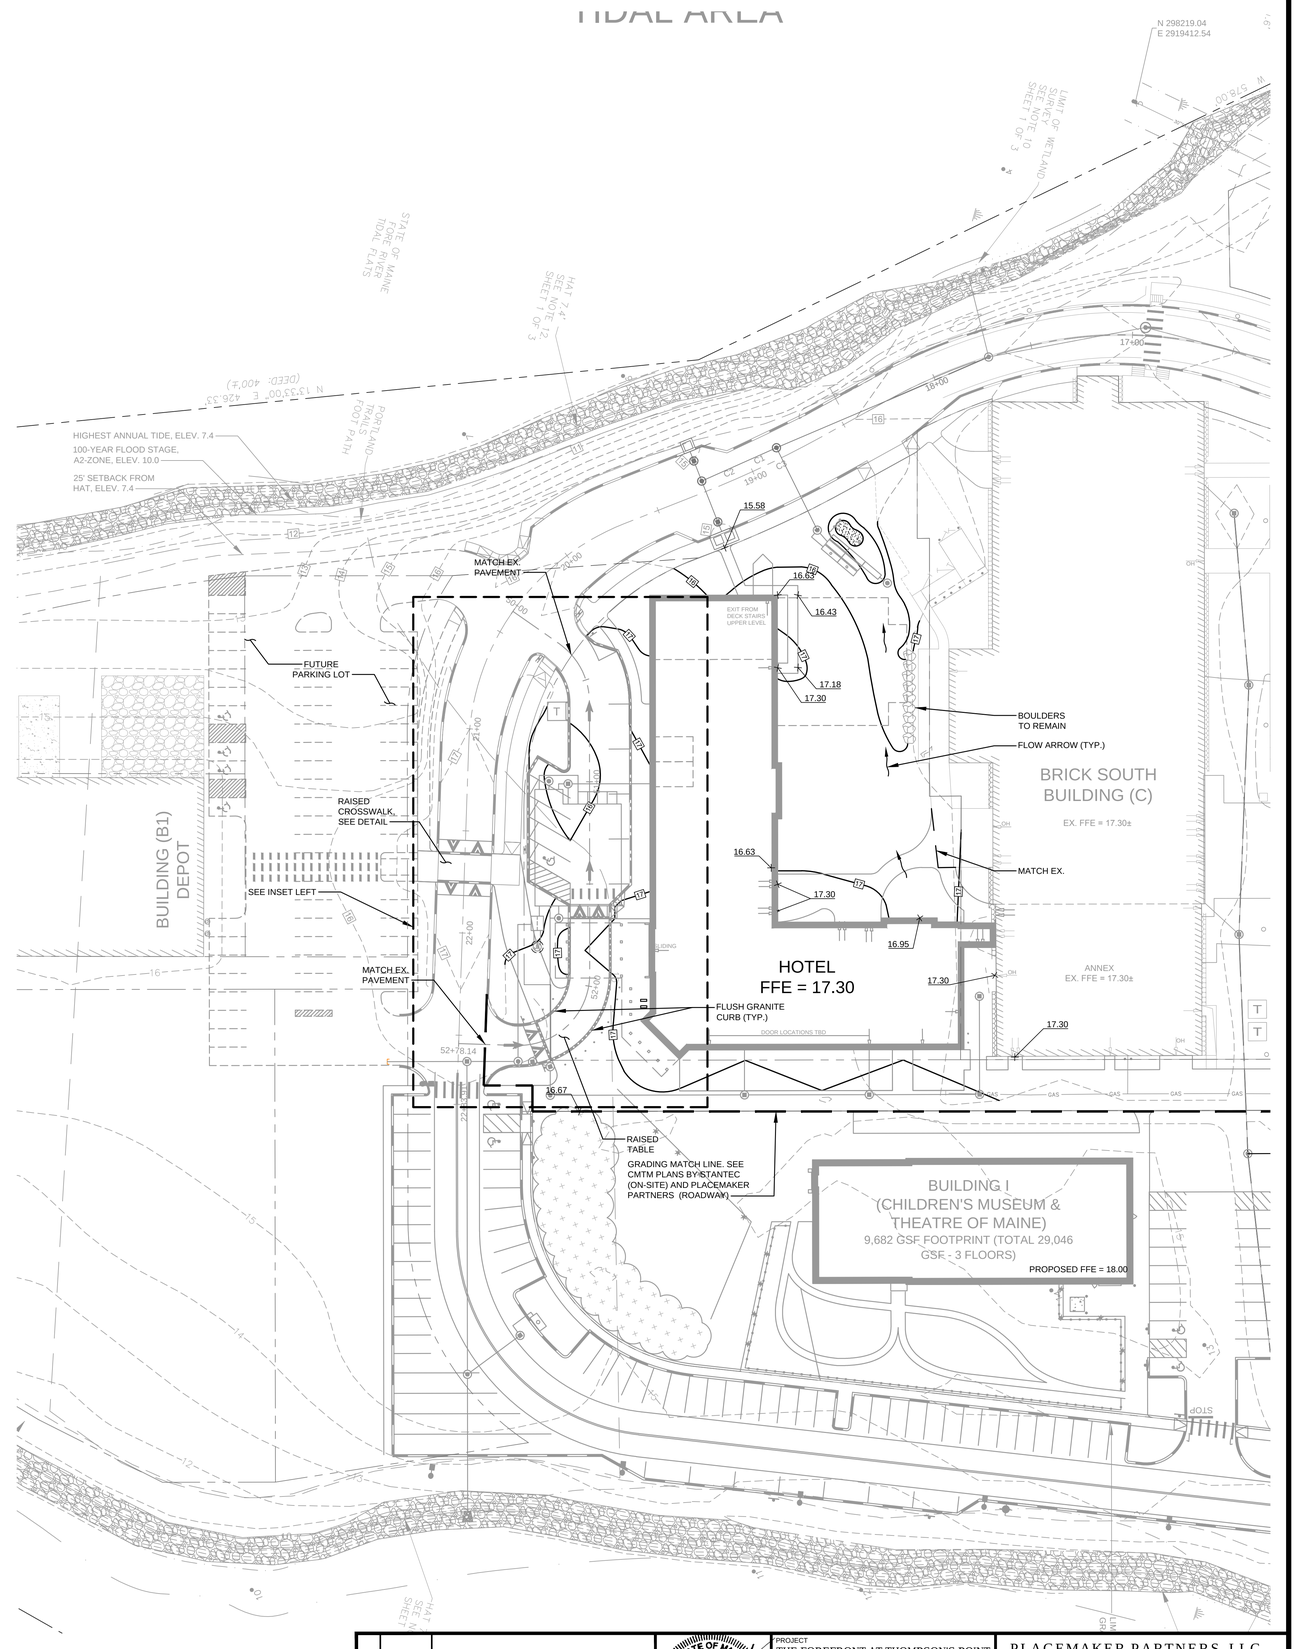

GRAPHIC SCALE

30 0 15 30 60

(IN FEET)
1 inch = 30 ft.

REV	DATE	DESCRIPTION
1	9/25/2017	FINAL SITE PLAN SUBMISSION

REVISIONS

STATE OF MAINE
BO KENNEDY
No. 11994
LICENSED
PROFESSIONAL ENGINEER
09.25.17

P.E. BO KENNEDY
LIC. #11994

PROJECT
THE FOREFRONT AT THOMPSON'S POINT
FOREFRONT HOTEL

SHEET TITLE
GRADING PLAN

CLIENT
FOREFRONT HOTELIERS, LLC

PLACEMAKER PARTNERS, LLC
501 DANFORTH STREET
PORTLAND, ME 04102
bo@placemakerpartners.com

DRAWN:	DB	DATE:	AUG. 2017
DESIGNED:	BEK	SCALE:	1" = 30'
FILE NAME:	HOTEL-GRADING.dwg		
SHEET	C-5.0		