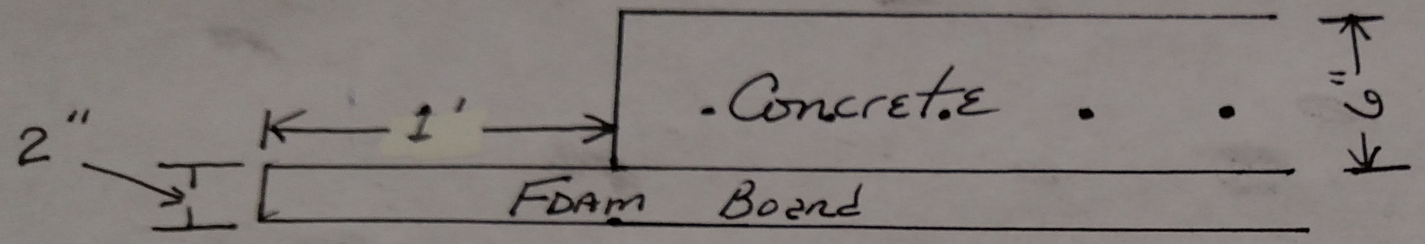

Existing Pad

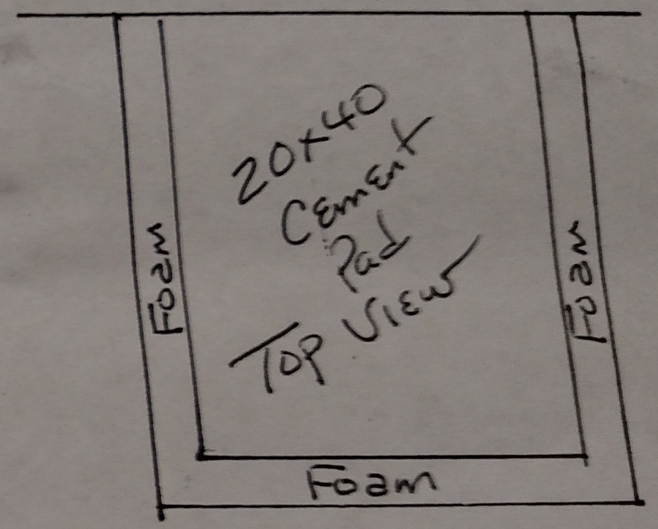

Foam to extend outside of pad 1 foot on 3 sides

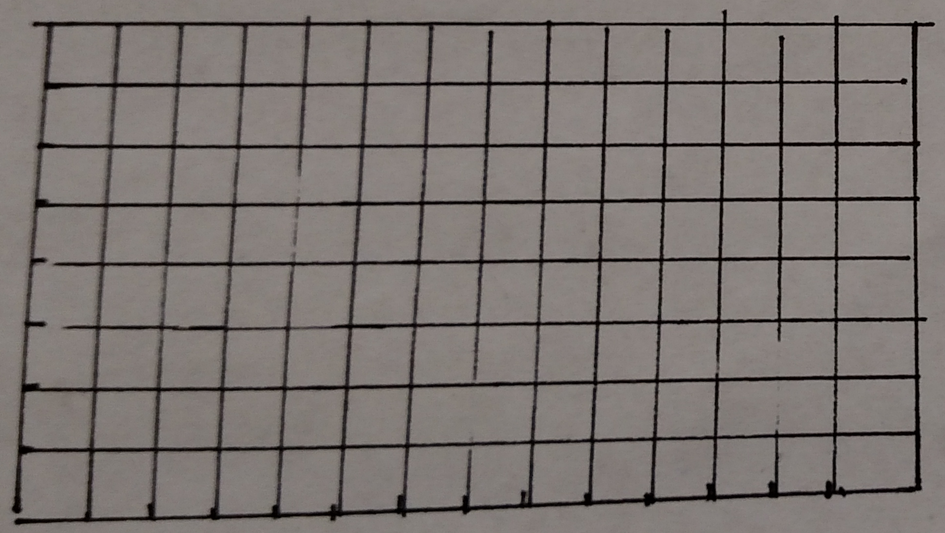

Rebar 2' Grid

Not to Scale