Forefront Brick South CIEE

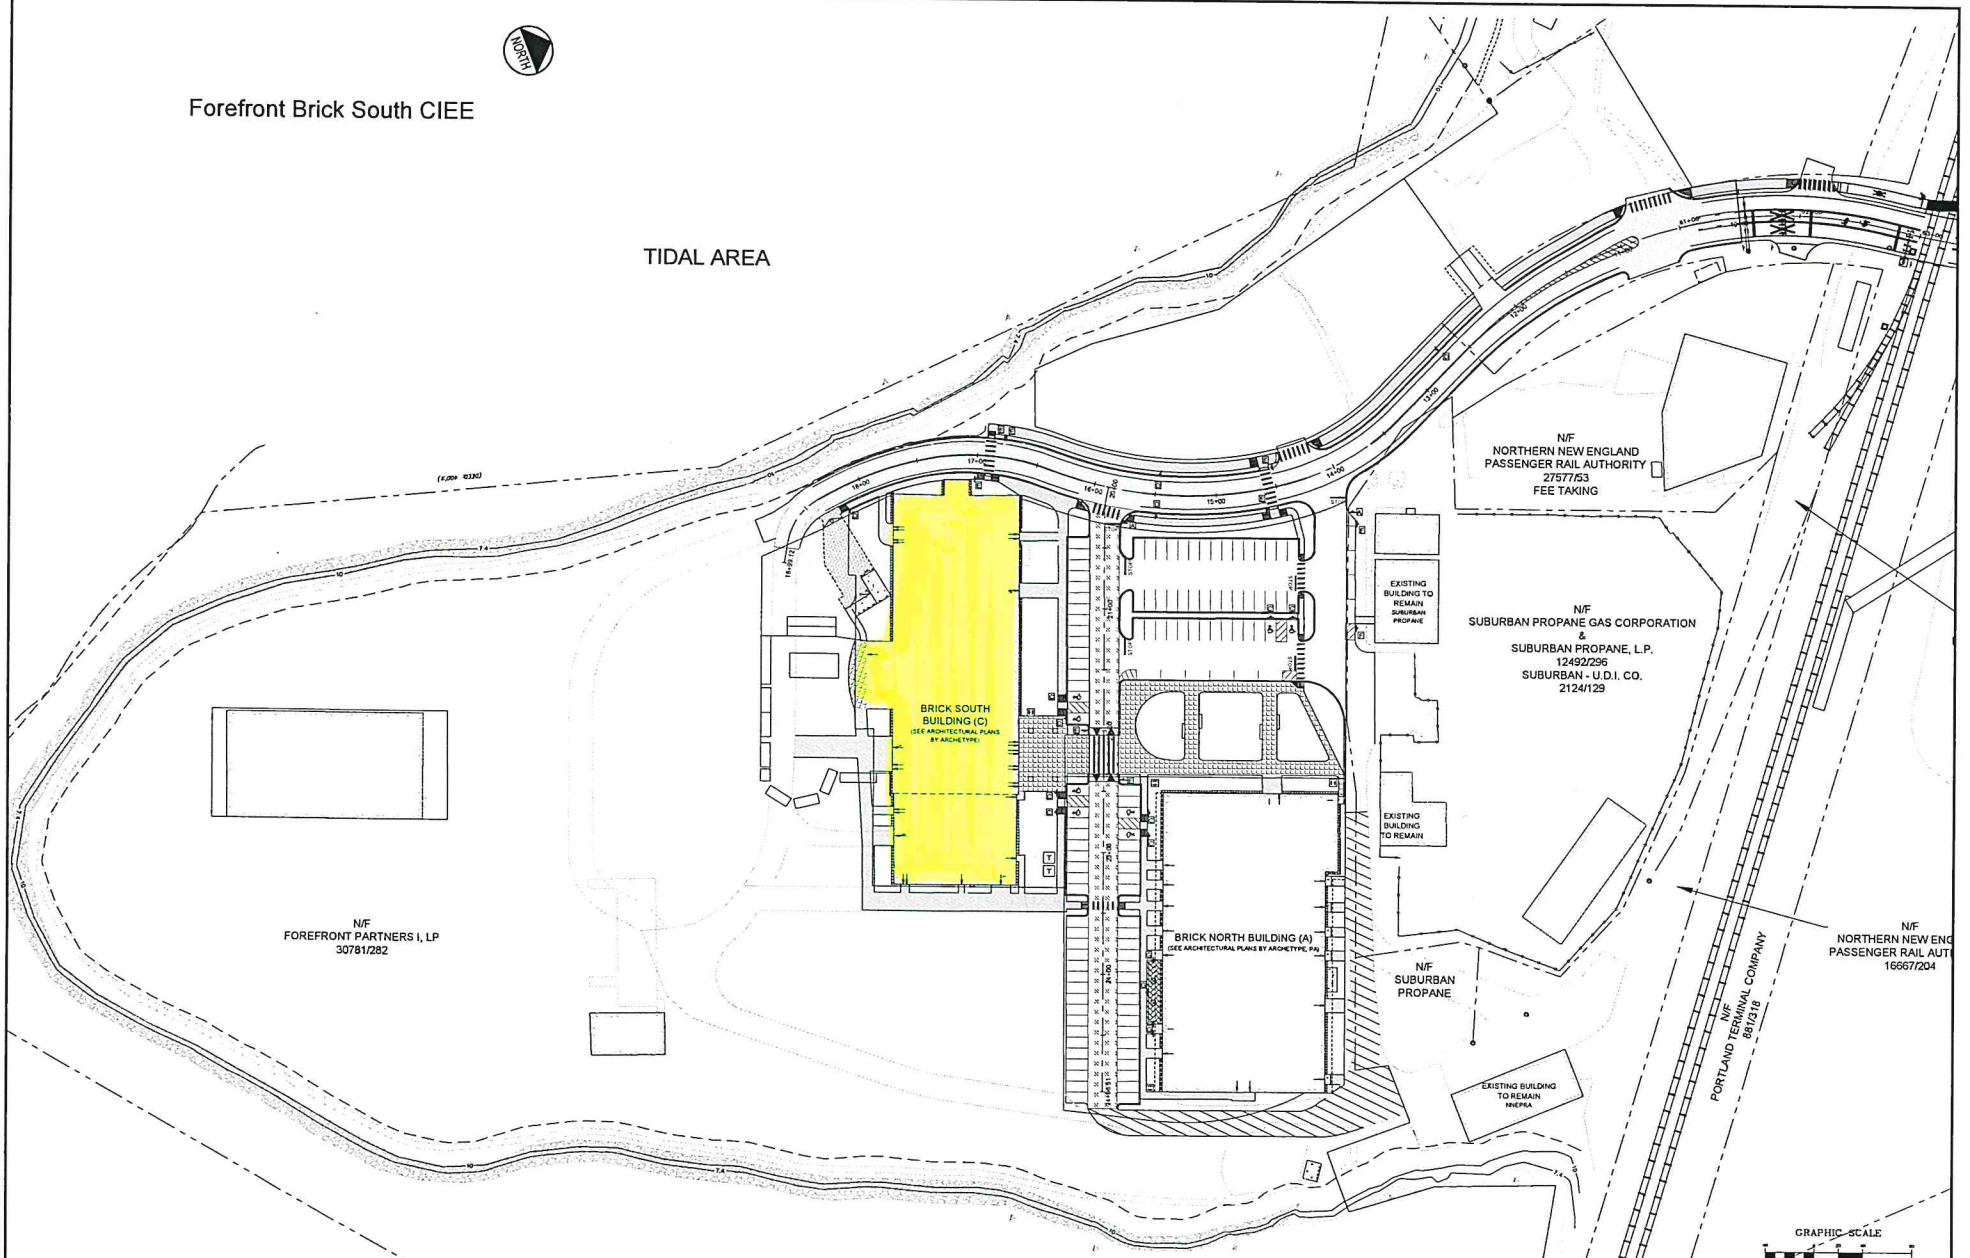

REV.	DATE	DESCRIPTION	P.E. BO KENNEDY
		REVISIONS	LIC. #11994

PROJECT: THE FOREFRONT AT THOMPSON'S POINT

SHEET TITLE: 2017 THOMPSON'S POINT SITE PLAN

CLIENT: FOREFRONT BRICK SOUTH, LLC

PLACEMAKER PARTNERS, LLC
501 DANFORTH STREET
PORTLAND, ME 04102

DRAWN:	BEK	DATE:	FEB. 2017
DESIGNED:	BEK	SCALE:	1" = 40'
FILE NAME:	BRICK SOUTH-OUTDOOR LAYOUTS.DWG		
SHEET	1 OF 1		