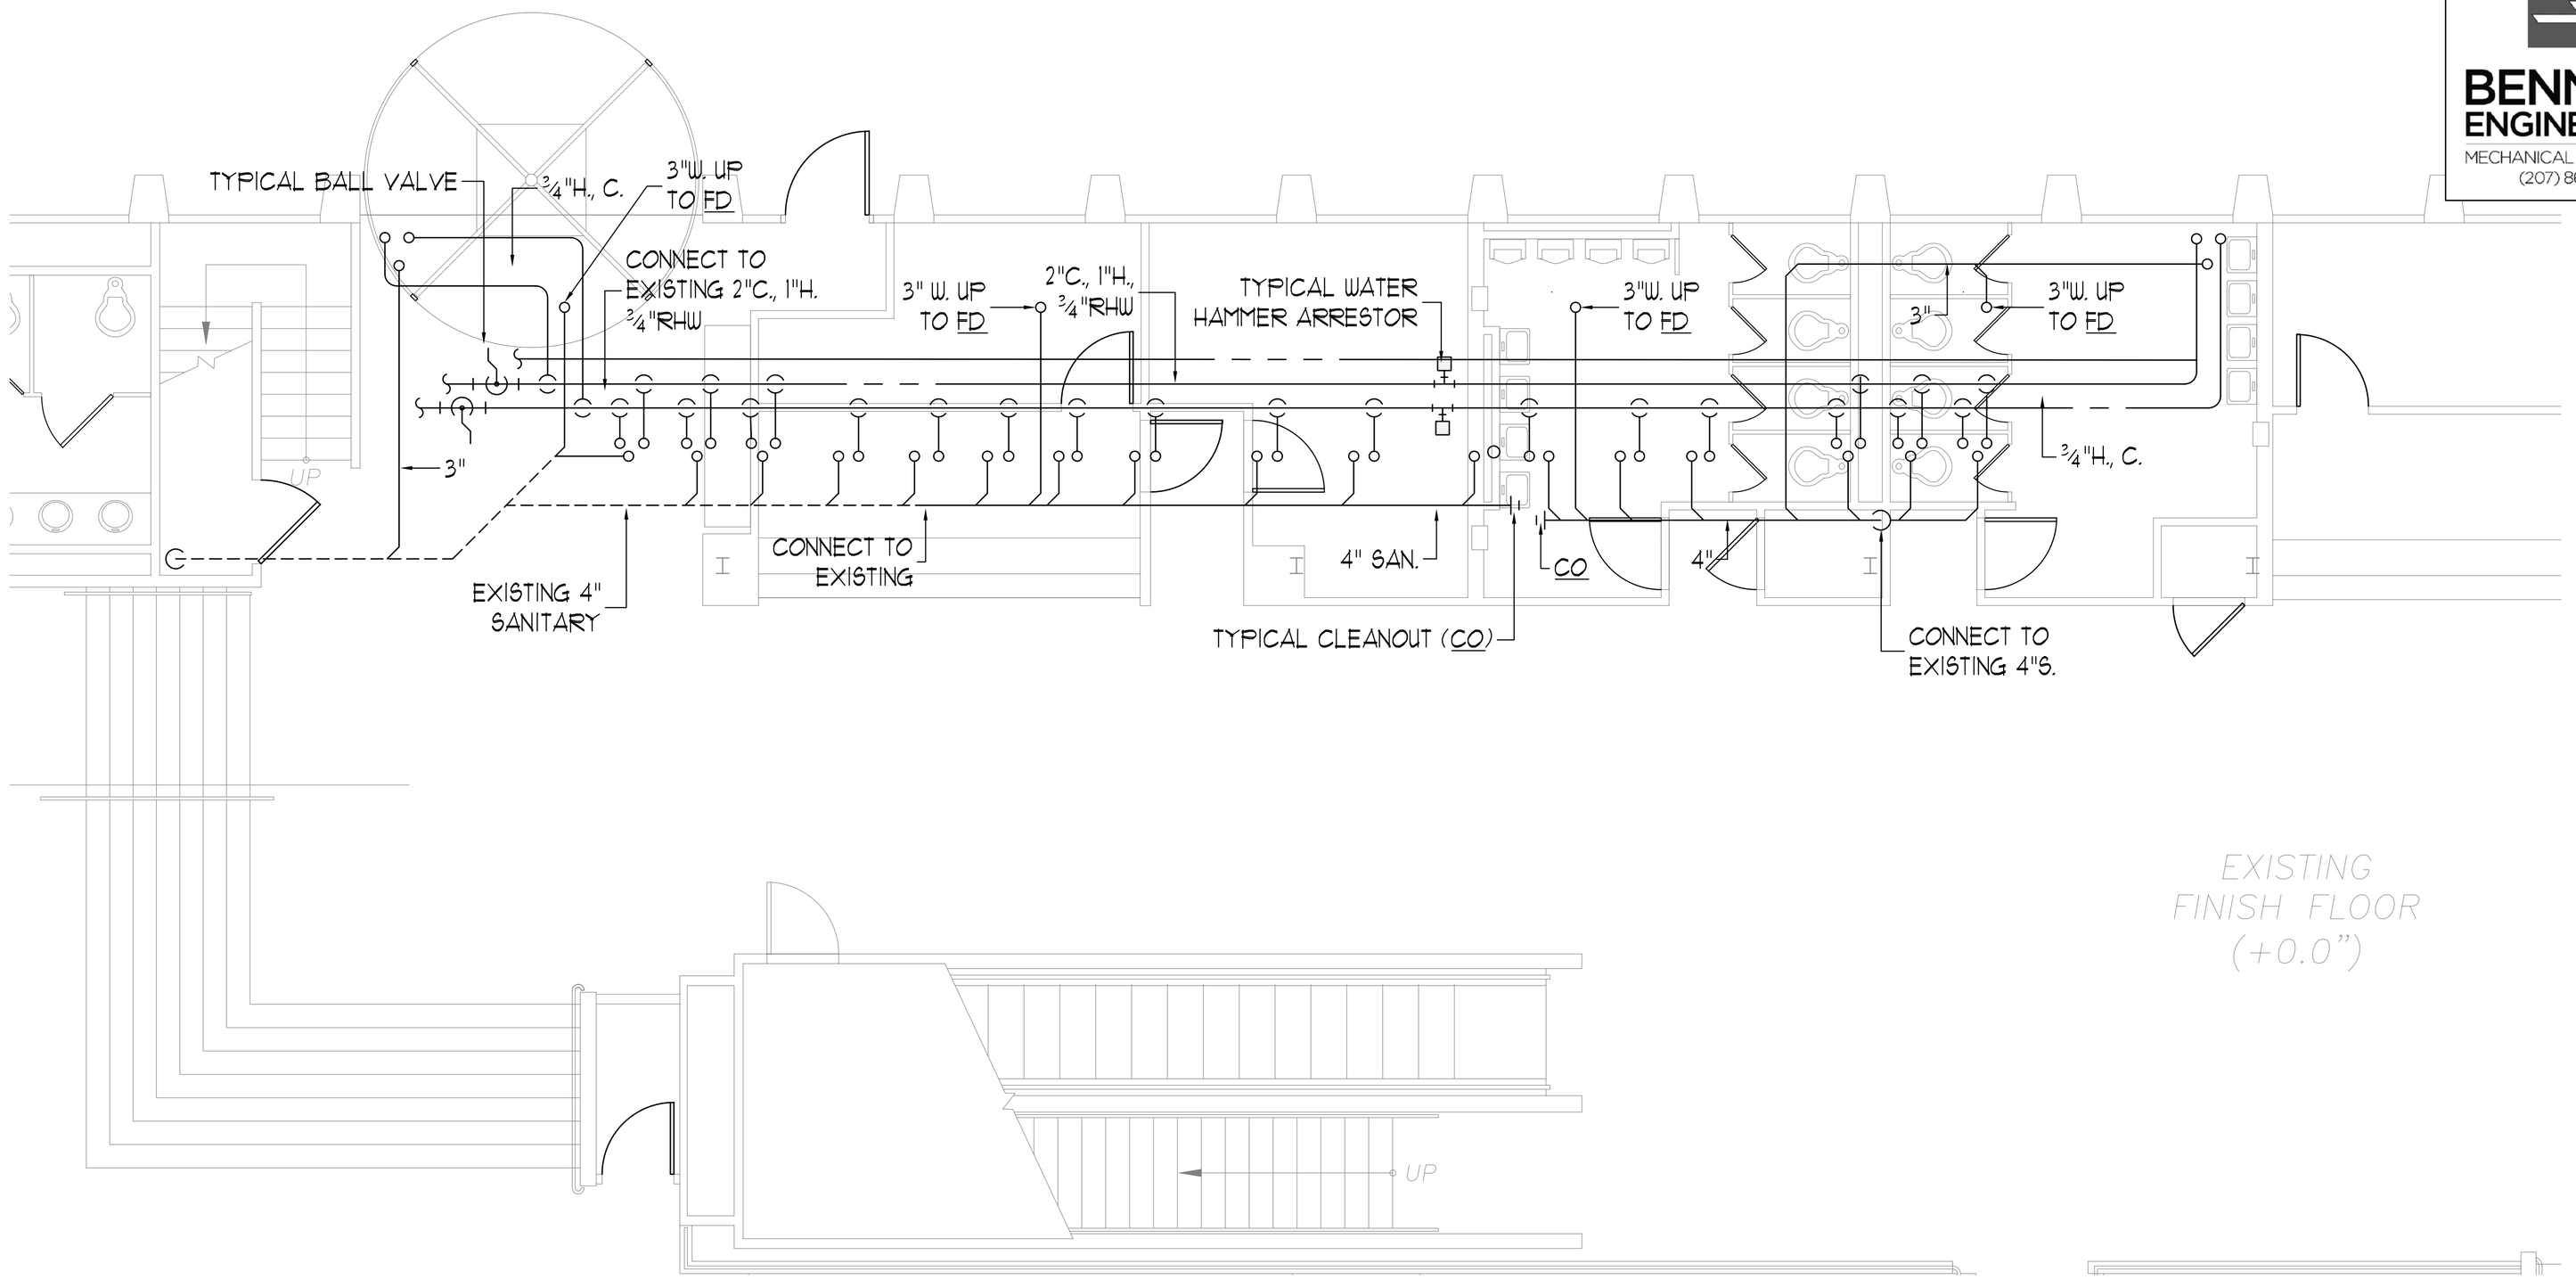

PARTIAL LOWER LEVEL PLAN

PLUMBING FIXTURE CONNECTION SCHEDULE

TAG	DESCRIPTION	SAN	VENT	CW	HW
P1	ADA WALL MNTD FV WC	4"	2"	1"	-
P2	WALL MNTD FV WC	4"	2"	1"	-
P3	WALL HUNG URINAL	2"	1½"	3/4"	-
P4	ADA COUNTERTOP LAV (by GC)	1-1/2"	1-1/2"	1/2"	1/2"
P5	36"x24" MOP BASIN w/ ½" TRAP PRIMER	3"	2"	3/4"	3/4"
3"FD	3" FLOOR DRAIN w/ TRAP PRIMER CONNECTION	3"	2"	1/2" *	-

* - FROM TRAP PRIMER.

STATE OF MAINE
STEPHEN P. DOEL
No. 3807
LICENSED PROFESSIONAL ENGINEER

BENNETT ENGINEERING
MECHANICAL • ELECTRICAL
(207) 865-9475

General Notes

ISSUED FOR CONSTRUCTION
2/25/08

No.	Revision/Issue	Date

PWM
PORTLAND INTERNATIONAL JETPORT
Facilities & Engineering
1001 Westbrook ST
Portland, ME 04102
207-874-8877

Project Name and Address

UPPER LEVEL BATHROOM RENOVATIONS

Sheet Title

Plumbing Lower Level Plan

Project	Sheet
08-1001	M.1
Date Issued For Construction 2/25/08	
Scale Reference Individual Drawings	