PORTLAND INTERNATIONAL JETPORT: RENOVATIONS TO SECOND FLOOR BATHROOMS

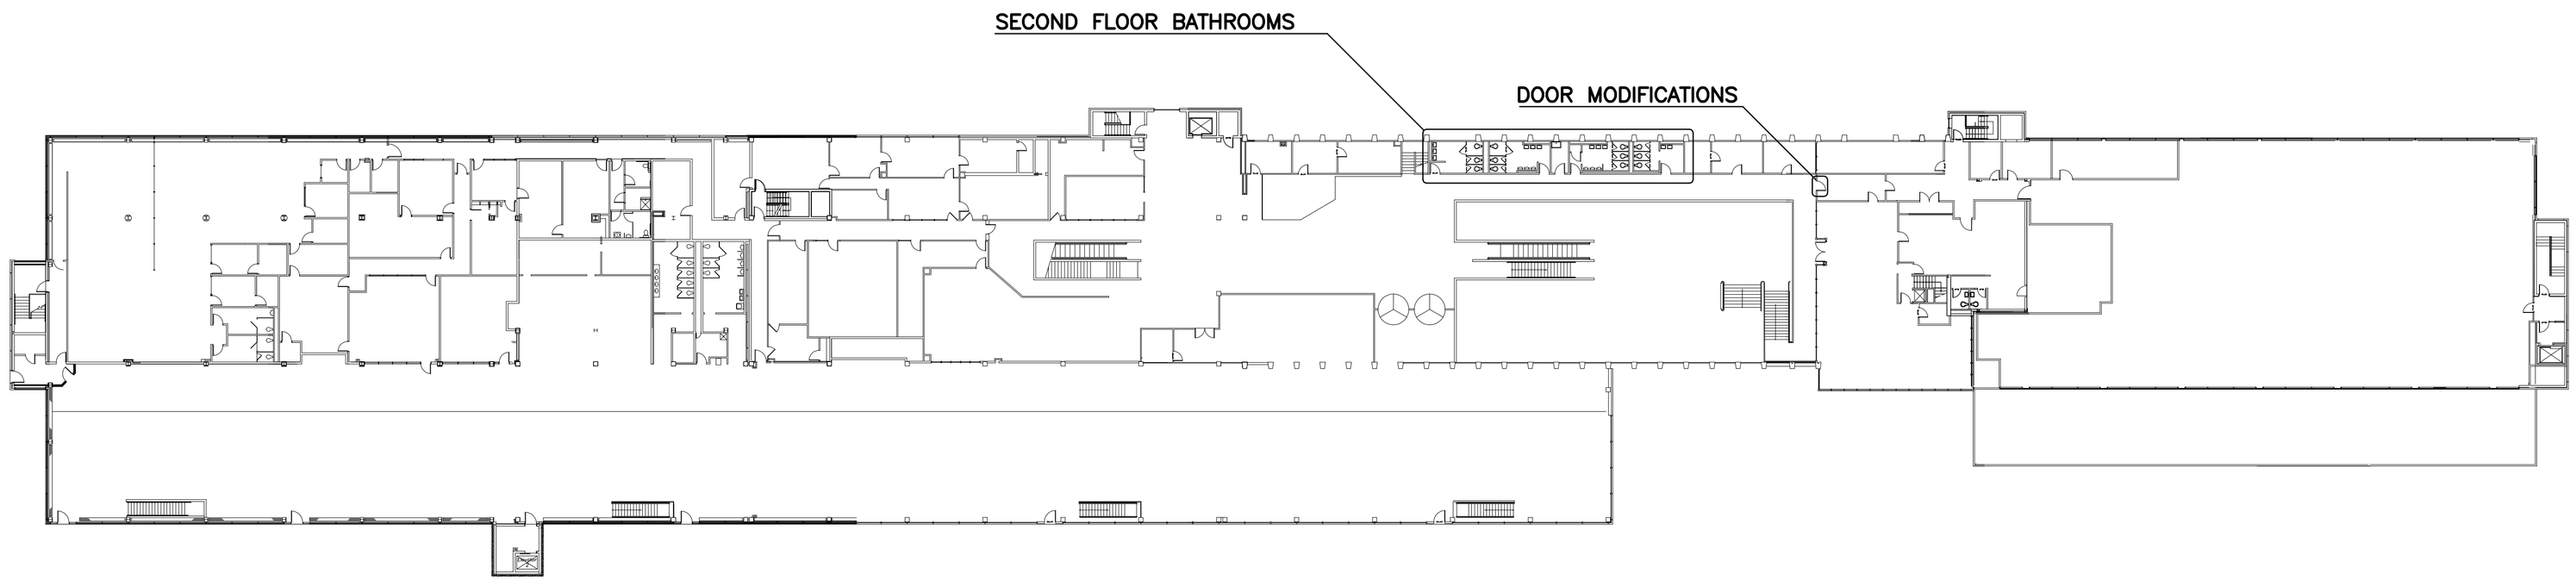

CODE COMPLIANCE

1.0 PRINCIPLE CODES, STANDARDS, AND REVIEW AUTHORITIES APPLICABLE TO PROJECT

FIRE:
NFPA INCLUDING 101 LIFE SAFETY CODE, 2003 EDITION
STATE FIRE MARSHAL'S OFFICE, STEVEN DODGE
PHONE: (207)624-8744 FAX: (207)624-8767

PORTLAND FIRE DEPARTMENT, FIRE CHIEF,
Captain Greg Cass
PHONE: (207)874-8405 FAX: (207)874-8410

BUILDING:
A. IBC BUILDING CODE, 2006 EDITION
PORTLAND CODE ENFORCEMENT OFFICER,
Genie Bourke
PHONE: (207)874-8703

ACCESSIBILITY:
ADA, ACCESSIBILITY GUIDELINES FOR BUILDINGS AND FACILITIES.

MAINE HUMAN RIGHTS ACT, ANSI A117.1 - 1986
STATE FIRE MARSHAL'S OFFICE, STEVEN DODGE
PHONE: (207)624-8744 FAX: (207)624-8767

MECHANICAL:
A. INTERNATIONAL MECHANICAL CODE, 2003 EDITION

PLUMBING:
A. THE UNIFORM PLUMBING CODE, 2003 EDITION

AUTOMATIC SPRINKLER SYSTEM:
A. STATE FIRE MARSHAL'S OFFICE, STEVEN DODGE
PHONE: (207)624-8744 FAX: (207)624-8767

ENERGY:
INTERNATIONAL ENERGY CODE, 2004 EDITION

ELECTRICAL:
NATIONAL ELECTRICAL CODE, NFPA 70, 2005 EDITION

SITE LOCATION MAP: SECOND FLOOR OF TERMINAL BUILDING

SCALE: NTS

DRAWING LIST

T–1	TITLE SHEET
G–1	GENERAL INFORMATION
D–1	DEMOLITION PLAN
A–1	FLOOR PLAN, ADA MOUNTING HEIGHTS
A–2	REFLECTED CEILING PLAN, INTERIOR ELEVATIONS
A–3	ROOM FINISH SCHEDULE, DOOR SCHEDULE, DETAILS, TILE PATTERNS
M.1	PLUMBING LOWER LEVEL PLAN
M.2	HVAC AND PLUMBING UPPER LEVEL PLANS
E.1	ELECTRICAL PLAN

General Notes

ISSUED FOR CONSTRUCTION
2/25/08

ADVANCED ARCHITECTS
BUTLER PEAGLES No.2529 STATE OF MAINE

No.	Revision/Issue	Date

PIM JETPORT
Facilities & Engineering
1001 Westbrook ST
Portland, ME 04102
207–874–8877

Project Name and Address

UPPER LEVEL BATHROOM RENOVATIONS

Sheet Title

TITLE SHEET

Project Number: 08–1001	Sheet: T–1
Date: Issued For Construction 2/25/08	
Scale: Reference Individual Drawings	