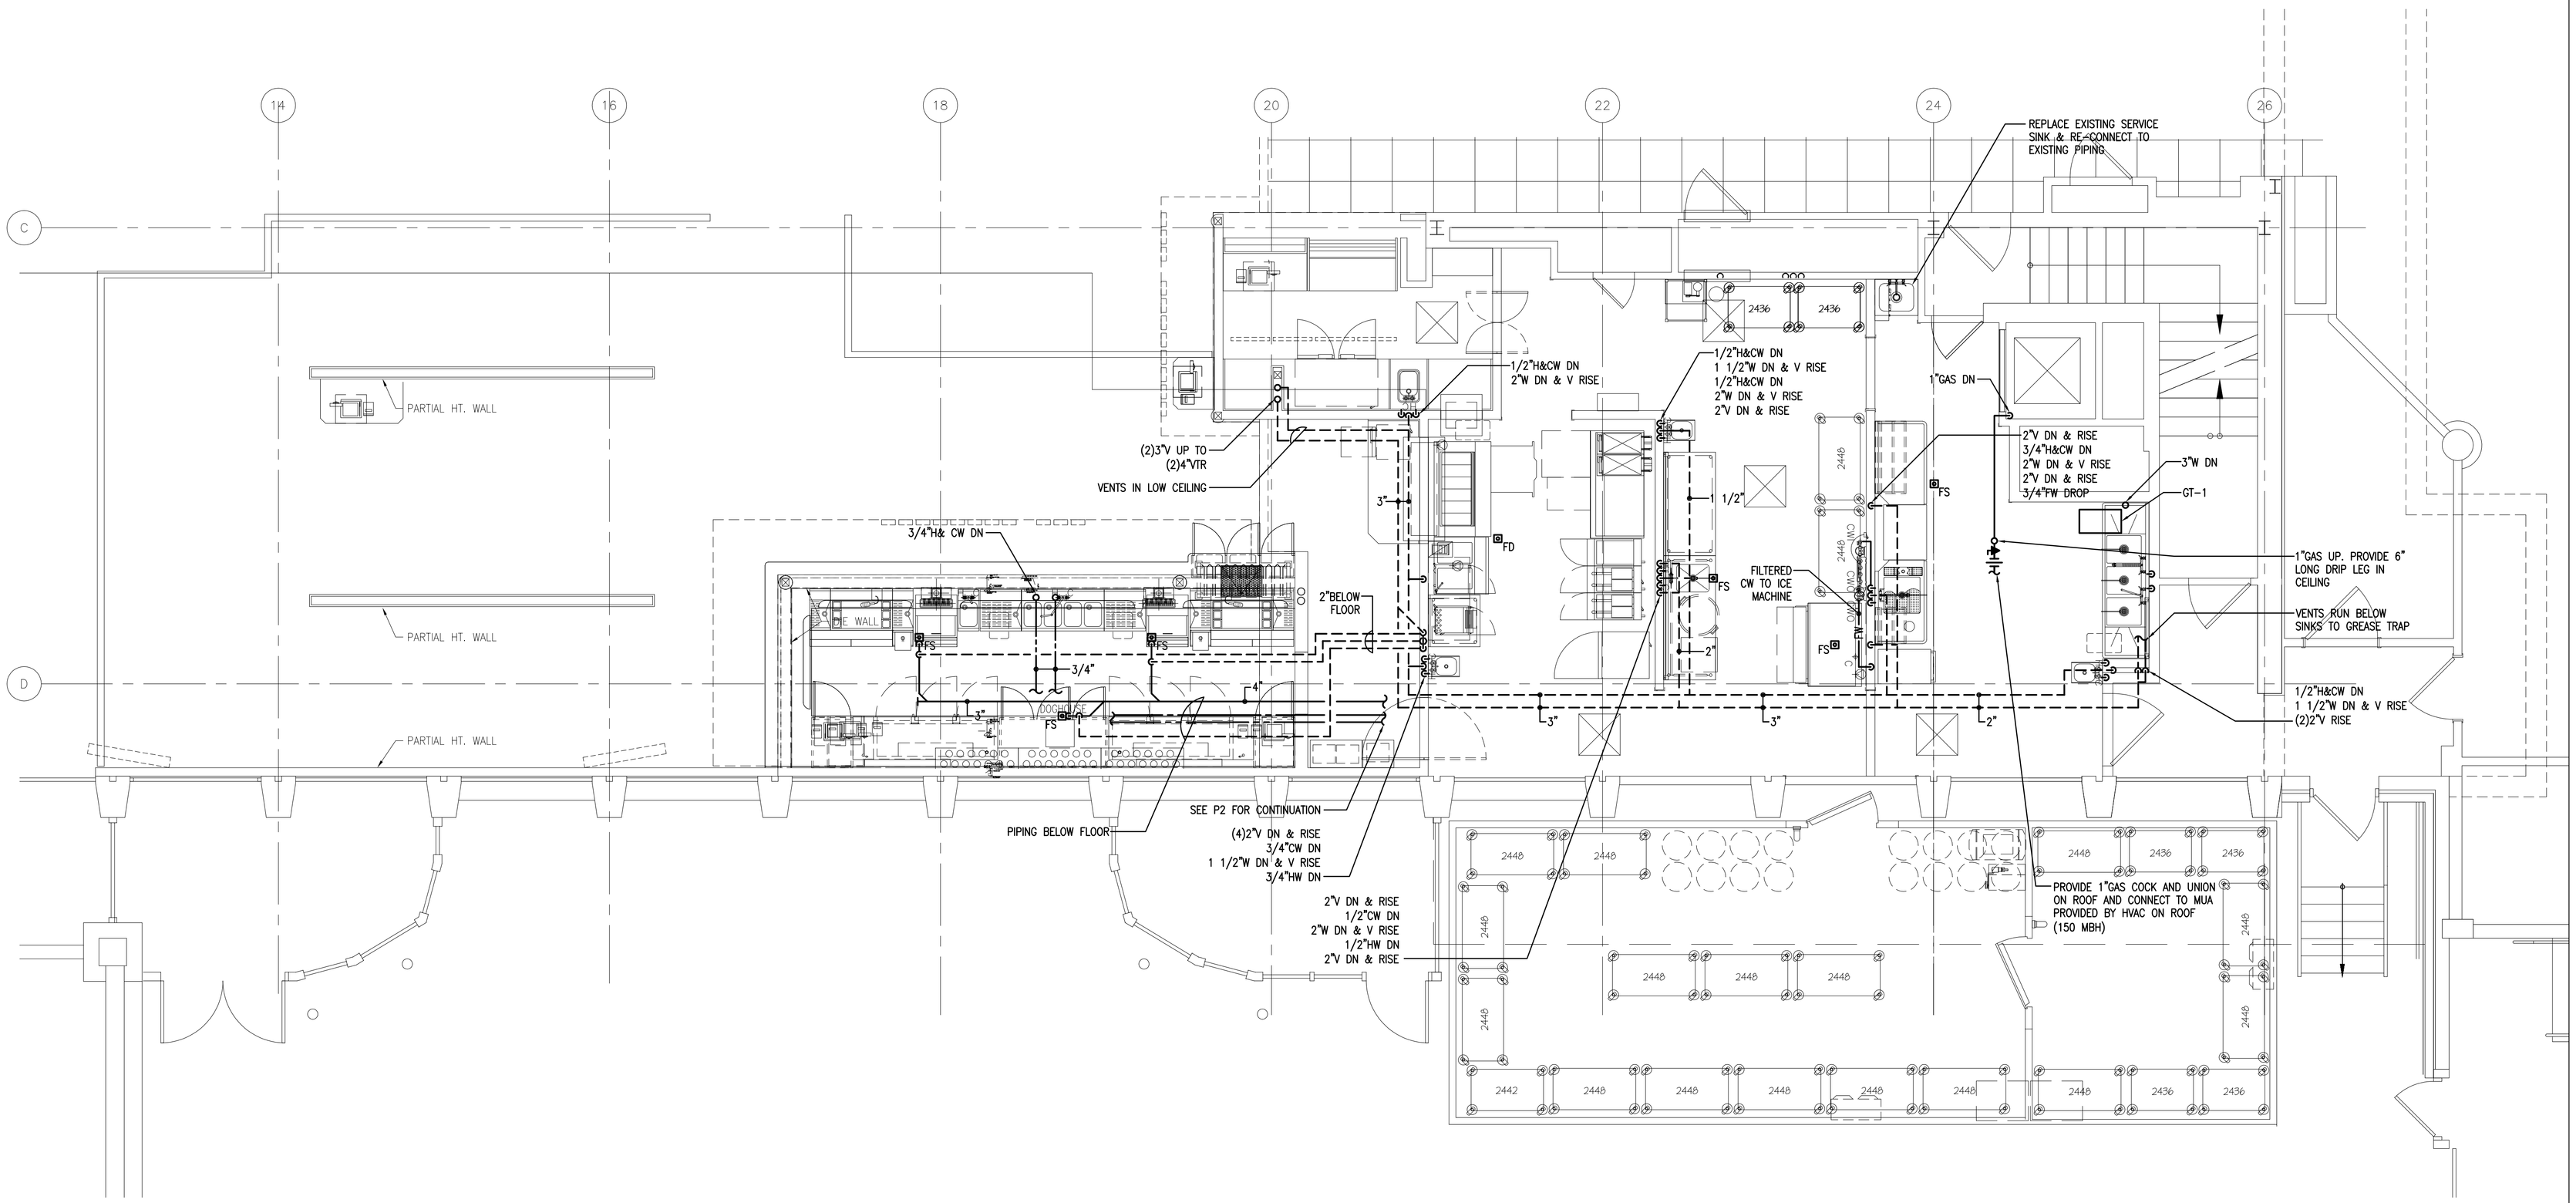

DRAWING NOTES:

1. PIPING FEEDING THE BAR SHALL BE RUN BELOW NEW RAISED FLOOR. PIPING SHALL RUN IN EMPTY STRUCTURAL WHERE POSSIBLE AND RUN HIGH ABOVE NEW DUCT WORK BELOW FLOOR TO FEED NEW BAR FIXTURES.

2. RUN VENTS FOR GW & FLOOR DRAINS SEPARATE FROM HAND SINKS AND OTHER SANITARY VENTS.

3. MAKE FINAL GAS CONNECTION TO NEW MUA ON ROOF PROVIDED BY HVAC. REMOVE GAS PIPING IN EXISTING KITCHEN BACK TO LAST ACTIVE MAIN.

Item	Date

THE SHIPYARD BREWING COMPANY
86 Newbury Street
Portland, ME 04101
(800) 789-0684

The Shipyard
Main Terminal - Lower Level
Portland International Jetport
1001 Westbrook Street
Portland, ME 04102

HMS HOST

HMS Host
6600 Rockledge Drive
Bethesda, MD 20817
Ph: (240) 694-4693
Fax: (240) 694-4175

L2M Foodservice Design Group
811 Cromwell Park Drive
Suite 113
Glen Burnie, MD 21061
ph: (410) 863-1302
fx: (410) 863-1308

Building Engineering Resources, Inc.
28 Main Street, Bldg. #3A
North Easton, MA 02356
T: (508) 230-0260
F: (508) 230-0265
E: ber@ber-engineering.com

LLOYD ARCHITECTS
Two High Cliff, Plymouth MA 02360
TEL: (508) 746-4646
FAX: (508) 746-1236
E-MAIL: info@lloydarch.com

Job No.: 07417

Scale: 1/4"=1'-0"

Issued: 12/11/07

Plumbing Lower Level Plan

P3

Shipyard brewery: Portland, ME