1/16"=1' 5 0 10 20 30 40ft 1/8"=1' 5 0 5 10 15 20ft 1/4"=1' 2 0 2 4 6 8 10ft 1/2"=1' 1 0 1 2 3 4 5ft 3/4"=1' 1 0 1 2 3ft 1"=1' 1 0 1 2ft 1 1/2"=1' 0 1 2ft 3"=1' 0 1ft

If this sheet is less than 30"x42" in size, it has been reduced. Graphic scales must be adjusted accordingly.

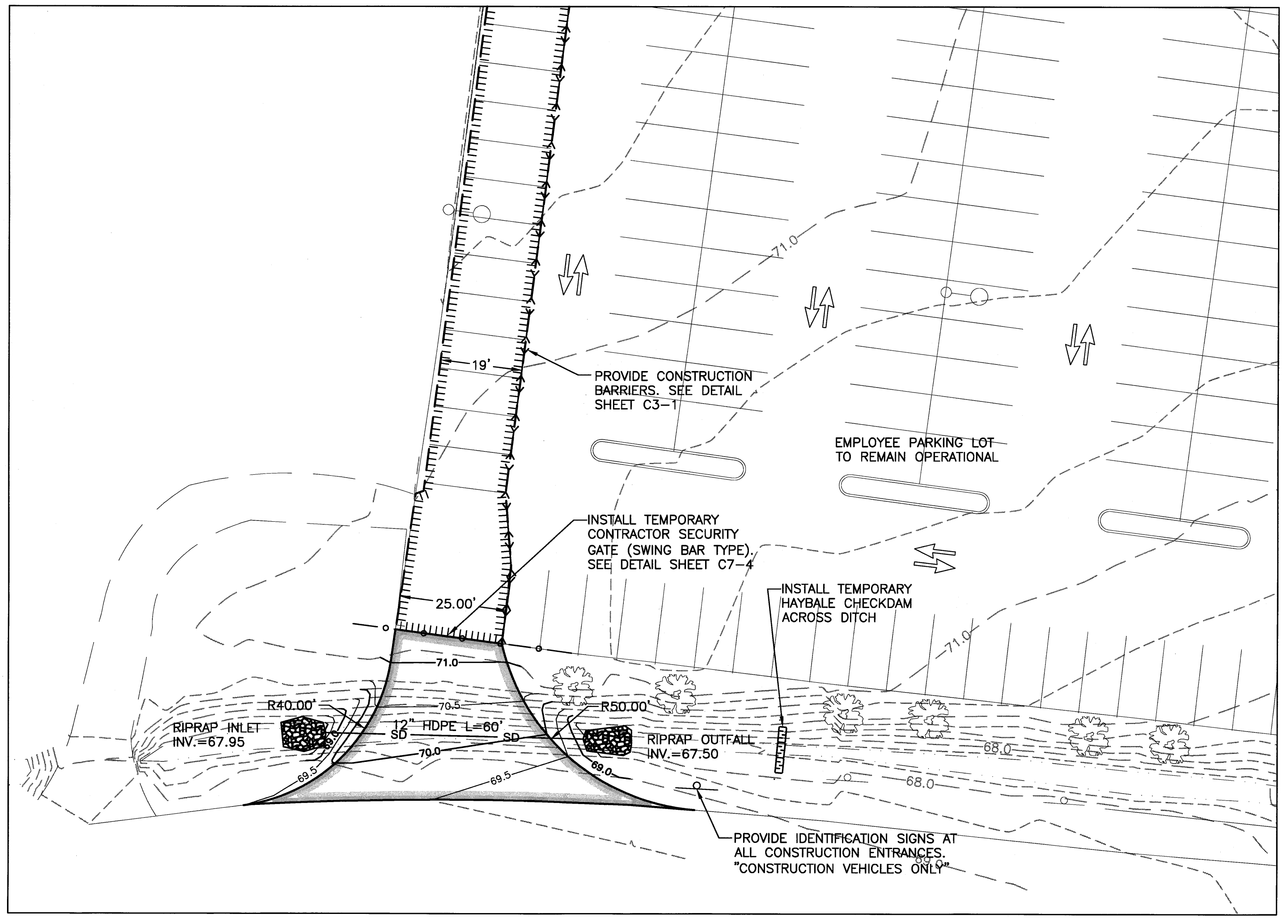

CONSTRUCTION ENTRANCE 1

SCALE: 1"=20'

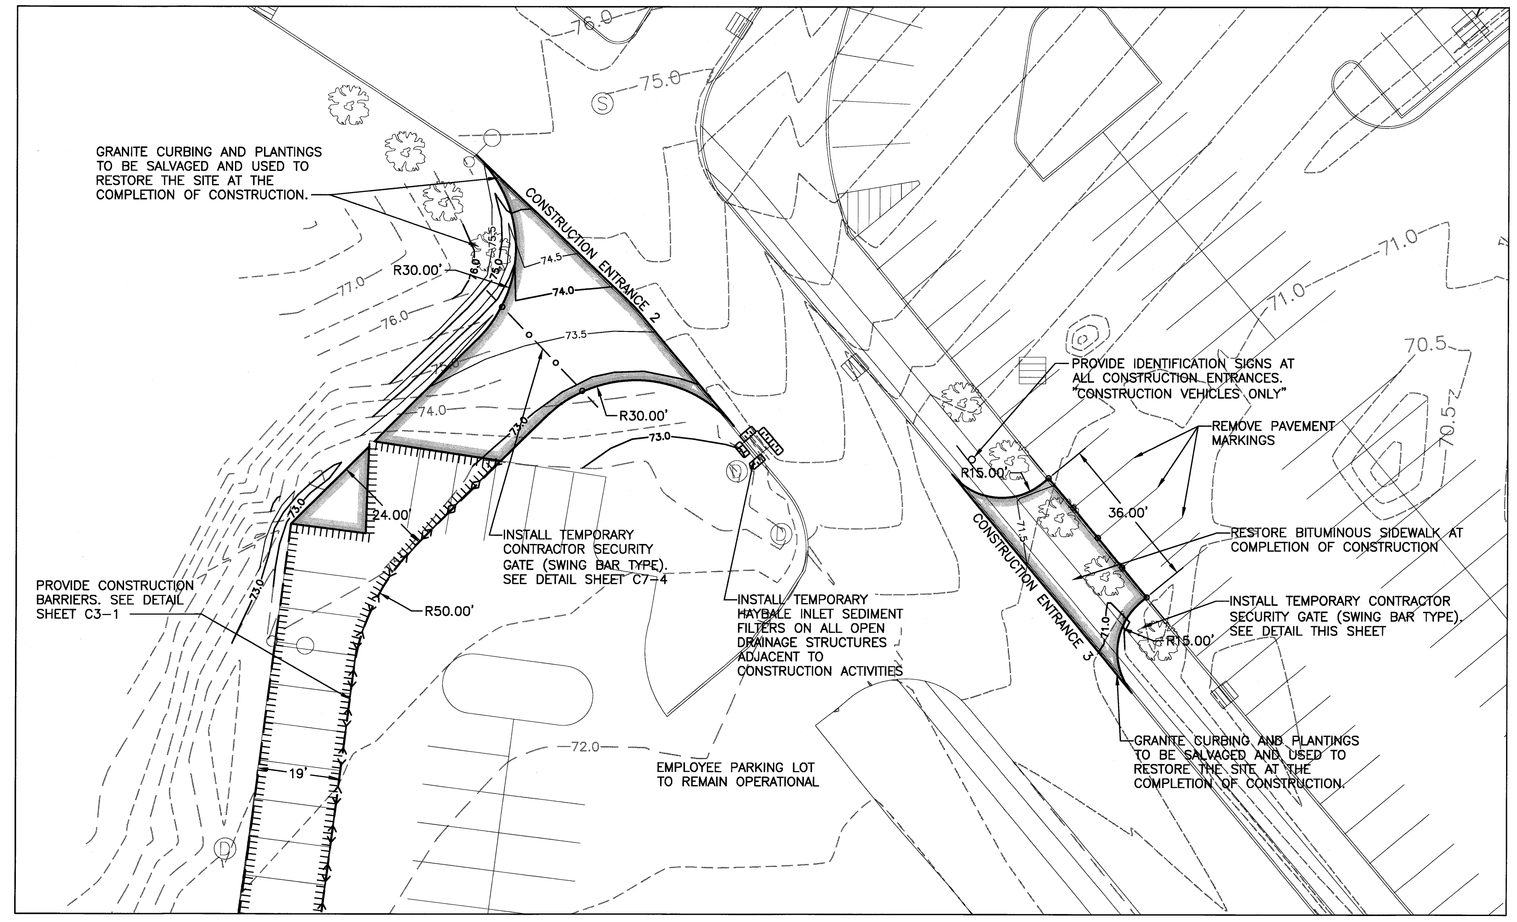

CONSTRUCTION ENTRANCE 2 AND 3

SCALE: 1"=20'

CONSTRUCTION ENTRANCE 4

SCALE: 1"=20'

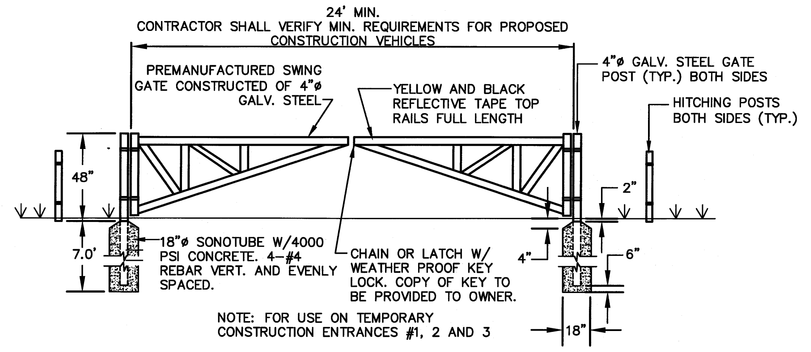

SWING GATE (BAR TYPE) DETAIL (1 / C6-2)

NOT TO SCALE

NOTES:

1. LIMITS OF PAVEMENT SHOWN ARE BASED ON MINIMUM REQUIRED FOR TURNING RADIUS OF WB-50. CONTRACTOR SHALL REVISE CONSTRUCTION ENTRANCES AS NECESSARY TO ACCOMMODATE LARGER TURNING RADII CONSTRUCTION VEHICLES.
2. ALL SECURITY GATES SHALL REMAIN CLOSED AND LOCKED WHEN NOT BEING USED BY THE CONTRACTOR. PROVIDE OWNER WITH A COPY OF GATE KEYS. PLACE SIGNAGE AS NECESSARY TO PREVENT PUBLIC FROM UTILIZING CONSTRUCTION ENTRANCES.
3. ALL CONSTRUCTION ENTRANCES SHALL BE RESTORED TO THEIR ORIGINAL CONDITIONS AT THE COMPLETION OF THE PROJECT UNLESS OTHERWISE DIRECTED BY THE ARCHITECT.

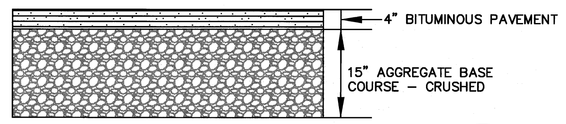

TEMPORARY PAVED CONSTRUCTION ENTRANCE TYPICAL SECTION (3 / C6-2)

NOT TO SCALE

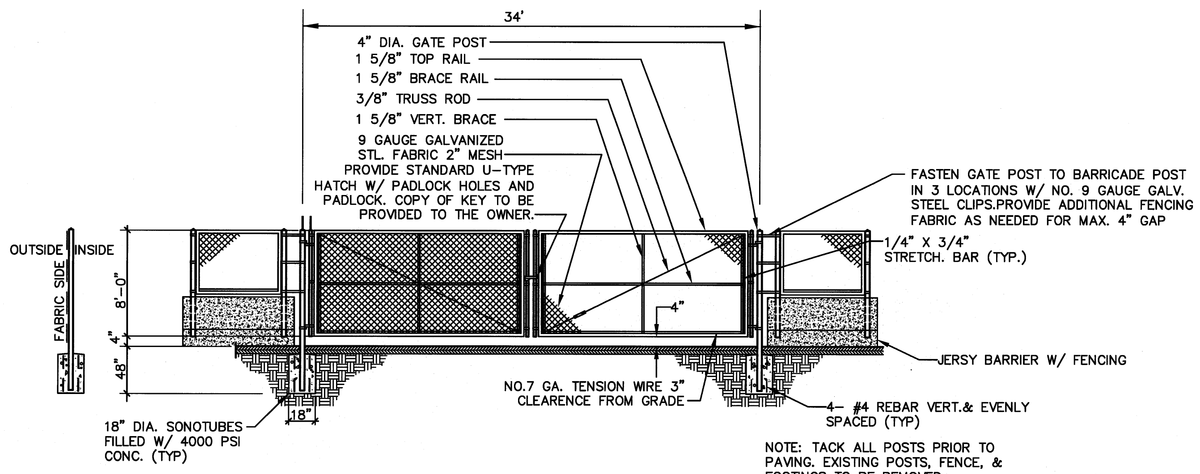

SWINGING GATE (CHAIN LINK) DETAIL (2 / C6-2)

NOT TO SCALE

DOMENECH HICKS & KROCKMALNIC ARCHITECTS
155 Massachusetts Ave.
Boston, MA 02115
617-267-6408
Fax 617-267-1990

Stantec
Stantec Consulting Services Inc.
22 Free Street, Suite 205
Portland, ME U.S.A.
04101-3900
Tel. 207.775.3211
Fax. 207.775.6434
www.stantec.com

CONFORMED SET FOR FIELD USE

CITY OF PORTLAND
PORTLAND, MAINE

DEPARTMENT OF WATERFRONT AND TRANSPORTATION

PWM

PORTLAND INTERNATIONAL JETPORT

PHASE II
PARKING GARAGE

1001 WESTBROOK ST.,
PORTLAND, MAINE

No.	Date	Revision

Title: SITE GRADING AND DRAINAGE PLAN CONSTRUCTION ENTRANCES

Scale: AS SHOWN

STATE OF MAINE — JOHN E. MCLAUGHLIN — No. 5091 — LICENSED PROFESSIONAL ENGINEER

File Name: SHEET C6-2
Drawn By: DPN
Checked By: JEM
Job No.: 8105091.01
Date: 2/25/08
Drawing No.: C6-2