1/16"=1' 5 0 10 20 30 40ft 1/8"=1' 5 0 5 10 15 20ft 1/4"=1' 2 0 2 4 6 8 10ft 1/2"=1' 1 0 1 2 3 4 5ft 3/4"=1' 1 0 1 2 3ft 1"=1' 1 0 1 2ft 1 1/2"=1' 0 1 2ft 3"=1' 0 1ft

If this sheet is less than 30"x42" in size, it has been reduced. Graphic scales must be adjusted accordingly.

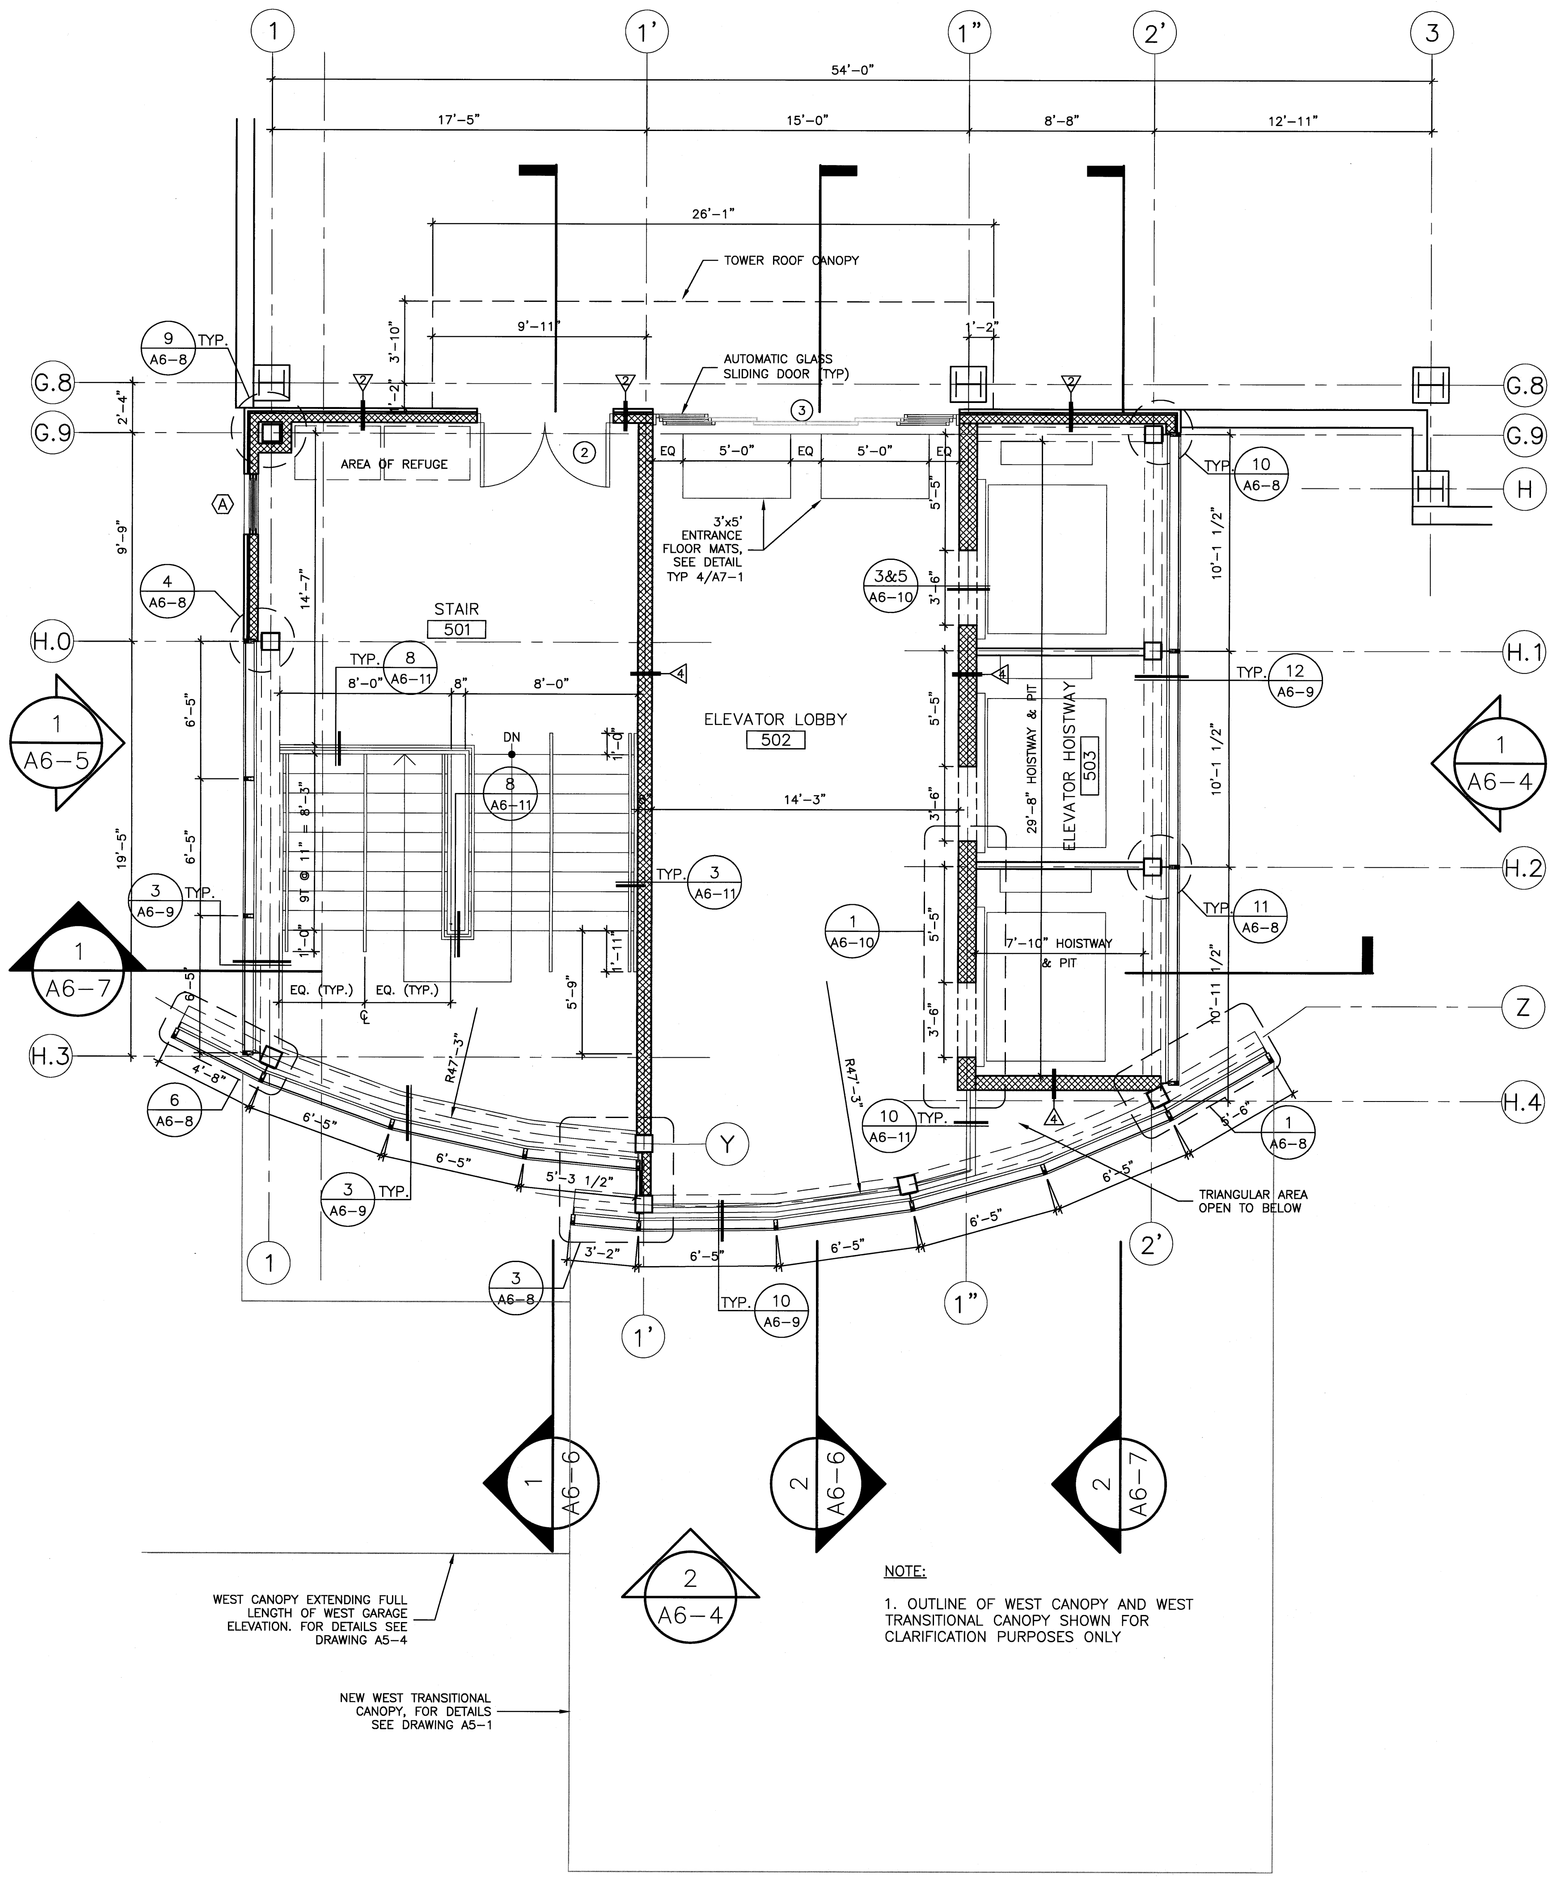

NOTE:

1. OUTLINE OF WEST CANOPY AND WEST TRANSITIONAL CANOPY SHOWN FOR CLARIFICATION PURPOSES ONLY

1 LEVEL 5
SCALE 1/4" = 1'-0"

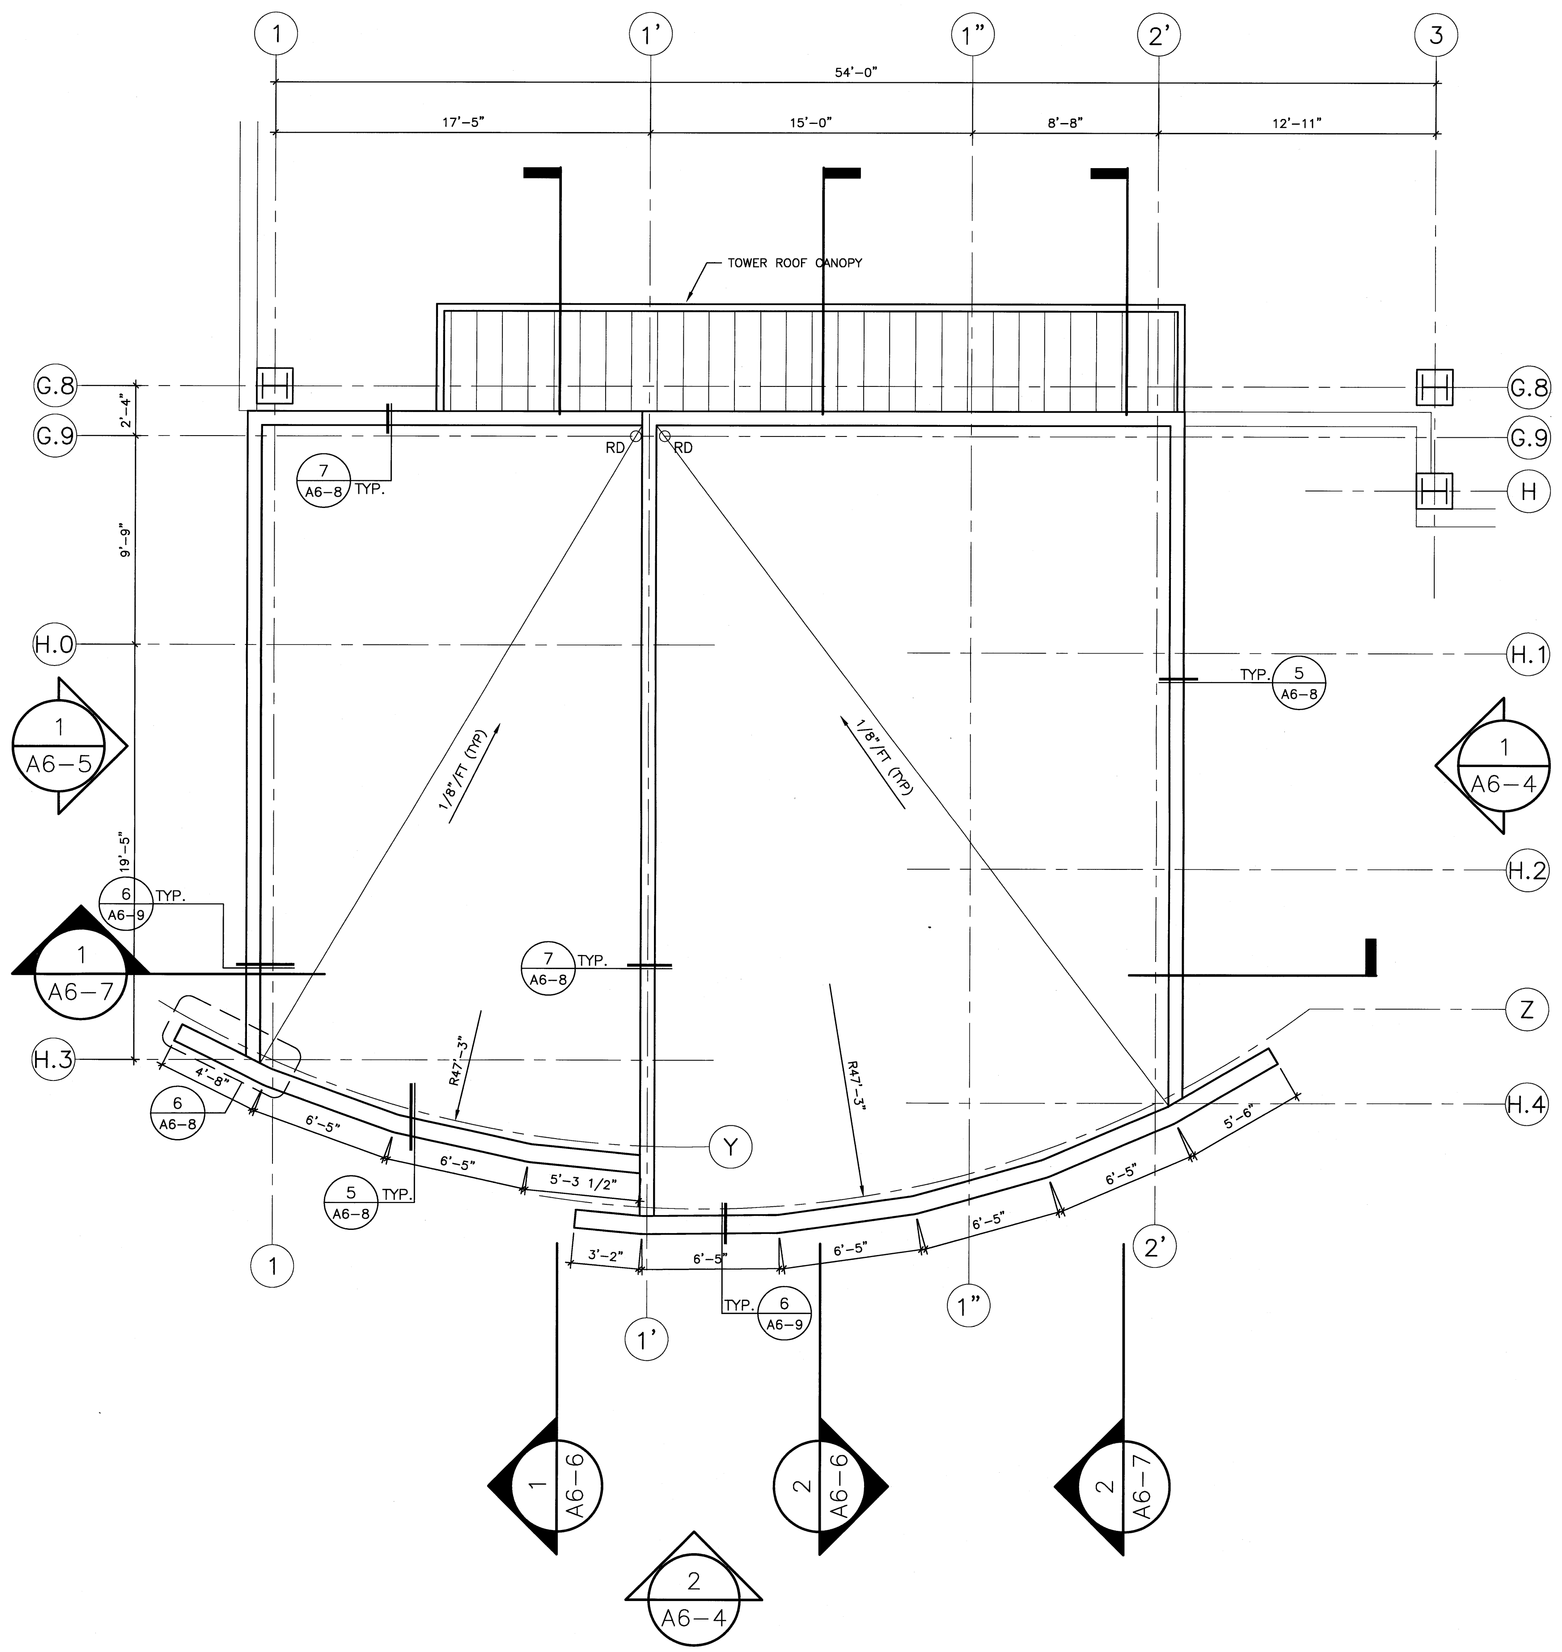

2 ROOF PLAN
SCALE 1/4" = 1'-0"

DOMENECH HICKS & KROCKMALNIC ARCHITECTS
155 Massachusetts Ave.
Boston, MA 02115
617-267-6408
Fax 617-267-1990

CONFORMED SET FOR FIELD USE

CITY OF PORTLAND
PORTLAND, MAINE

DEPARTMENT OF WATERFRONT AND TRANSPORTATION

PWM

PORTLAND INTERNATIONAL JETPORT

PHASE II
PARKING GARAGE

1001 WESTBROOK ST.,
PORTLAND, MAINE

No.	Date	Revision

Title
STAIR / ELEVATOR TOWER LEVEL 5 & ROOF PLAN

Scale 1/4" = 1'-0"	
File Name JP-A6-1&2	
Drawn By ML	
Checked By GK	Drawing No. A6-2
Job No. 2608	
Date 2/5/08	