1/16"=1' 5 0 10 20 30 40ft 1/8"=1' 5 0 5 10 15 20ft 1/4"=1' 2 0 2 4 6 8 10ft 1/2"=1' 1 0 1 2 3 4 5ft 3/4"=1' 1 0 1 2 3ft 1"=1' 1 0 1 2ft 1 1/2"=1' 0 1 2ft 3"=1' 0 1ft

If this sheet is less than 30"x42" in size, it has been reduced. Graphic scales must be adjusted accordingly.

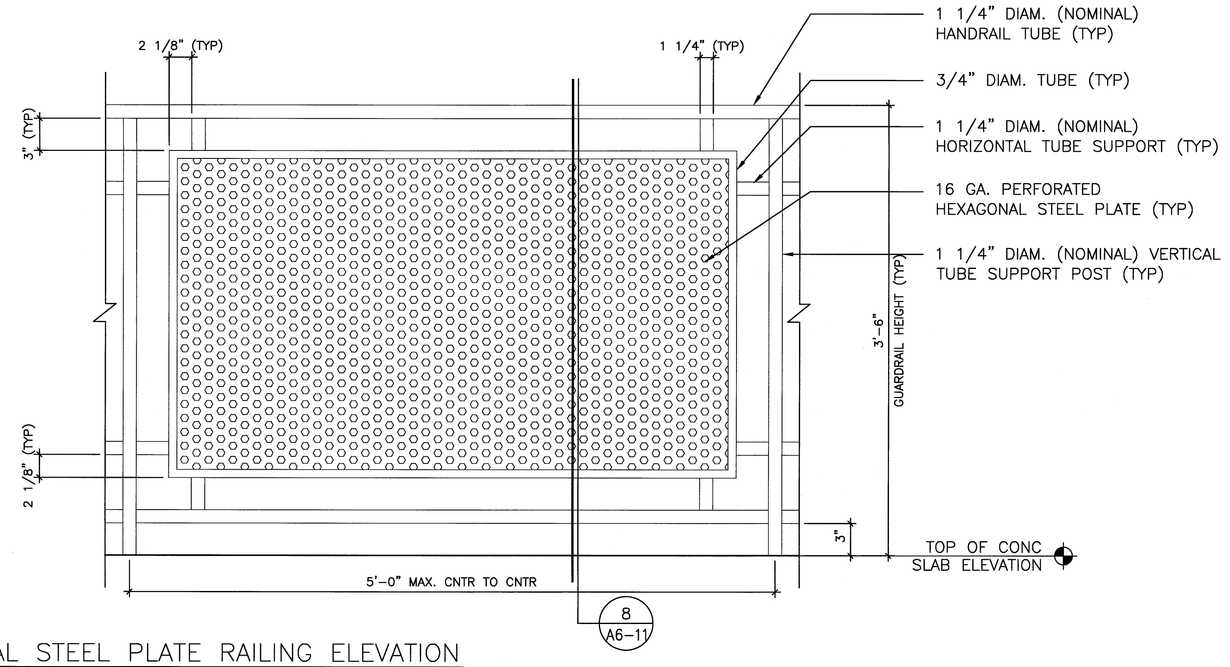

1 TYPICAL STEEL PLATE RAILING ELEVATION
SCALE 1 1/2" = 1'-0"

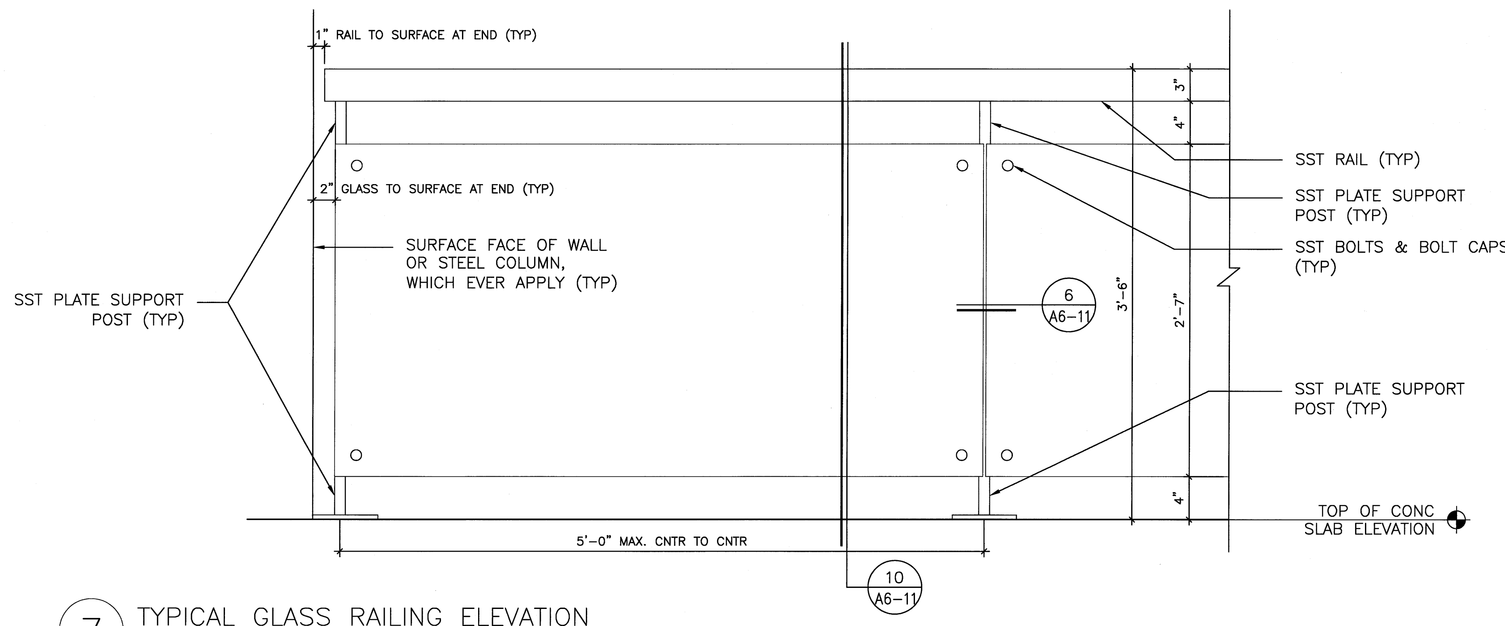

7 TYPICAL GLASS RAILING ELEVATION
SCALE 1 1/2" = 1'-0"

GENERAL RAIL NOTES:

1. PIPE RAIL ASSEMBLY OF FULLY WELDED CONSTRUCTION; GRIND SMOOTH BEFORE GALVANIZING
2. HOT DIP GALVANIZE PIPE RAIL AND RAIL SUPPORTS AFTER FABRICATION

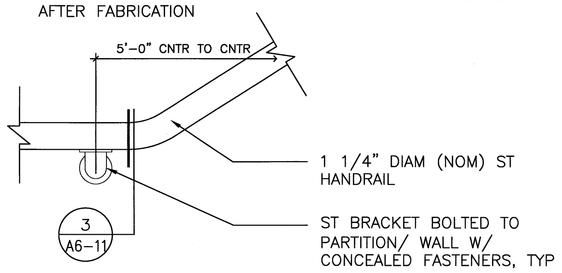

2 TYPICAL RAILING WALL BRACKET DETAIL
SCALE 3" = 1'-0"

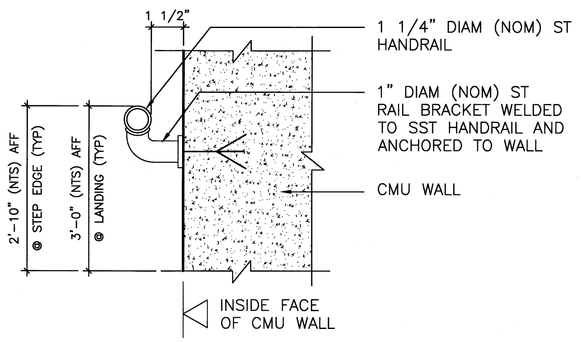

3 TYP WALL MOUNTED RAILING SUPPORT DETAIL
SCALE 3" = 1'-0"

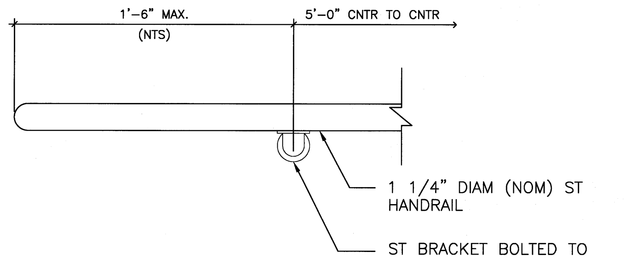

4 TYP WALL MOUNTED RAILING END DETAIL
SCALE 3" = 1'-0"

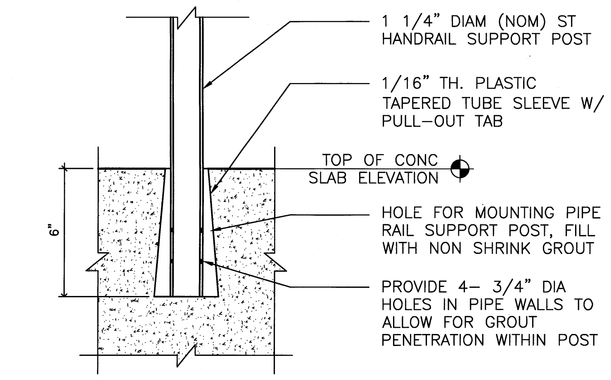

5 TYPICAL RAILING FLOOR ANCHOR DETAIL
SCALE 3" = 1'-0"

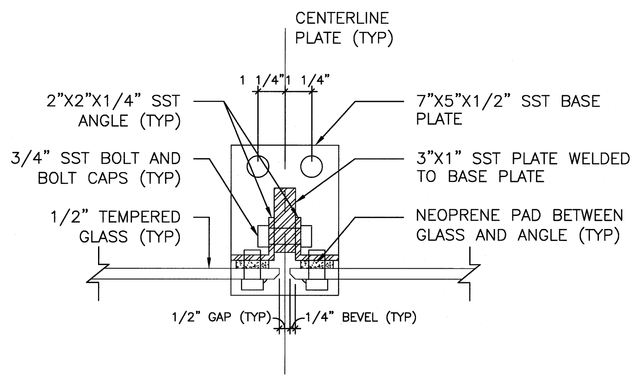

6 TYP GLASS RAILING SUPPORT POST DETAIL
SCALE 3" = 1'-0"

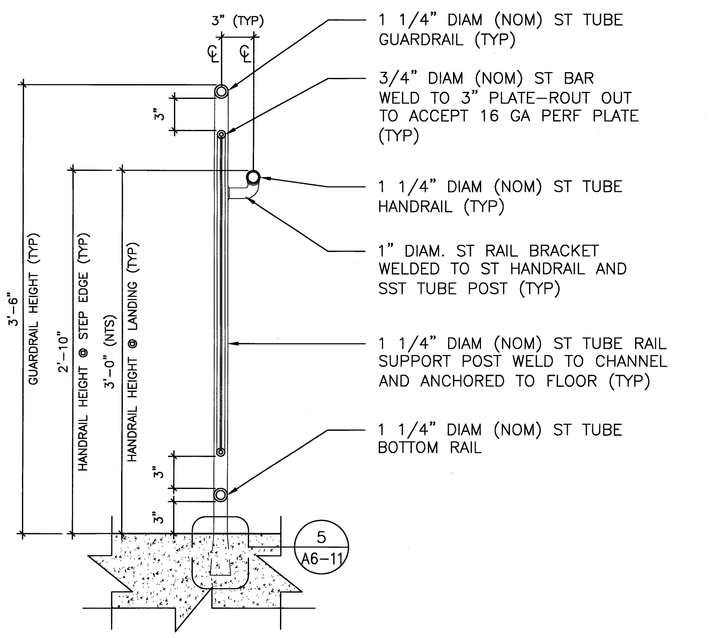

8 TYPICAL STEEL PLATE RAILING SECTION
SCALE 1 1/2" = 1'-0"

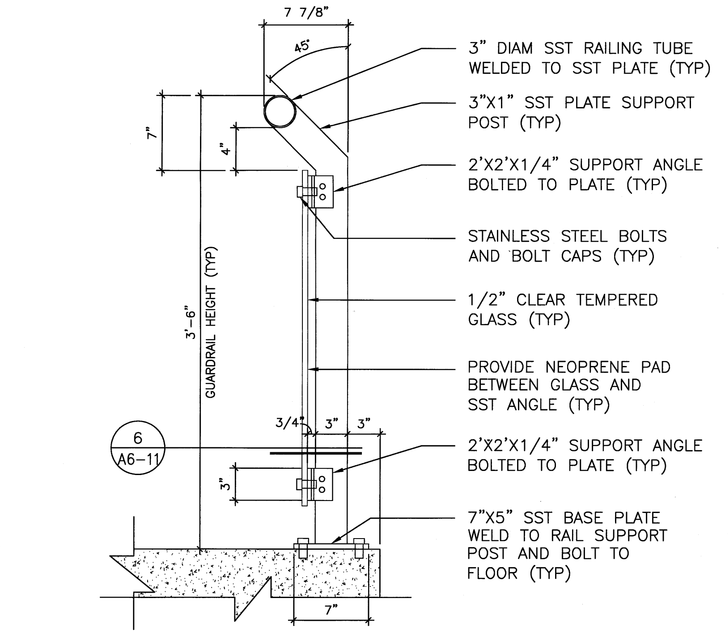

10 TYPICAL GLASS RAILING SECTION DETAIL
SCALE 1 1/2" = 1'-0"

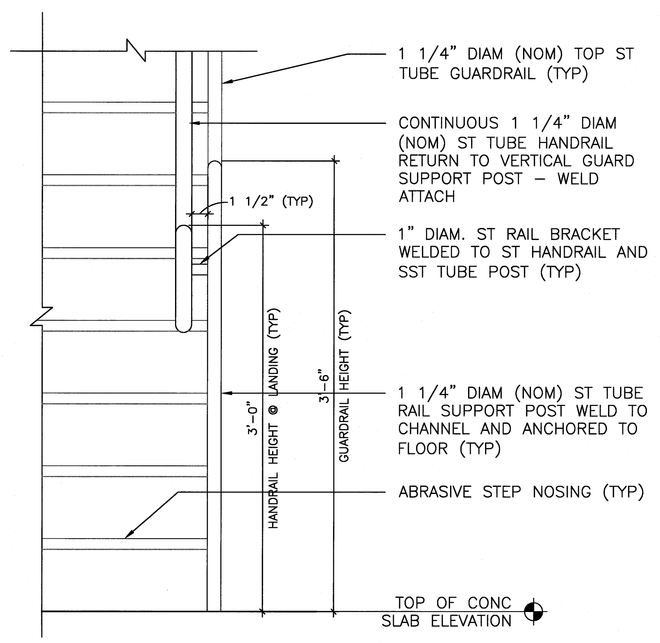

9 TYPICAL STAIR RAILING ELEVATION
SCALE 1 1/2" = 1'-0"

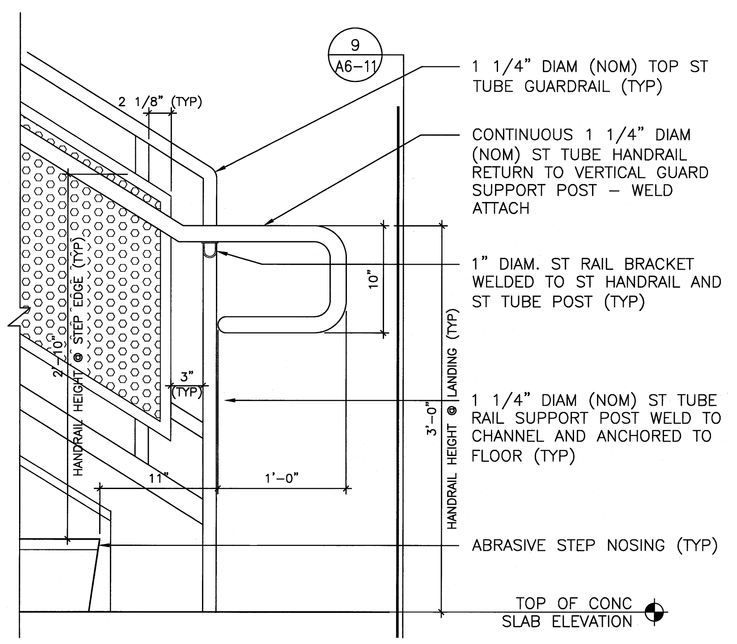

11 TYPICAL RAILING DETAIL
SCALE 1 1/2" = 1'-0"

DOMENECH HICKS & KROCKMALNIC ARCHITECTS
155 Massachusetts Ave.
Boston, MA 02115
617-267-6408
Fax 617-267-1990

CONFORMED SET FOR FIELD USE

CITY OF PORTLAND
PORTLAND, MAINE

DEPARTMENT OF WATERFRONT AND TRANSPORTATION

PWM

PORTLAND INTERNATIONAL JETPORT

PHASE II
PARKING GARAGE

1001 WESTBROOK ST.,
PORTLAND, MAINE

No.	Date	Revision

Title
STAIR / ELEVATOR TOWER RAILING DETAILS 1

Scale: VARIES
File Name: A6-11
Drawn By: ML
Checked By: GK
Job No.: 2608
Date: 2/2508
Drawing No.: A6-11