1/16"=1' 5 0 10 20 30 40ft 1/8"=1' 5 0 5 10 15 20ft 1/4"=1' 2 0 2 4 6 8 10ft 1/2"=1' 1 0 1 2 3 4 5ft 3/4"=1' 1 0 1 2 3ft 1"=1' 1 0 1 2ft 1 1/2"=1' 0 1 2ft 3"=1' 0 1ft

If this sheet is less than 30"x42" in size, it has been reduced. Graphic scales must be adjusted accordingly.

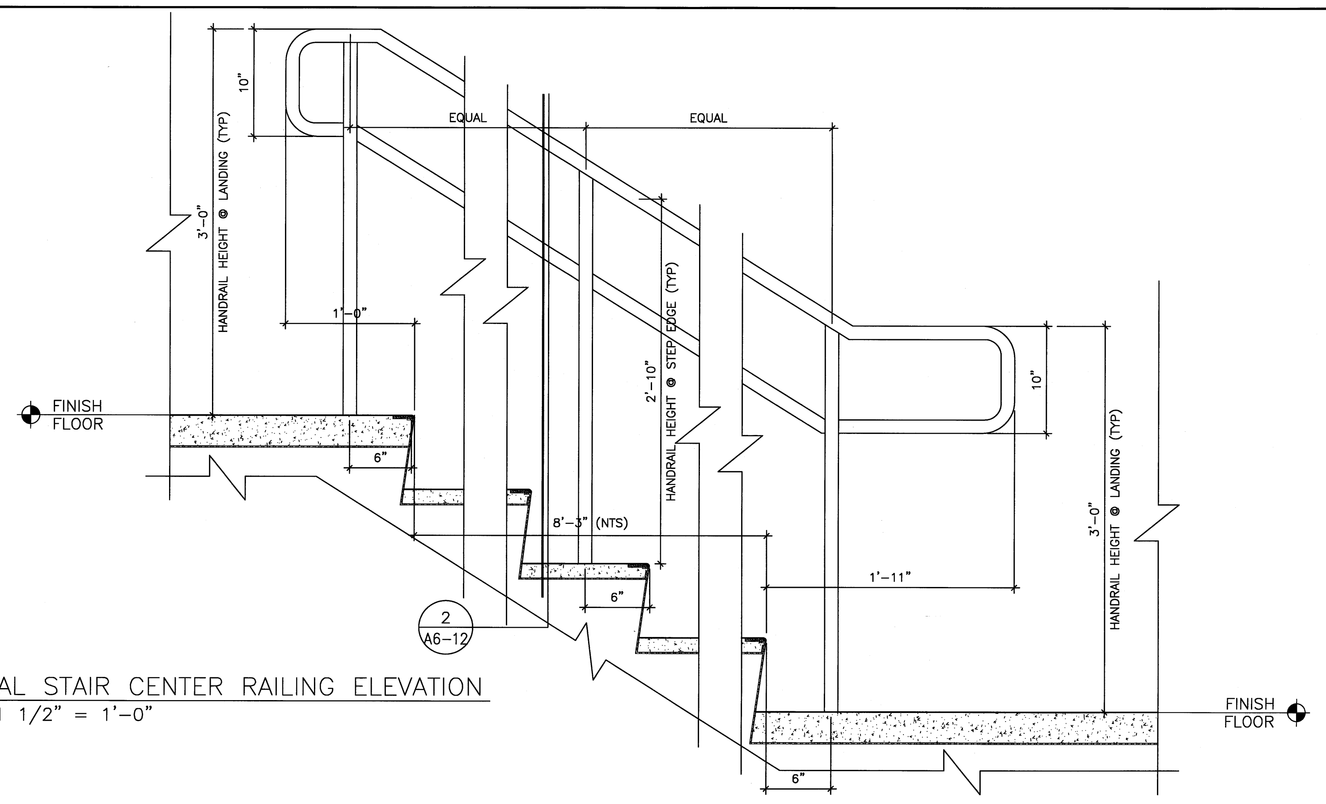

1 TYPICAL STAIR CENTER RAILING ELEVATION
SCALE 1 1/2" = 1'-0"

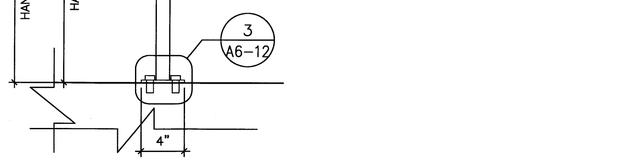

2 TYPICAL STAIR CENTER RAILING SECTION
SCALE 1 1/2" = 1'-0"

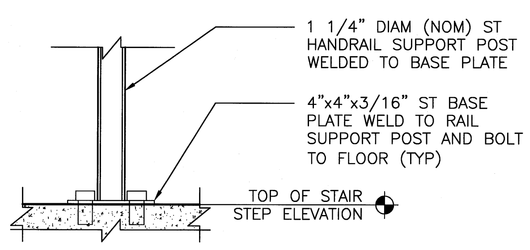

3 TYP STAIR CENTER RAILING ANCHOR DETAIL
SCALE 3" = 1'-0"

DOMENECH HICKS & KROCKMALNIC ARCHITECTS
155 Massachusetts Ave.
Boston, MA 02115
617-267-6408
Fax 617-267-1990

CONFORMED SET FOR FIELD USE

CITY OF PORTLAND
PORTLAND, MAINE

DEPARTMENT OF WATERFRONT AND TRANSPORTATION

PWM

PORTLAND INTERNATIONAL JETPORT

PHASE II
PARKING GARAGE

1001 WESTBROOK ST.,
PORTLAND, MAINE

No.	Date	Revision

Title
STAIR / ELEVATOR TOWER RAILING DETAILS 2

Scale: VARIES
File Name: A6-11
Drawn By: ML
Checked By: GK
Job No.: 2608
Date: 2/2508
Drawing No.: A6-12