1/16"=1' 5 0 10 20 30 40ft | 1/8"=1' 5 0 5 10 15 20ft | 1/4"=1' 2 0 2 4 6 8 10ft | 1/2"=1' 1 0 1 2 3 4 5ft | 3/4"=1' 1 0 1 2 3ft | 1"=1' 1 0 1 2ft | 1 1/2"=1' 0 1 2ft | 3"=1' 0 1ft

If this sheet is less than 30"x42" in size, it has been reduced. Graphic scales must be adjusted accordingly.

DOOR SCHEDULE

TYPE	DOOR SIZE	DOOR TYPE	DOOR MAT	DOOR & FRAME RATING	FRAME TYPE	FRAME MAT	DETAILS HEAD	DETAILS JAMB	HARDWARE SET	REMARKS
1	3'-0" x 7'-0" x 1 3/4"	E	HM	1-1/2 HR	1	HM	3A	3B	2	@ STAIR TOWER FROM MACH. RM TO PARKING
2	7'-4" x 7'-0" x 1 3/4"	A' (1)	HM	1-1/2 HR	2A	HM	3C	3D	1	@ STAIR TOWER FROM STAIR TO PARKING LEVELS
3	14'-3" x 7'-0" x 6"	C (4)	ALUM/GL	–	3	MFG	3J & 3K	3L & 3M	–	@ STAIR TOWER FROM ELEVATOR LOBBY TO PARKING; AUTOMATIC SLIDING DOOR (SEE NOTE 4)
4	3'-0" x 7'-0" x 1 3/4"	E	HM	1-1/2 HR	2B	HM	3C	3D	2	@ VAULT UNDERNEATH PEDESTRIAN RAMP
5	3'-0" x 7'-0" x 1 3/4"	D	HM	–	1	HM	3E	3F	3	@ OPERATOR'S BUILDING ADDITION TO EXTERIOR
6	3'-0" x 7'-0" x 1 3/4"	A	HM	1-1/2 HR	1	HM	3E	3F	2	@ TRUCK SHED TO ADDITION
7	3'-0" x 7'-0" x 1 3/4"	D' (2)	HM	–	1	HM	3G	3H	4	@ INTERIOR WALLS IN OPERATOR'S BUILDING ADDITION
8	3'-0" x 7'-0" x 6"	B	ALUM/GL		3	MFG	MFG	MFG	5	@ INTERIOR VESTIBULE IN OPERATOR'S BUILDING ADDITION
9	7'-4" x 7'-0" x 1 3/4"	D" (3)	HM	3/4	1	HM	3E	3F	1	@ STAIR TOWER AT GRADE EXIT

NOTES:

1 TYPE A' IS SIMILAR TO TYPE A: IT IS A DOUBLE DOOR WITH 3'-8" LEAVES

2 TYPE D' IS SIMILAR TO TYPE D: IT IS LESS THE LOWER GLASS PANE

3 TYPE D" IS SIMILAR TO TYPE D': IT IS A DOUBLE DOOR WITH 3'-8" LEAVES

4 AUTOMATIC SLIDING DOOR BY HORTON SERIES 2300 BELT DRIVE 310T (TELESCOPING GLASS), OR APPROVED EQUAL

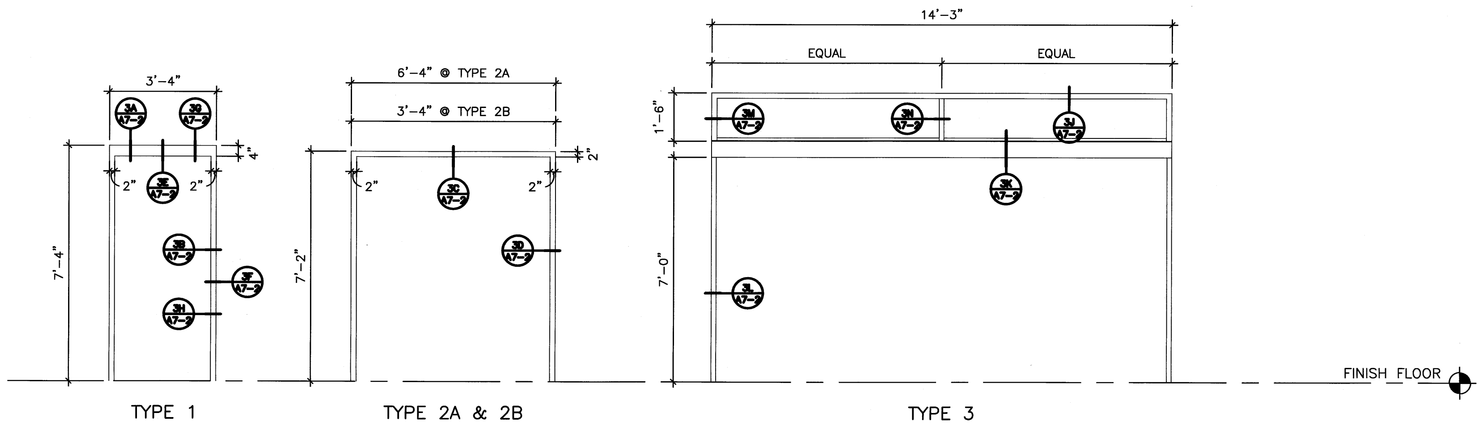

1 FRAME TYPES & DETAILS
SCALE 3/8" = 1'-0"

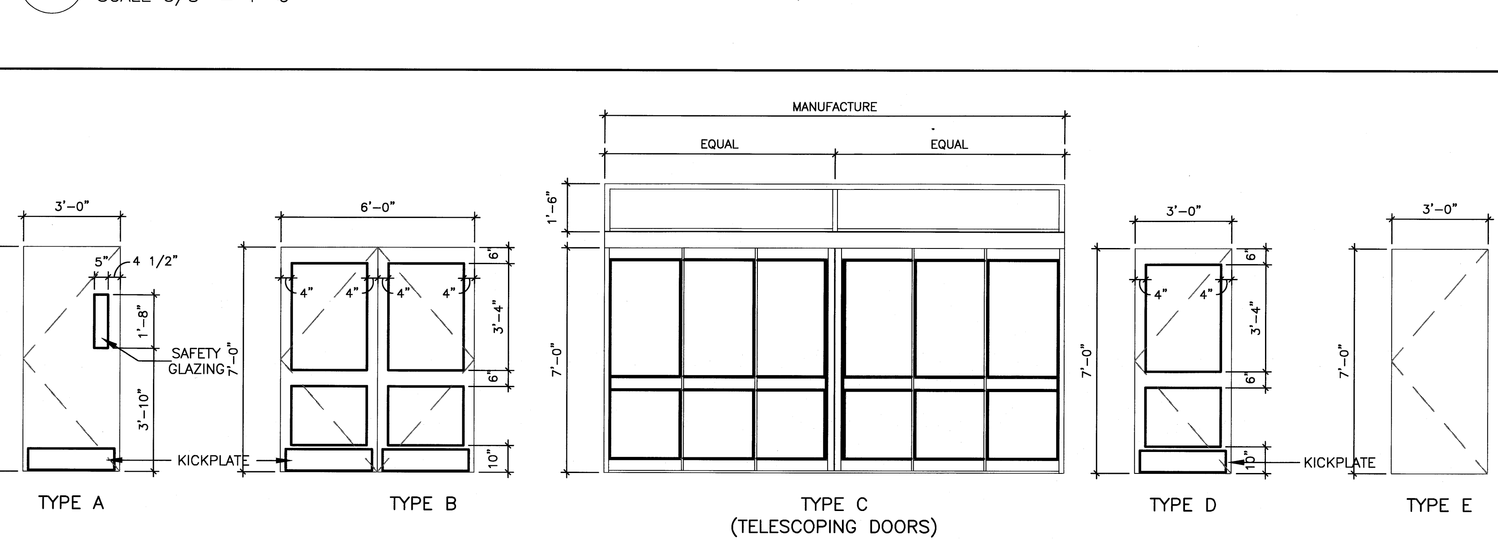

2 DOOR TYPES & DETAILS
SCALE 3/8" = 1'-0"

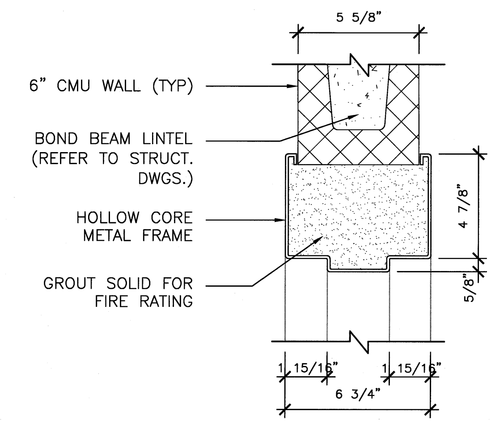

3A HEAD DETAIL
SCALE 3" = 1'-0"

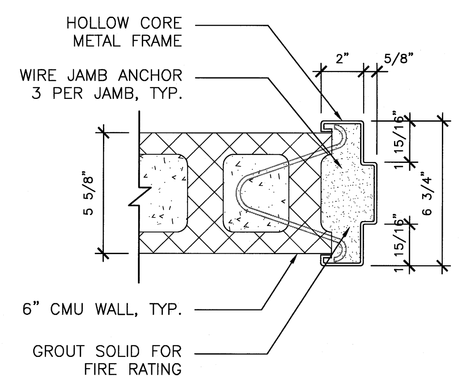

3B JAMB DETAIL
SCALE 3" = 1'-0"

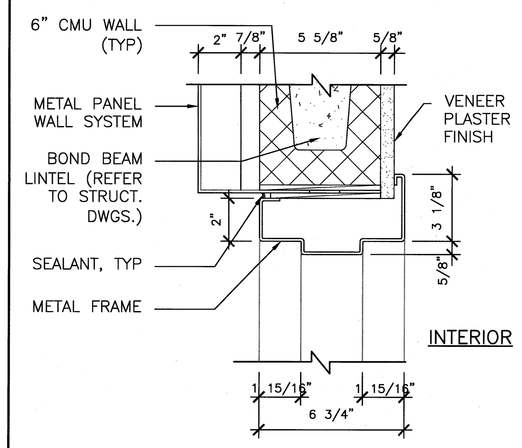

3C HEAD DETAIL
SCALE 3" = 1'-0"

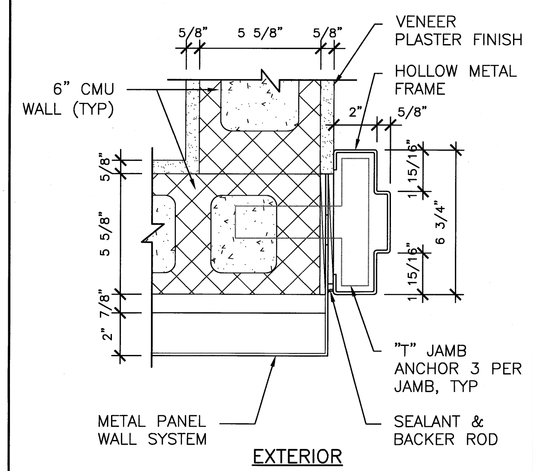

3D JAMB DETAIL
SCALE 3" = 1'-0"

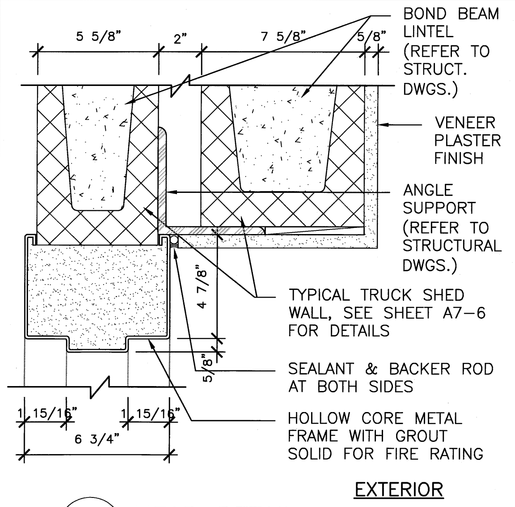

3E HEAD DETAIL
SCALE 3" = 1'-0"

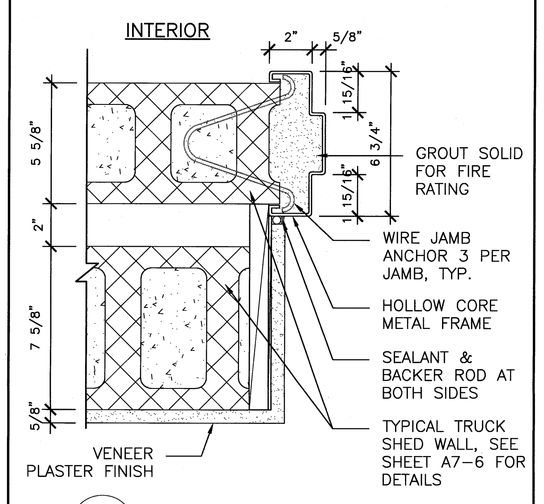

3F JAMB DETAIL
SCALE 3" = 1'-0"

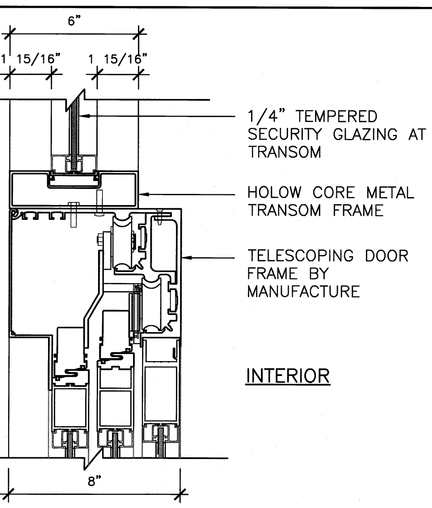

3K DOOR & TRANSOM HEAD DETAIL
SCALE 3" = 1'-0"

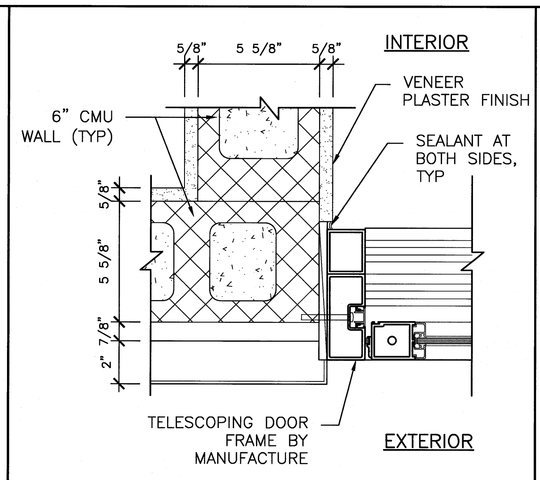

3L DOOR JAMB DETAIL
SCALE 3" = 1'-0"

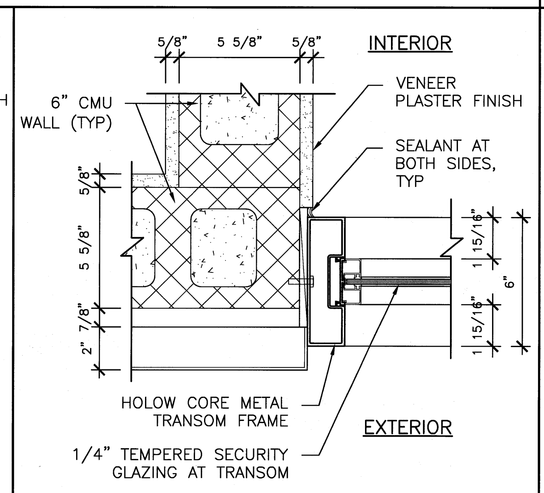

3M TRANSOM JAMB DETAIL
SCALE 3" = 1'-0"

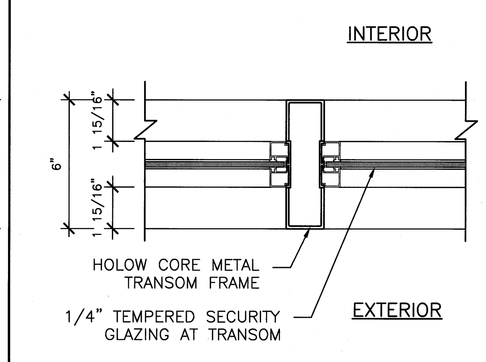

3N TRANSOM JAMB DETAIL
SCALE 3" = 1'-0"

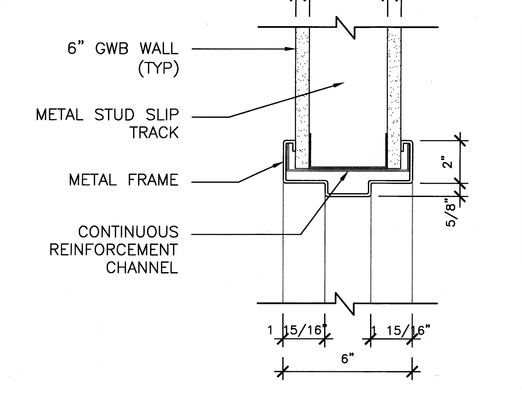

3G HEAD DETAIL
SCALE 3" = 1'-0"

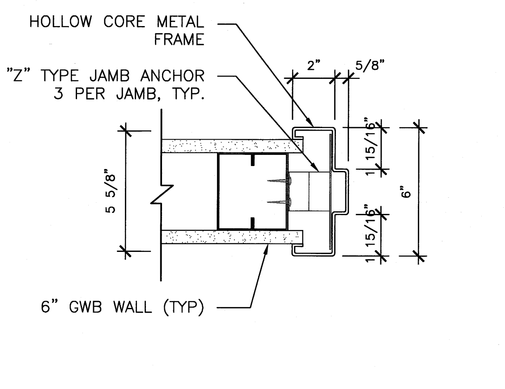

3H JAMB DETAIL
SCALE 3" = 1'-0"

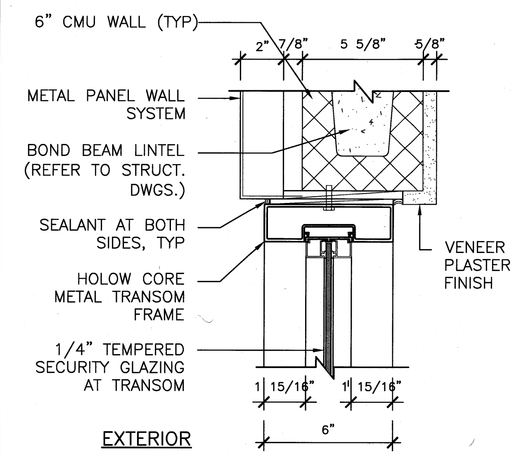

3J HEAD DETAIL
SCALE 3" = 1'-0"

DOMENECH HICKS & KROCKMALNIC ARCHITECTS
155 Massachusetts Ave.
Boston, MA 02115
617-267-6408
Fax 617-267-1990

CONFORMED SET FOR FIELD USE

CITY OF PORTLAND
PORTLAND, MAINE

DEPARTMENT OF WATERFRONT AND TRANSPORTATION

PORTLAND INTERNATIONAL JETPORT

PHASE II
PARKING GARAGE

1001 WESTBROOK ST.,
PORTLAND, MAINE

No.	Date	Revision

Title: DOOR & FRAME TYPES, SCHEDULE & DETAILS

Scale: VARIES
File Name: A7-2
Drawn By: ML
Checked By: GK
Job No.: 2608
Date: 2/25/08
Drawing No.: A7-2