1/16"=1' 5 0 10 20 30 40ft | 1/8"=1' 5 0 5 10 15 20ft | 1/4"=1' 2 0 2 4 6 8 10ft | 1/2"=1' 1 0 1 2 3 4 5ft | 3/4"=1' 1 0 1 2 3ft | 1"=1' 1 0 1 2ft | 1 1/2"=1' 0 1 2ft | 3"=1' 0 1ft

If this sheet is less than 30"x42" in size, it has been reduced. Graphic scales must be adjusted accordingly.

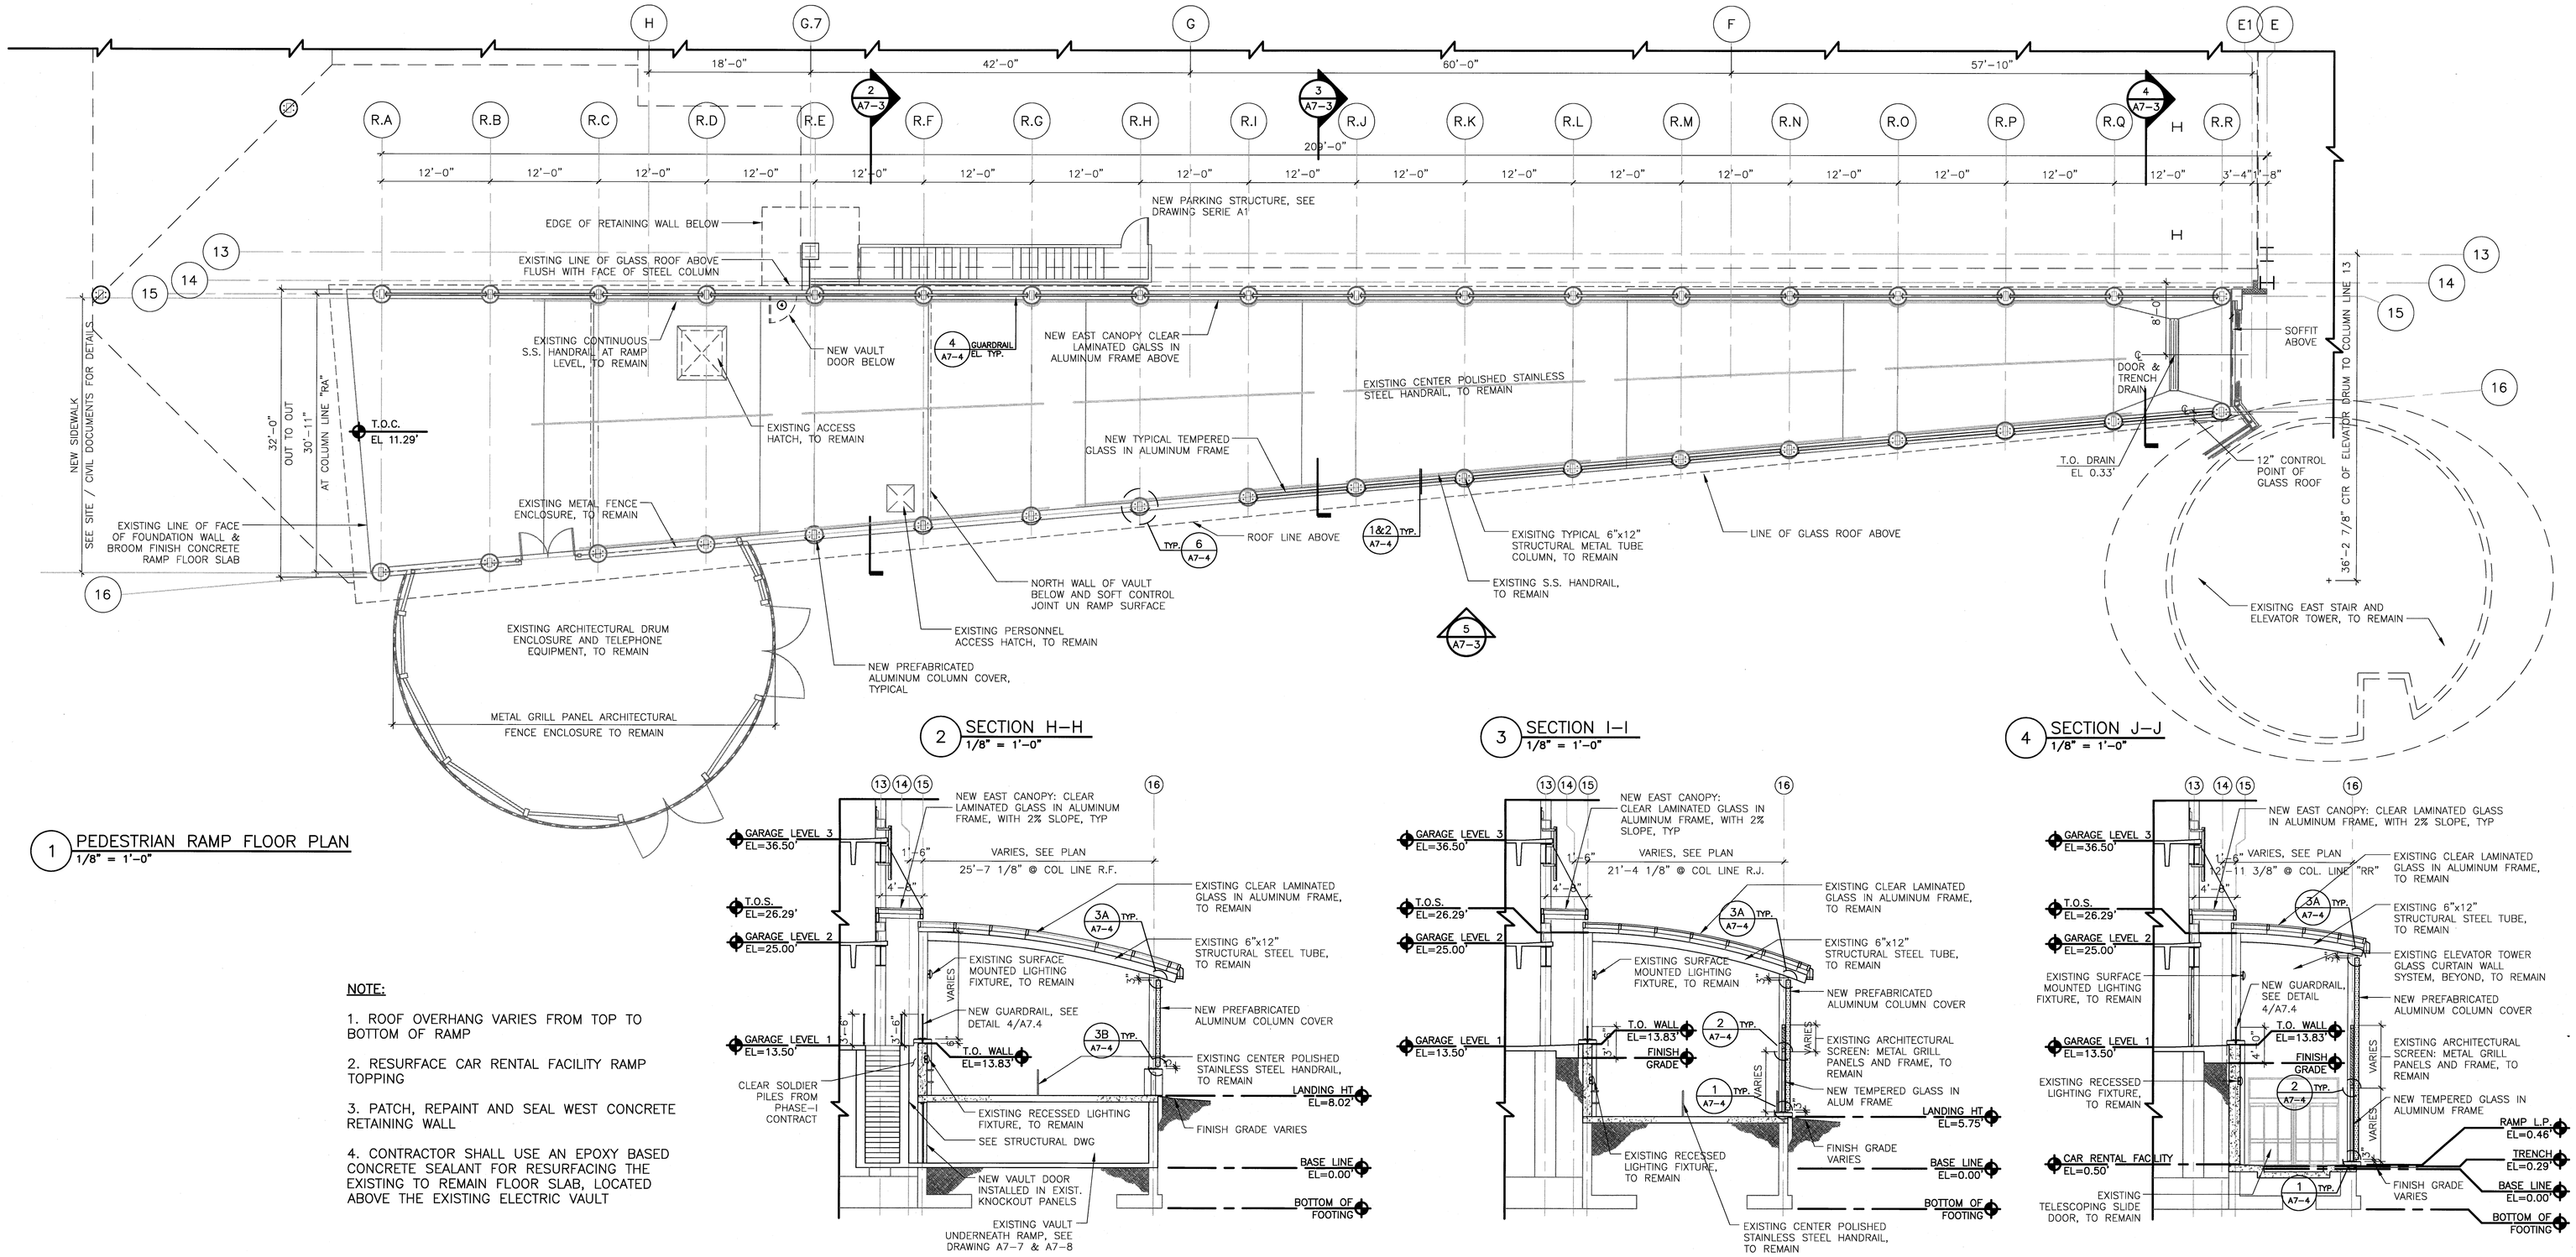

1 PEDESTRIAN RAMP FLOOR PLAN
1/8" = 1'-0"

NOTE:

1. ROOF OVERHANG VARIES FROM TOP TO BOTTOM OF RAMP
2. RESURFACE CAR RENTAL FACILITY RAMP TOPPING
3. PATCH, REPAINT AND SEAL WEST CONCRETE RETAINING WALL
4. CONTRACTOR SHALL USE AN EPOXY BASED CONCRETE SEALANT FOR RESURFACING THE EXISTING TO REMAIN FLOOR SLAB, LOCATED ABOVE THE EXISTING ELECTRIC VAULT

2 SECTION H-H
1/8" = 1'-0"

3 SECTION I-I
1/8" = 1'-0"

4 SECTION J-J
1/8" = 1'-0"

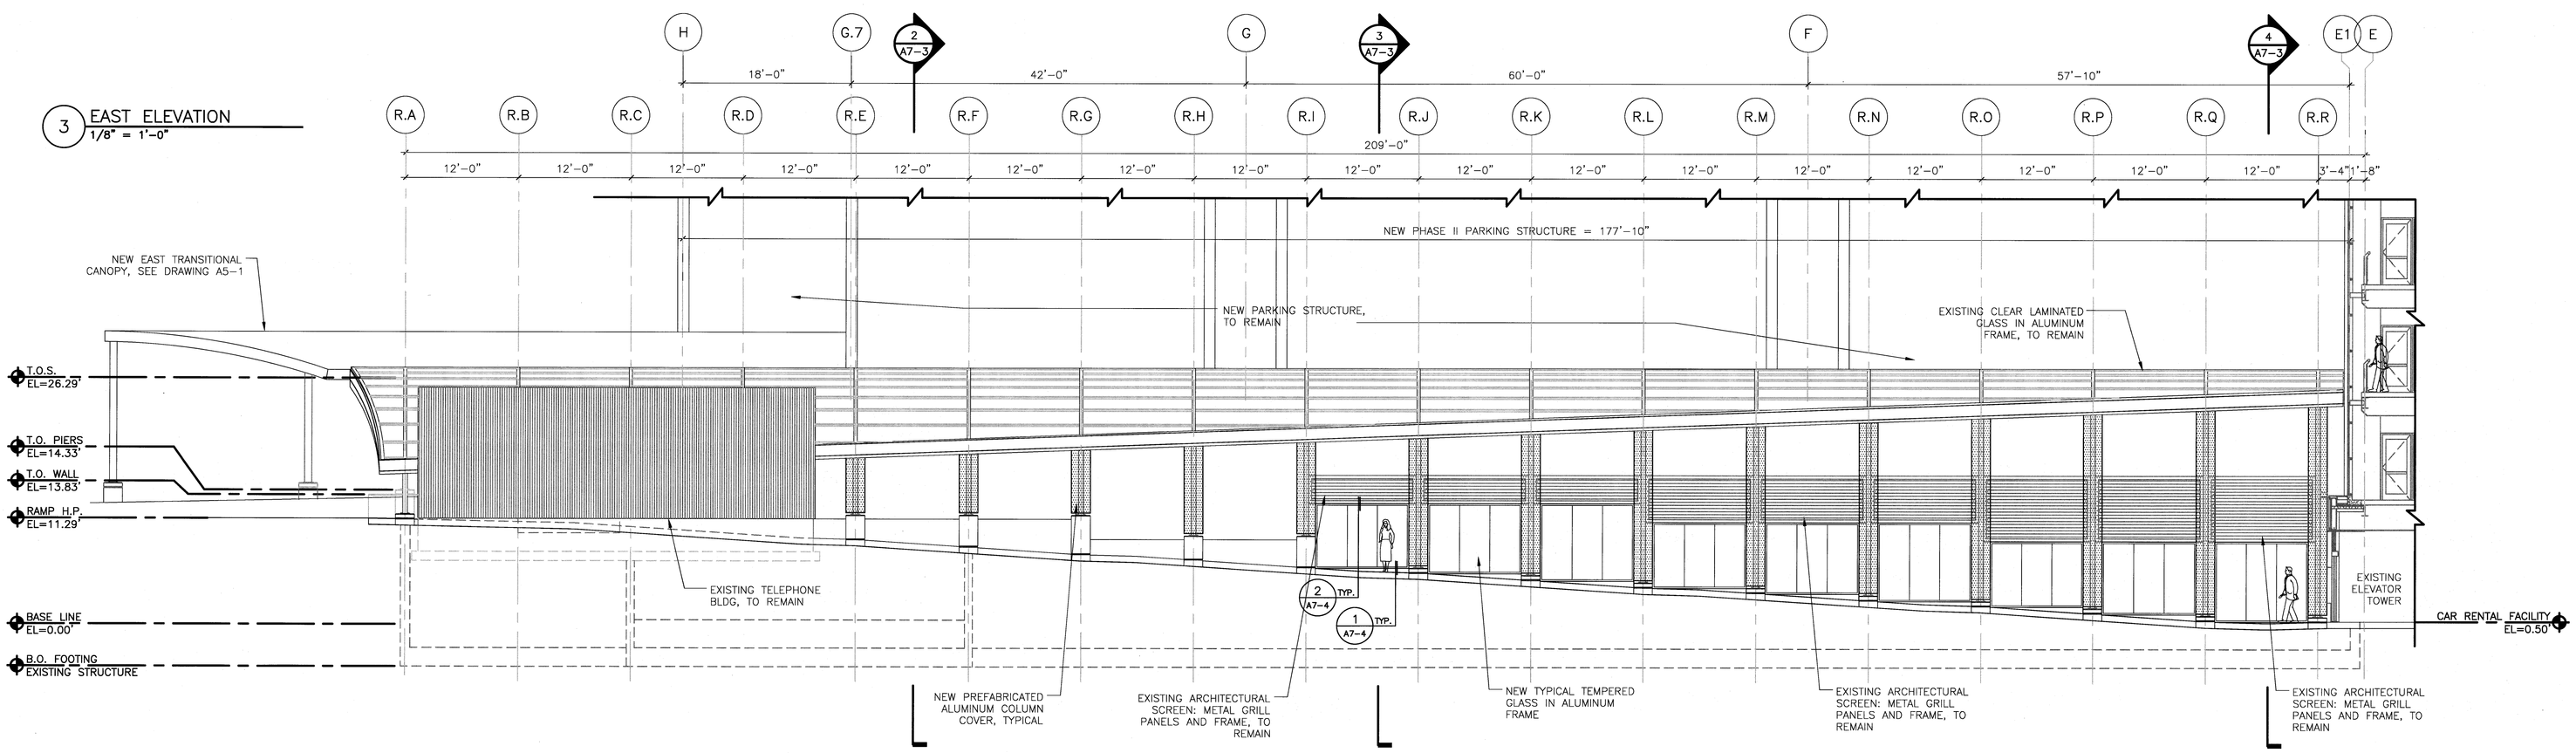

3 EAST ELEVATION
1/8" = 1'-0"

DOMENECH HICKS & KROCKMALNIC ARCHITECTS
155 Massachusetts Ave.
Boston, MA 02115
617-267-6408
Fax 617-267-1990

CONFORMED SET FOR FIELD USE

CITY OF PORTLAND
PORTLAND, MAINE

DEPARTMENT OF WATERFRONT AND TRANSPORTATION

PWM

PORTLAND INTERNATIONAL JETPORT

PHASE II
PARKING GARAGE

1001 WESTBROOK ST.,
PORTLAND, MAINE

No.	Date	Revision

Title
RAMP PLAN, ELEVATION & SECTIONS

Scale 1/8"=1'-0"
File Name A7-3
Drawn By ML
Checked By GK
Job No. 2608.00
Date 2/25/08
Drawing No. A7-3