1/16"=1' 5 0 10 20 30 40ft | 1/8"=1' 5 0 5 10 15 20ft | 1/4"=1' 2 0 2 4 6 8 10ft | 1/2"=1' 1 0 1 2 3 4 5ft | 3/4"=1' 1 0 1 2 3ft | 1"=1' 1 0 1 2ft | 1 1/2"=1' 0 1 2ft | 3"=1' 0 1ft

If this sheet is less than 30"x42" in size, it has been reduced. Graphic scales must be adjusted accordingly.

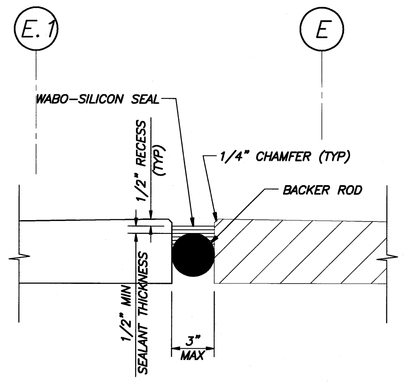

TYPICAL E.J. JOINT DETAIL, U.N.O.
N.T.S.

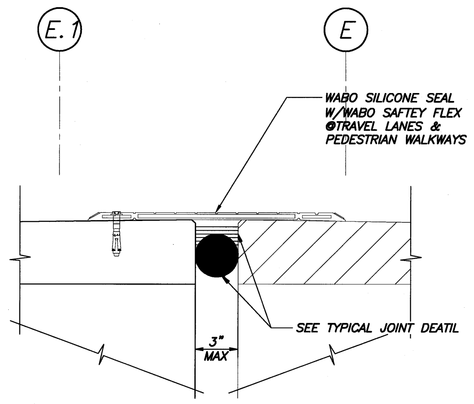

TYPICAL E.J. JOINT DETAIL @ TRAVEL LANES
N.T.S.

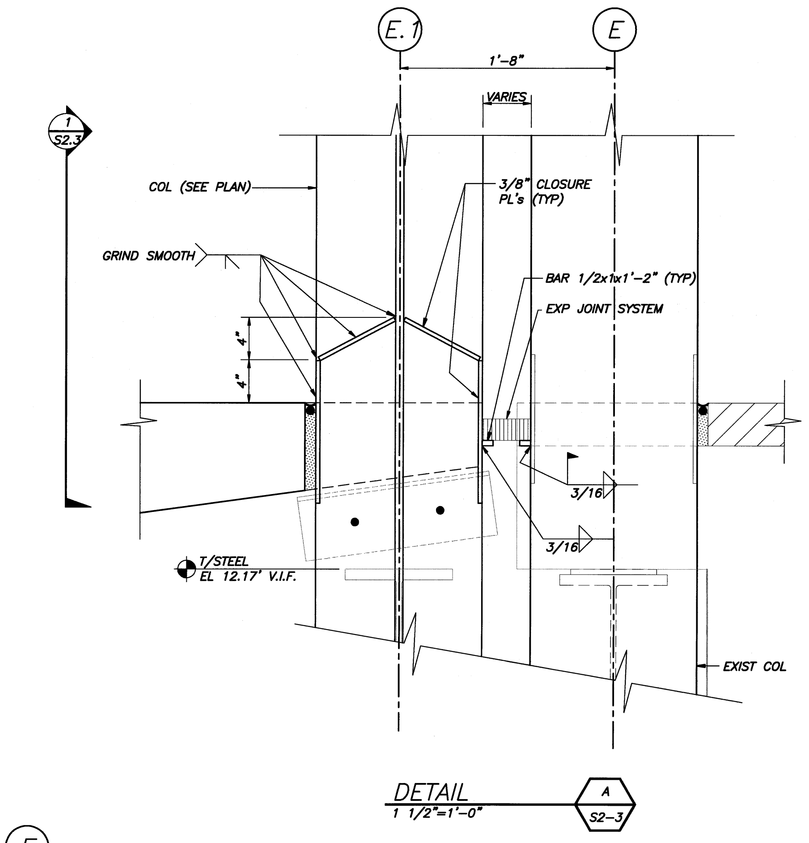

DETAIL A S2-3
1 1/2"=1'-0"

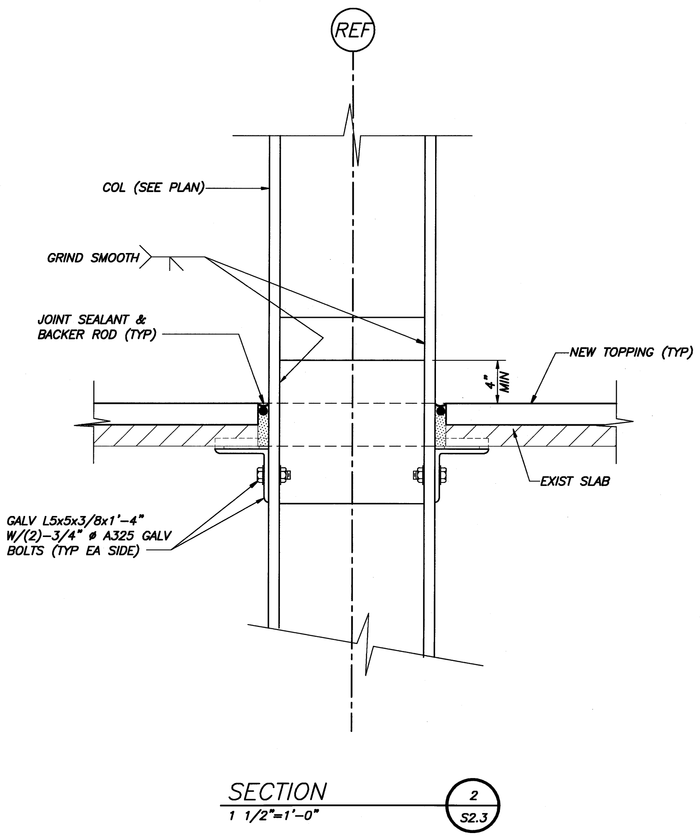

SECTION 2 S2.3
1 1/2"=1'-0"

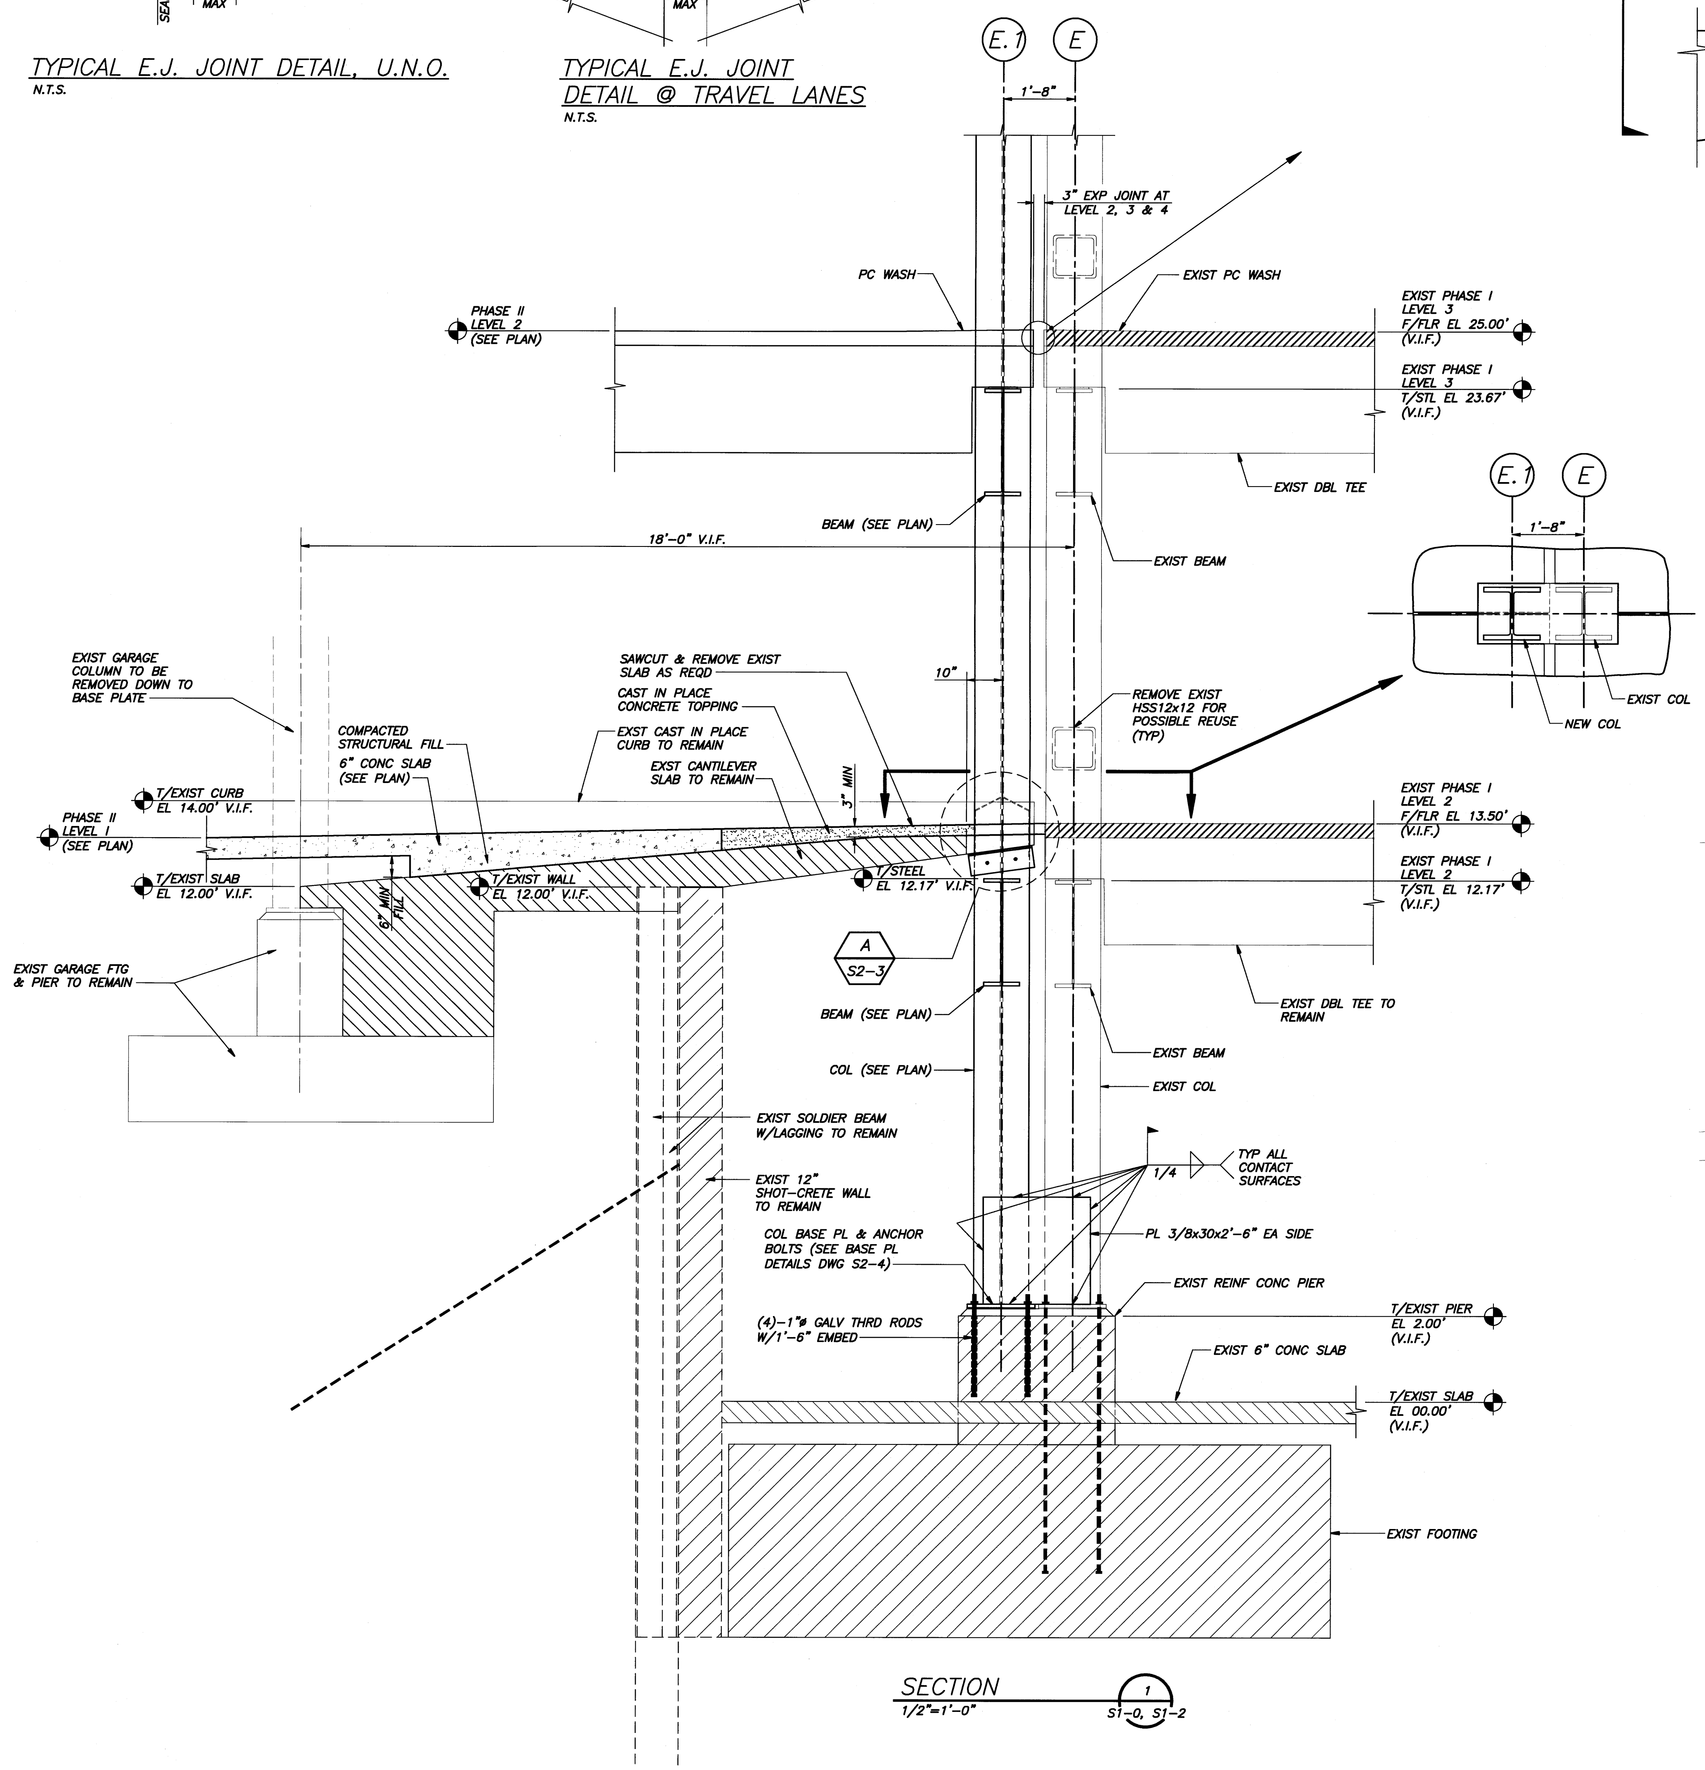

SECTION 1 S1-0, S1-2
1/2"=1'-0"

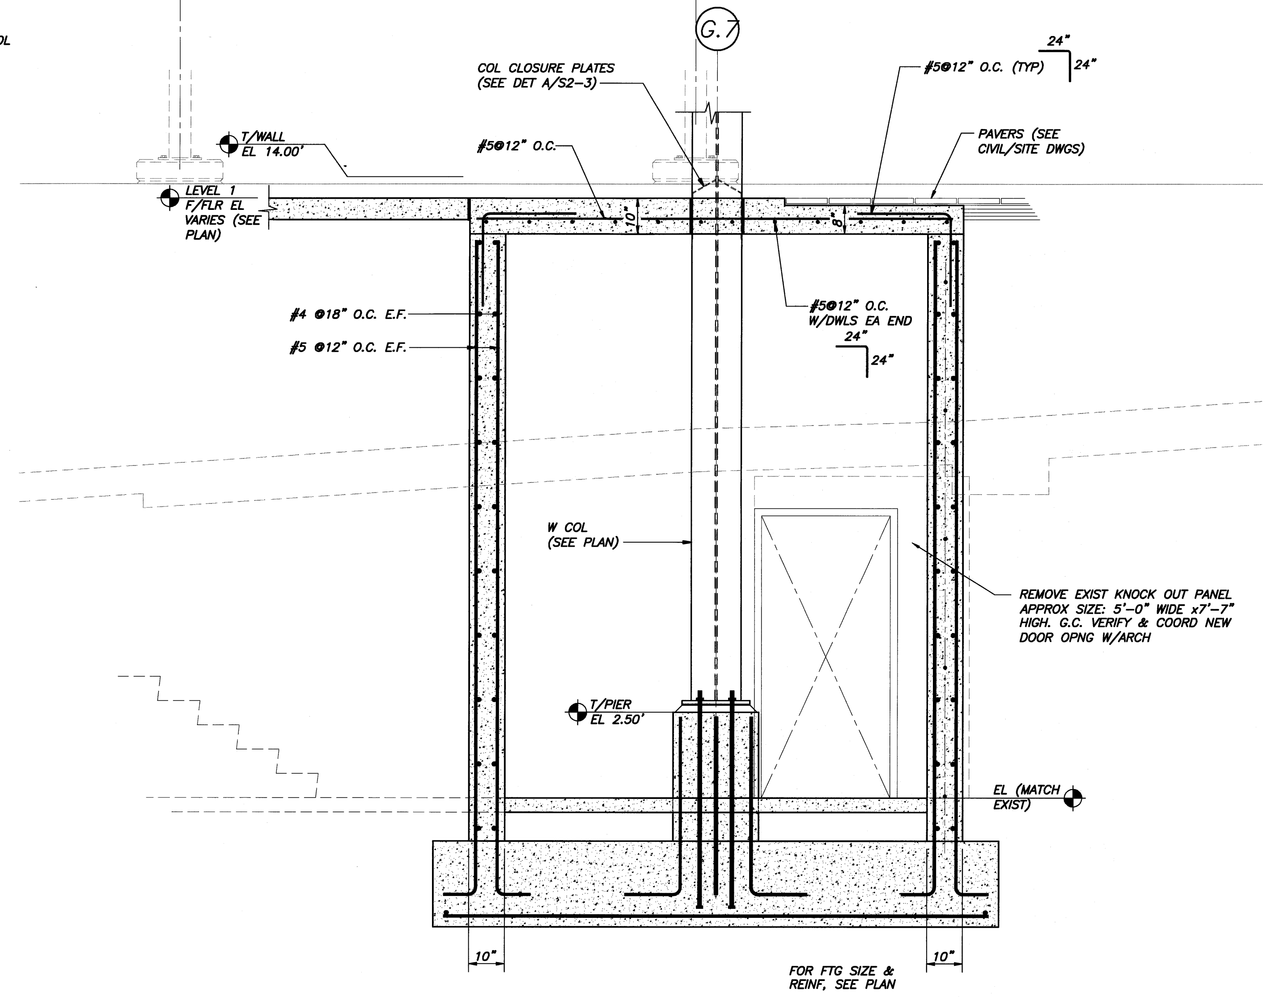

SECTION 3 S1-0, S1-1
1/2"=1'-0"

DOMENECH HICKS & KROCKMALNIC ARCHITECTS
155 Massachusetts Ave.
Boston, MA 02115
617-267-6408
Fax 617-267-1990

BECKER structural engineers, inc.
75 York Street, Portland, ME 04101-4701, Tel 207-879-1838, Fax 207-879-1822
info@beckerstructural.com, www.beckerstructural.com

Conformed-Set, for Field Use

CITY OF PORTLAND
PORTLAND, MAINE

DEPARTMENT OF WATERFRONT AND TRANSPORTATION

PWM
PORTLAND INTERNATIONAL JETPORT

PHASE II
PARKING GARAGE

1001 WESTBROOK ST.,
PORTLAND, MAINE

No.	Date	Revision

Title
FOUNDATION SECTIONS & DETAILS

Scale: NOTED
File Name:
Drawn By: APP
Checked By: TMN
Job No.: 1456
Date: 2/25/2008

STATE OF MAINE TODD M. NEAL NO.9406 REGISTERED PROFESSIONAL ENGINEER

Drawing No.
S2-3