1/16"=1' 5 0 10 20 30 40ft
1/8"=1' 5 0 5 10 15 20ft
1/4"=1' 2 0 2 4 6 8 10ft
1/2"=1' 1 0 1 2 3 4 5ft
3/4"=1' 1 0 1 2 3ft
1"=1' 1 0 1 2ft
1 1/2"=1' 0 1 2ft
3"=1' 0 1ft

If this sheet is less than 30"x42" in size, it has been reduced. Graphic scales must be adjusted accordingly.

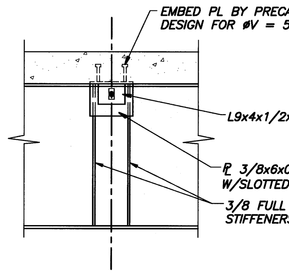

SECTION 3/4"=1'-0" — 3 / S3-3

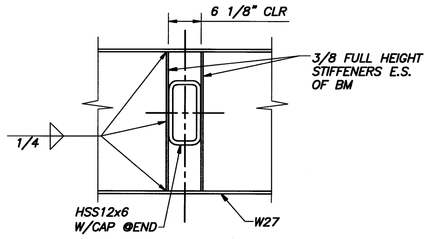

SECTION 3/4"=1'-0" — 2 / S3-3

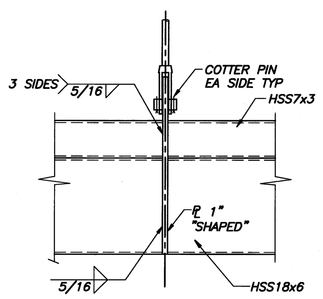

SECTION 3/4"=1'-0" — 1 / S3-3

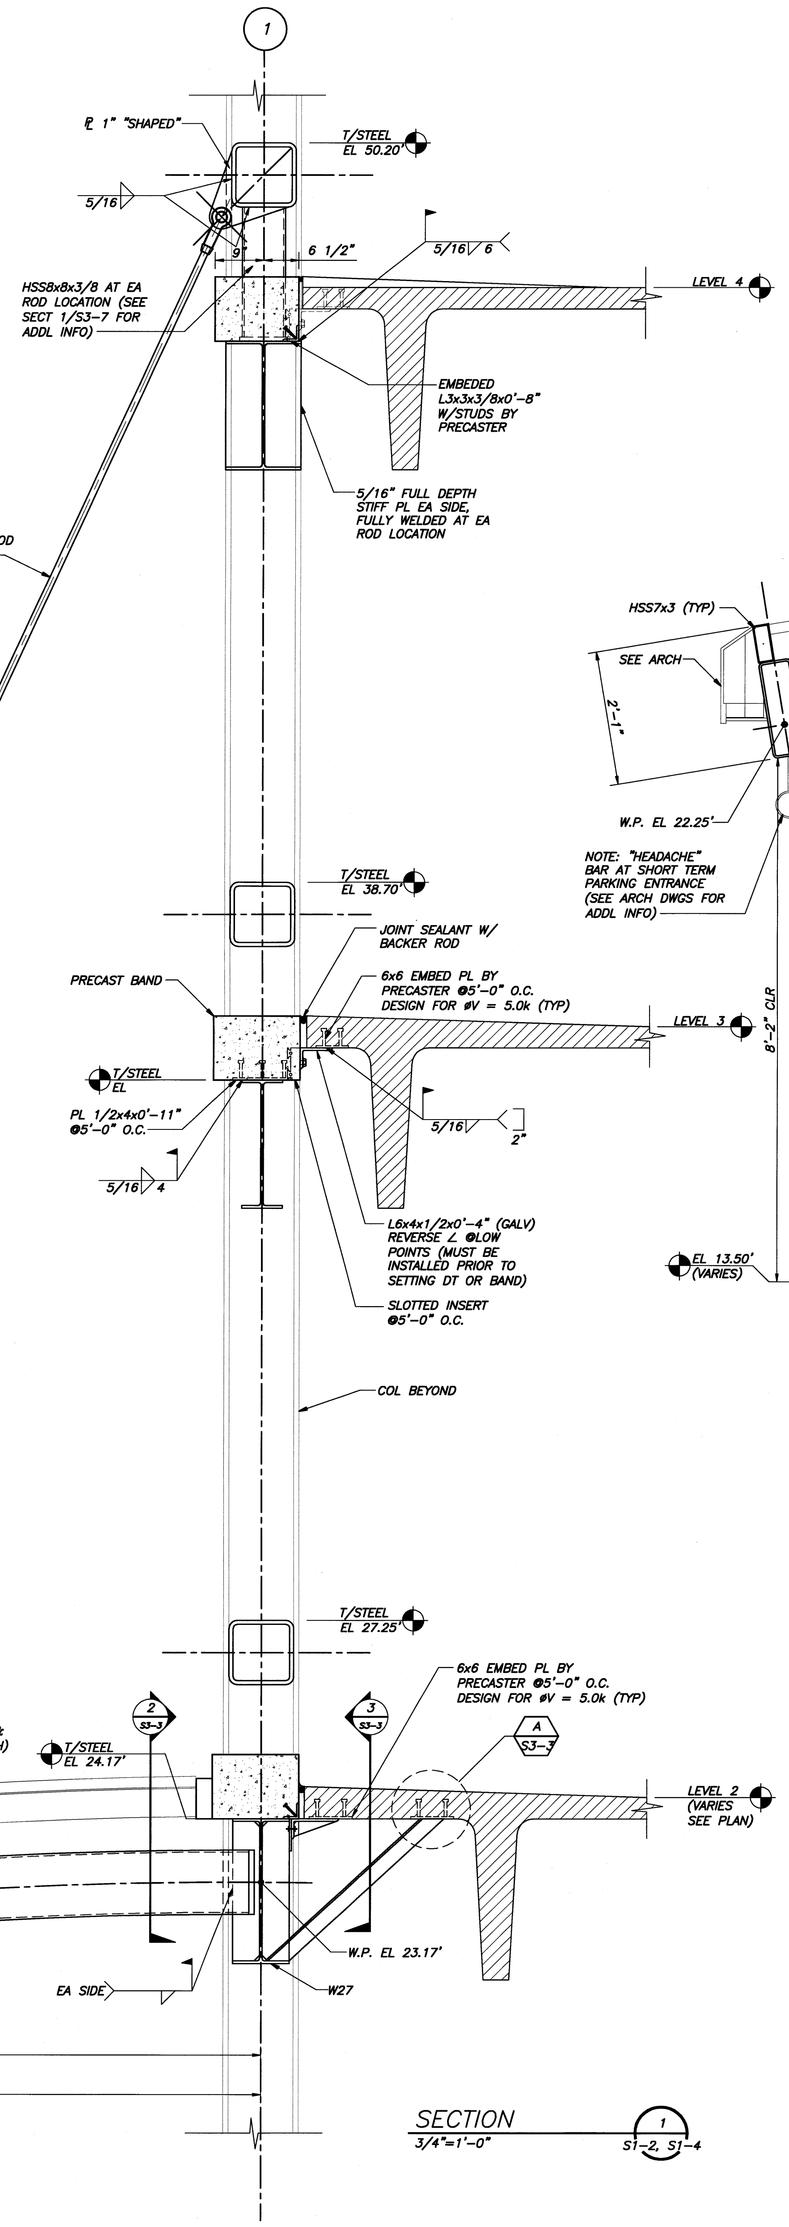

SECTION 3/4"=1'-0" — 1 / S1-2, S1-4

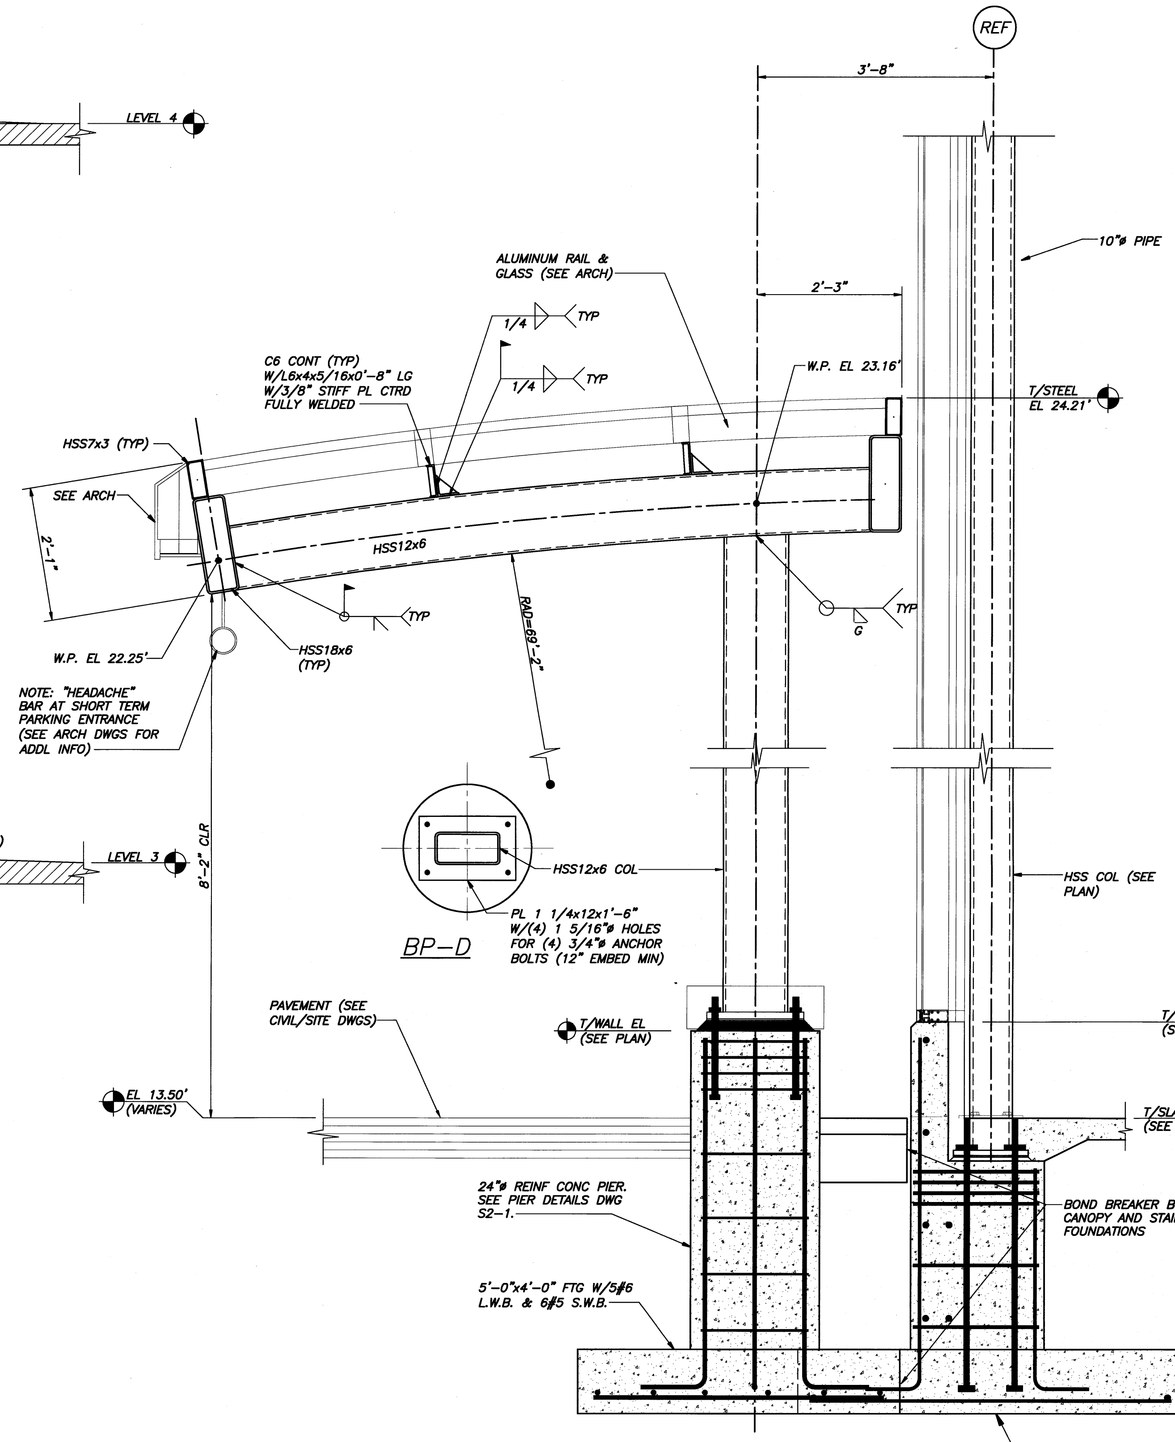

SECTION 3/4"=1'-0" — 2 / S1-2

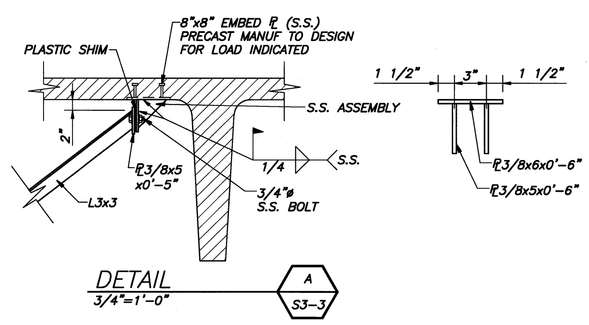

DETAIL 3/4"=1'-0" — A / S3-3

DOMENECH HICKS & KROCKMALNIC ARCHITECTS
155 Massachusetts Ave.
Boston, MA 02115
617-267-6408
Fax 617-267-1990

BECKER structural engineers, inc.
75 York Street, Portland, ME 04101-4701
Tel 207-879-1838
Fax 207-879-1822
info@beckerstructural.com
www.beckerstructural.com

Conformed-Set, for Field Use

CITY OF PORTLAND
PORTLAND, MAINE

DEPARTMENT OF WATERFRONT AND TRANSPORTATION

PORTLAND INTERNATIONAL JETPORT

PHASE II
PARKING GARAGE

1001 WESTBROOK ST.,
PORTLAND, MAINE

No.	Date	Revision

Title
CANOPY SECTIONS & DETAILS

Scale: NOTED	
File Name:	
Drawn By: APP	
Checked By: TMN	Drawing No. **S3-3**
Job No.: 1456	
Date: 2/25/2008	

STATE OF MAINE — TODD M. NEAL — NO. 9406 — REGISTERED PROFESSIONAL ENGINEER