1/16"=1' 5 0 10 20 30 40ft 1/8"=1' 5 0 5 10 15 20ft 1/4"=1' 2 0 2 4 6 8 10ft 1/2"=1' 1 0 1 2 3 4 5ft 3/4"=1' 1 0 1 2 3ft 1"=1' 1 0 1 2ft 1 1/2"=1' 0 1 2ft 3"=1' 0 1ft

If this sheet is less than 30"x42" in size, it has been reduced. Graphic scales must be adjusted accordingly.

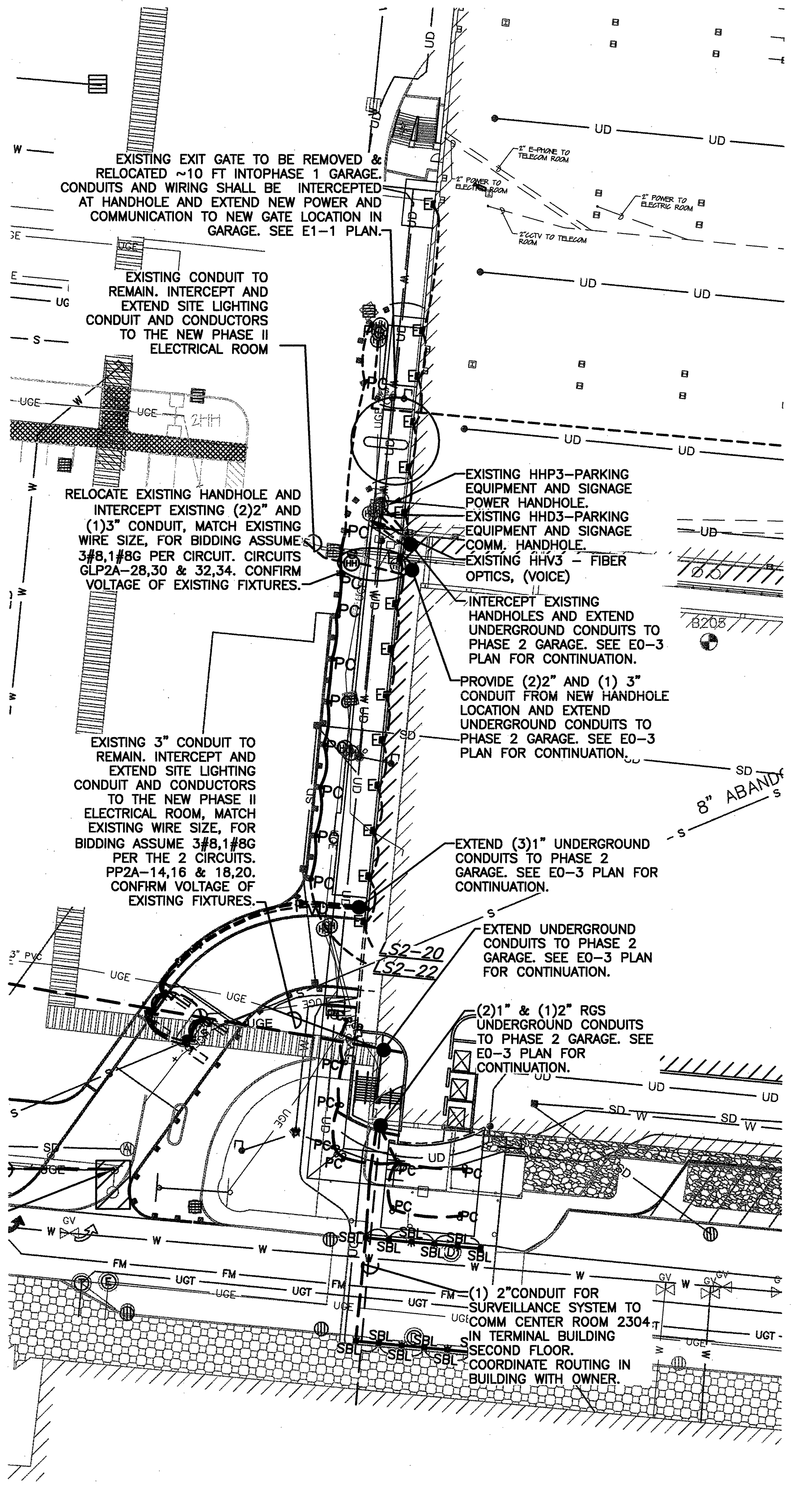

WEST PARTIAL ELECTRICAL SITE PLAN

SCALE: 1" = 30'-0" NOTE: REFER TO ES-1 FOR FULL SITE PLAN

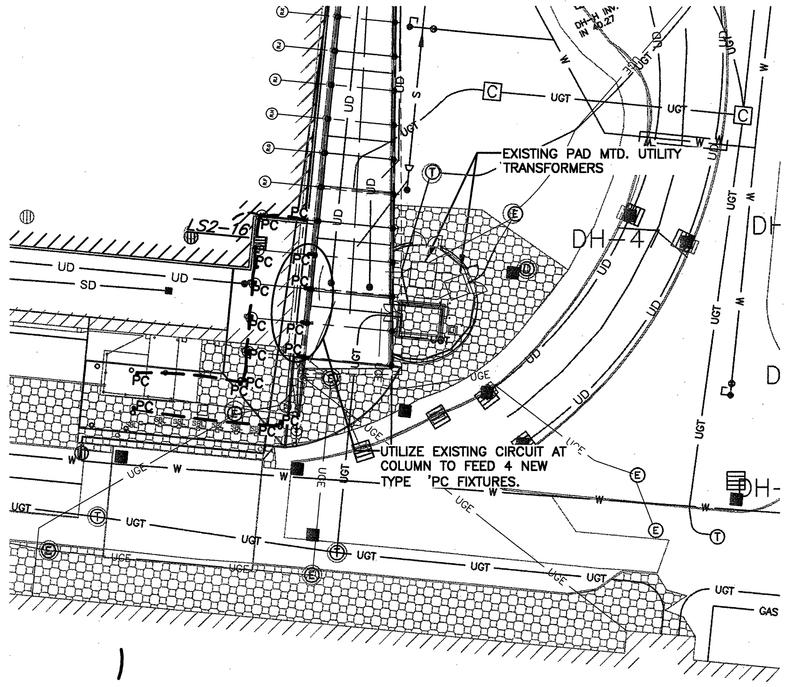

SOUTHEAST PARTIAL ELECTRICAL SITE PLAN

SCALE: 1" = 30'-0" NOTE: REFER TO ES-1 FOR FULL SITE PLAN

DOMENECH HICKS & KROCKMALNIC ARCHITECTS
155 Massachusetts Ave.
Boston, MA 02115
617-267-6408
Fax 617-267-1990

Stantec
Stantec Consulting Services Inc.
22 Free Street, Suite 205
Portland, ME U.S.A.
04101-3900
Tel. 207.775.3211
Fax. 207.775.6434
www.stantec.com

CONFORMED SET FOR FIELD USE

CITY OF PORTLAND
PORTLAND, MAINE

DEPARTMENT OF WATERFRONT AND TRANSPORTATION

PORTLAND INTERNATIONAL JETPORT

PHASE II
PARKING GARAGE

1001 WESTBROOK ST.,
PORTLAND, MAINE

No.	Date	Revision

Title: PARTIAL ENLARGED SCALE ELECTRICAL SITE PLANS

Scale: 1"=30'

STATE OF MAINE LICENSED PROFESSIONAL ENGINEER

File Name:

Drawn By: CEJ

Checked By: WRH

Job No.: 195210126

Date: 02\25\08

Drawing No.: ES-1A