1/16"=1' 5 0 10 20 30 40ft 1/8"=1' 5 0 5 10 15 20ft 1/4"=1' 2 0 2 4 6 8 10ft 1/2"=1' 1 0 1 2 3 4 5ft 3/4"=1' 1 0 1 2 3ft 1"=1' 1 0 1 2ft 1 1/2"=1' 0 1 2ft 3"=1' 0 1ft

If this sheet is less than 30"x42" in size, it has been reduced. Graphic scales must be adjusted accordingly.

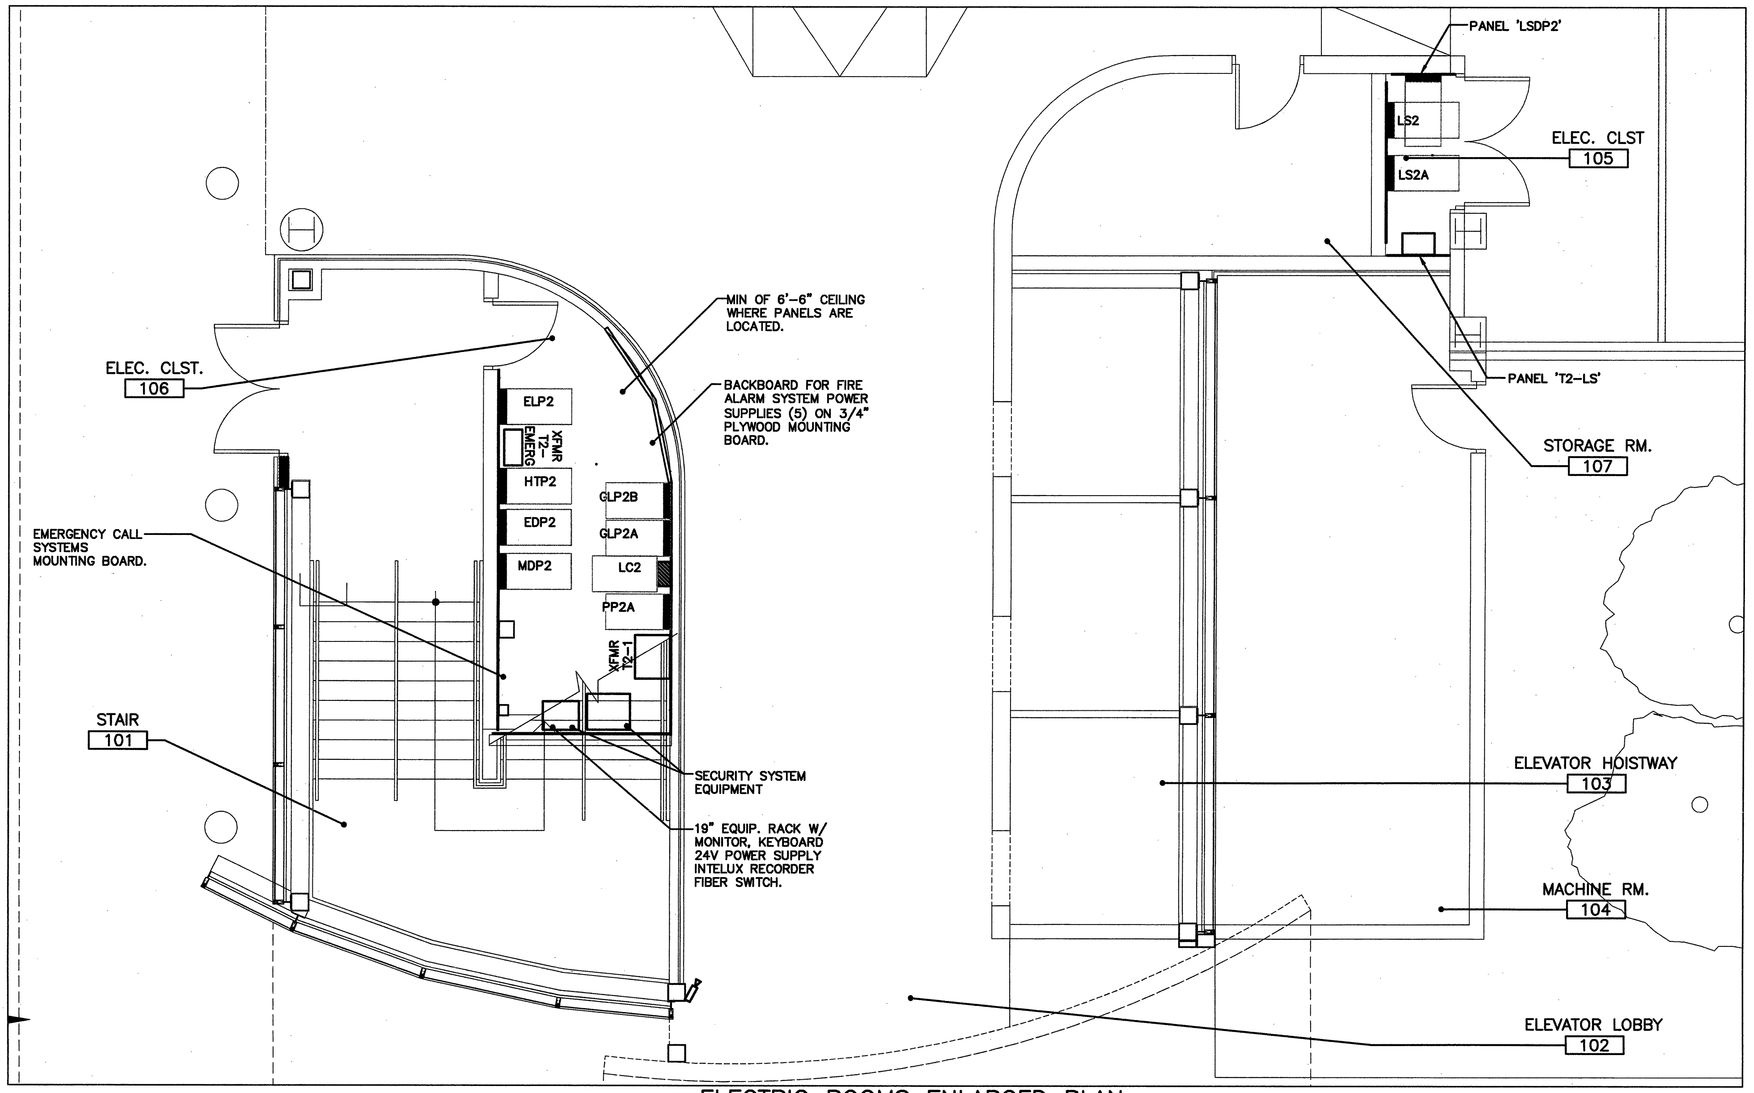

ELECTRIC ROOMS ENLARGED PLAN

SCALE: 1/4" = 1'-0"

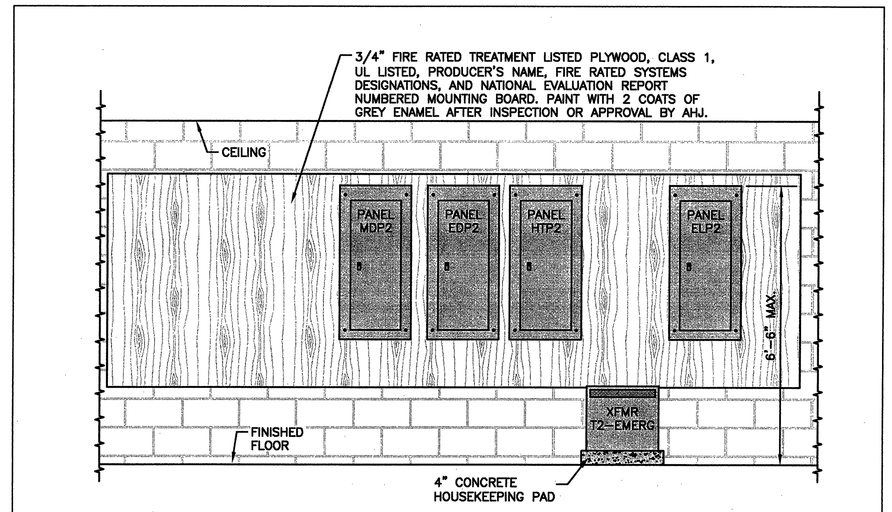

SERVICE ENTRANCE
ELEVATION – ELECTRIC ROOM

NOT TO SCALE

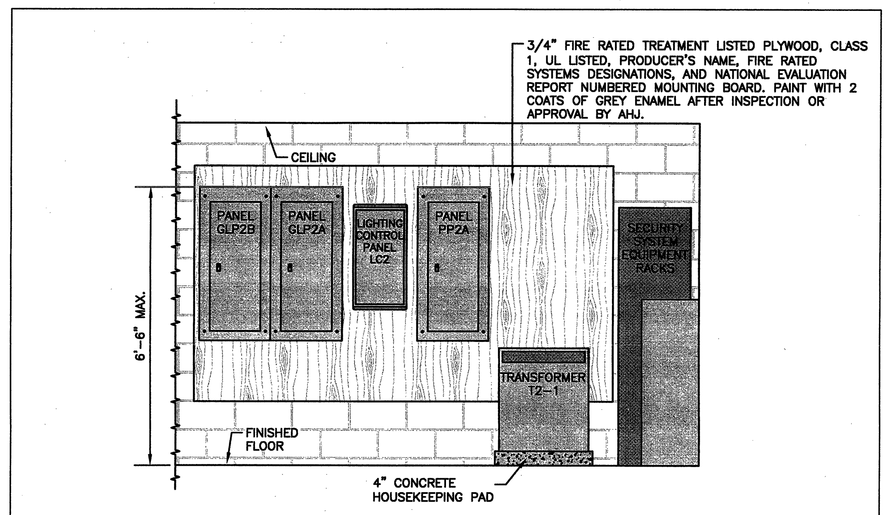

SERVICE ENTRANCE
ELEVATION – ELECTRIC ROOM

NOT TO SCALE

FA
CODE BLUE (EMERGENCY PHONE)
SCREAM DETECTION RELAYS
6'x8' PLYWOOD BACKBOARD

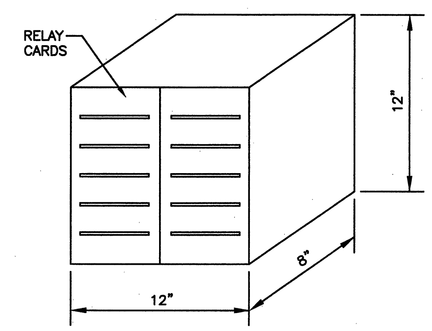

SCREAM DETECTION
RELAYS DETAIL

NOT TO SCALE

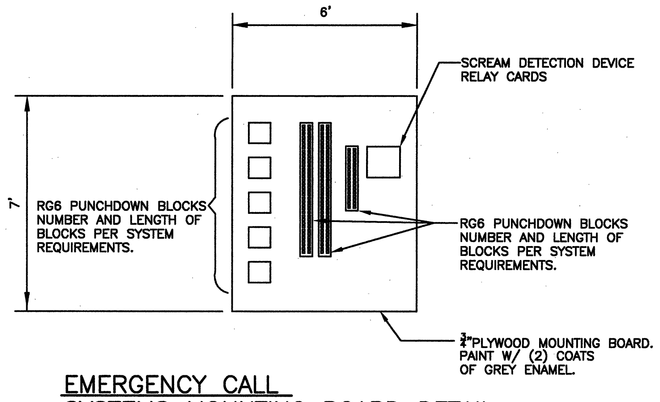

EMERGENCY CALL
SYSTEMS MOUNTING BOARD DETAIL

SCALE: 1/4" = 1'-0"

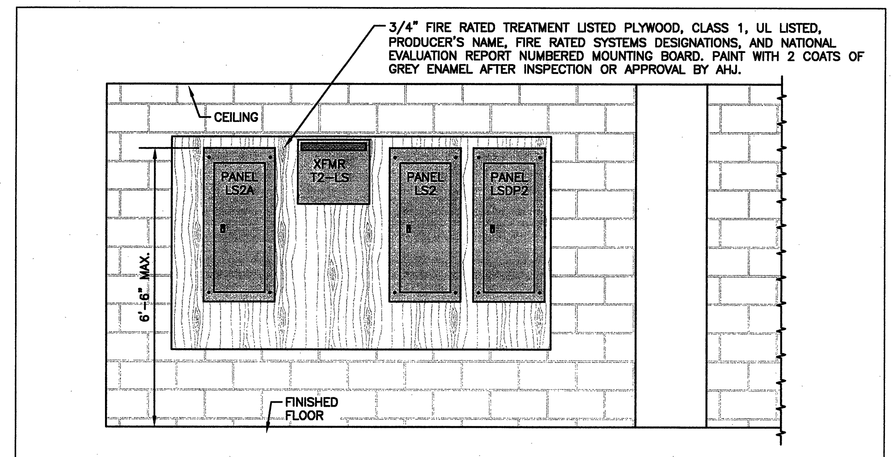

SERVICE ENTRANCE
ELEVATION – PARKING GARAGE

NOT TO SCALE

DOMENECH HICKS & KROCKMALNIC ARCHITECTS
155 Massachusetts Ave.
Boston, MA 02115
617-267-6408
Fax 617-267-1990

Stantec
Stantec Consulting Services Inc.
22 Free Street, Suite 205
Portland, ME U.S.A.
04101-3900
Tel. 207.775.3211
Fax. 207.775.6434
www.stantec.com

CONFORMED SET
FOR FIELD USE

CITY OF PORTLAND
PORTLAND, MAINE

DEPARTMENT OF WATERFRONT AND TRANSPORTATION

PWM

PORTLAND INTERNATIONAL JETPORT

PHASE II
PARKING GARAGE

1001 WESTBROOK ST.,
PORTLAND, MAINE

No.	Date	Revision

Title
ENLARGED PLANS
DETAILS & ELEVATIONS

Scale: AS SHOWN
File Name:
Drawn By: MLC
Checked By: WRH
Job No.: 195210126
Date: 02/25/08

STATE OF MAINE
ALAN W. HICKS
REGISTERED
No. 5178
LICENSED
PROFESSIONAL ENGINEER

Drawing No.
E2-0