1/16"=1' 5 0 10 20 30 40ft 1/8"=1' 5 0 5 10 15 20ft 1/4"=1' 2 0 2 4 6 8 10ft 1/2"=1' 1 0 1 2 3 4 5ft 3/4"=1' 1 0 1 2 3ft 1"=1' 1 0 1 2ft 1 1/2"=1' 0 1 2ft 3"=1' 0 1ft

If this sheet is less than 30"x42" in size, it has been reduced. Graphic scales must be adjusted accordingly.

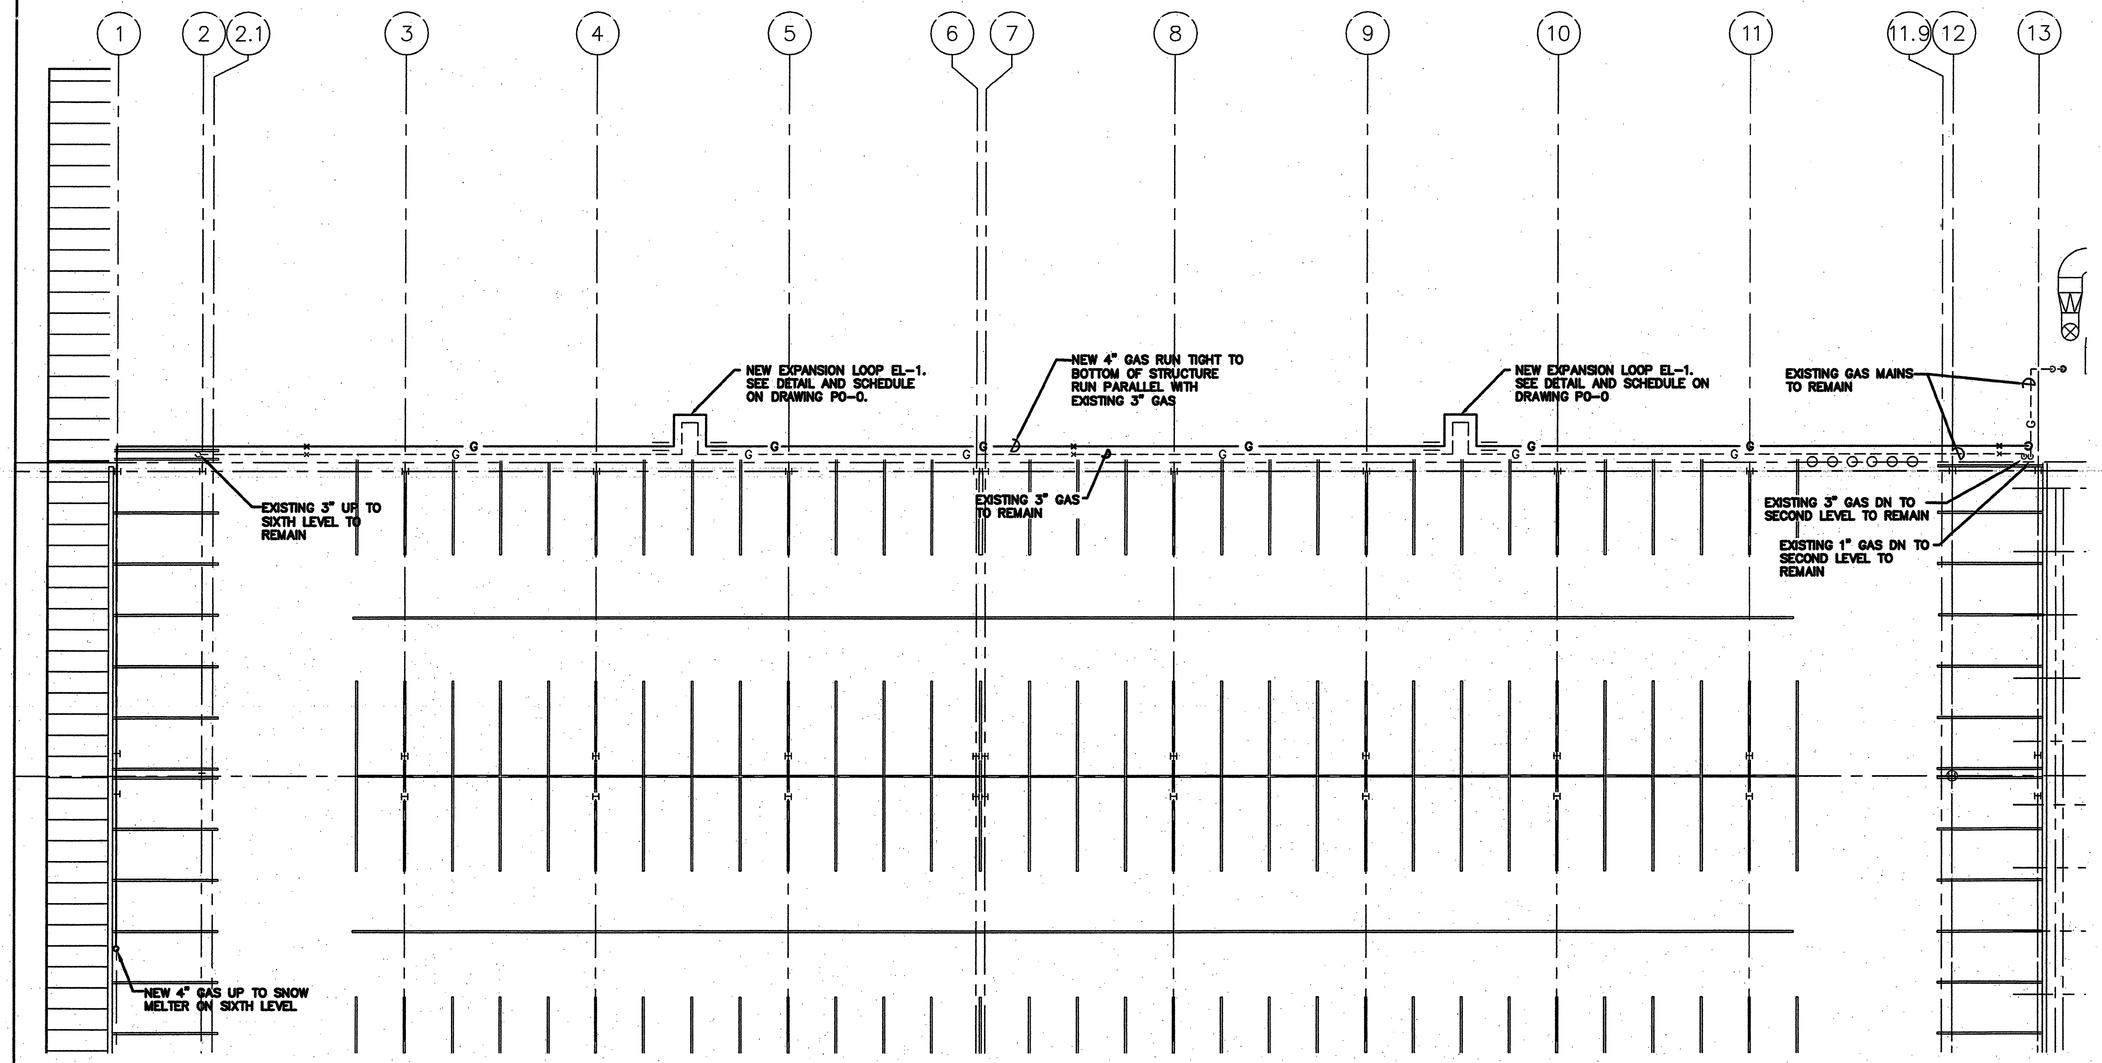

PARTIAL PLUMBING PLAN – LEVEL 3
SCALE: 1/16"=1'-0"

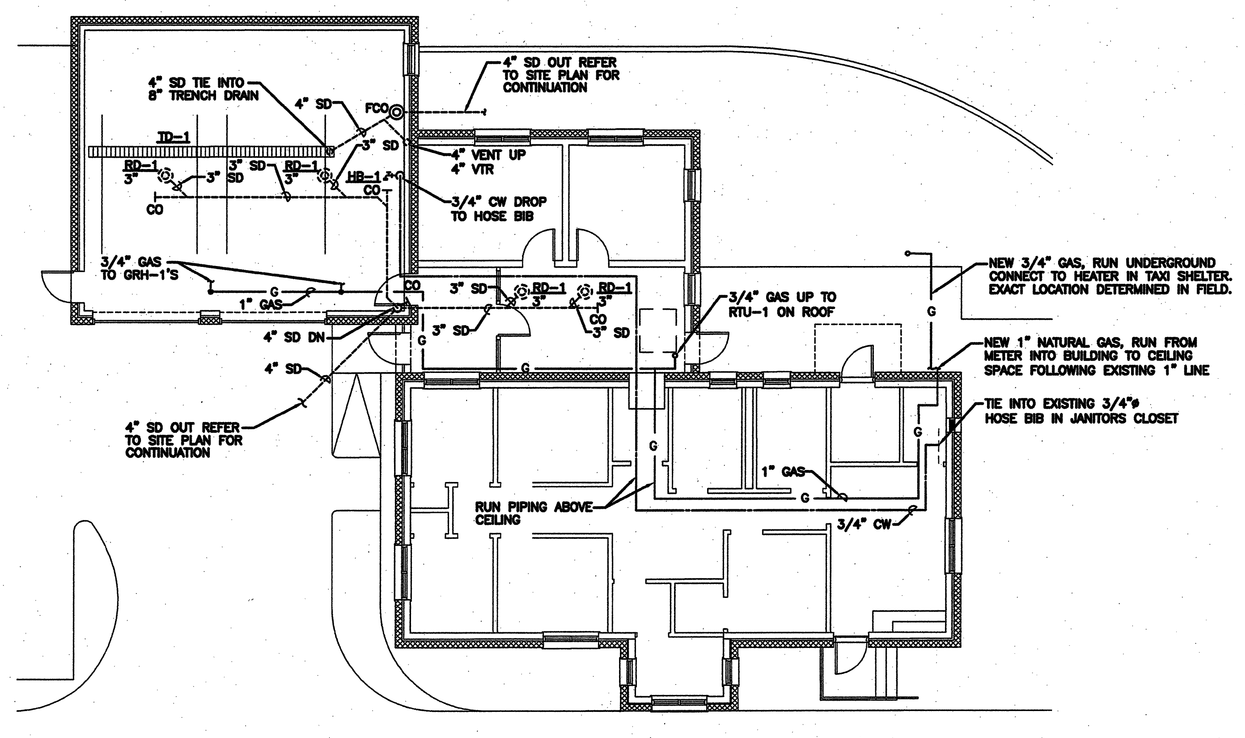

PLUMBING PLAN – OPERATORS BLDG
SCALE: 1/8"=1'-0"

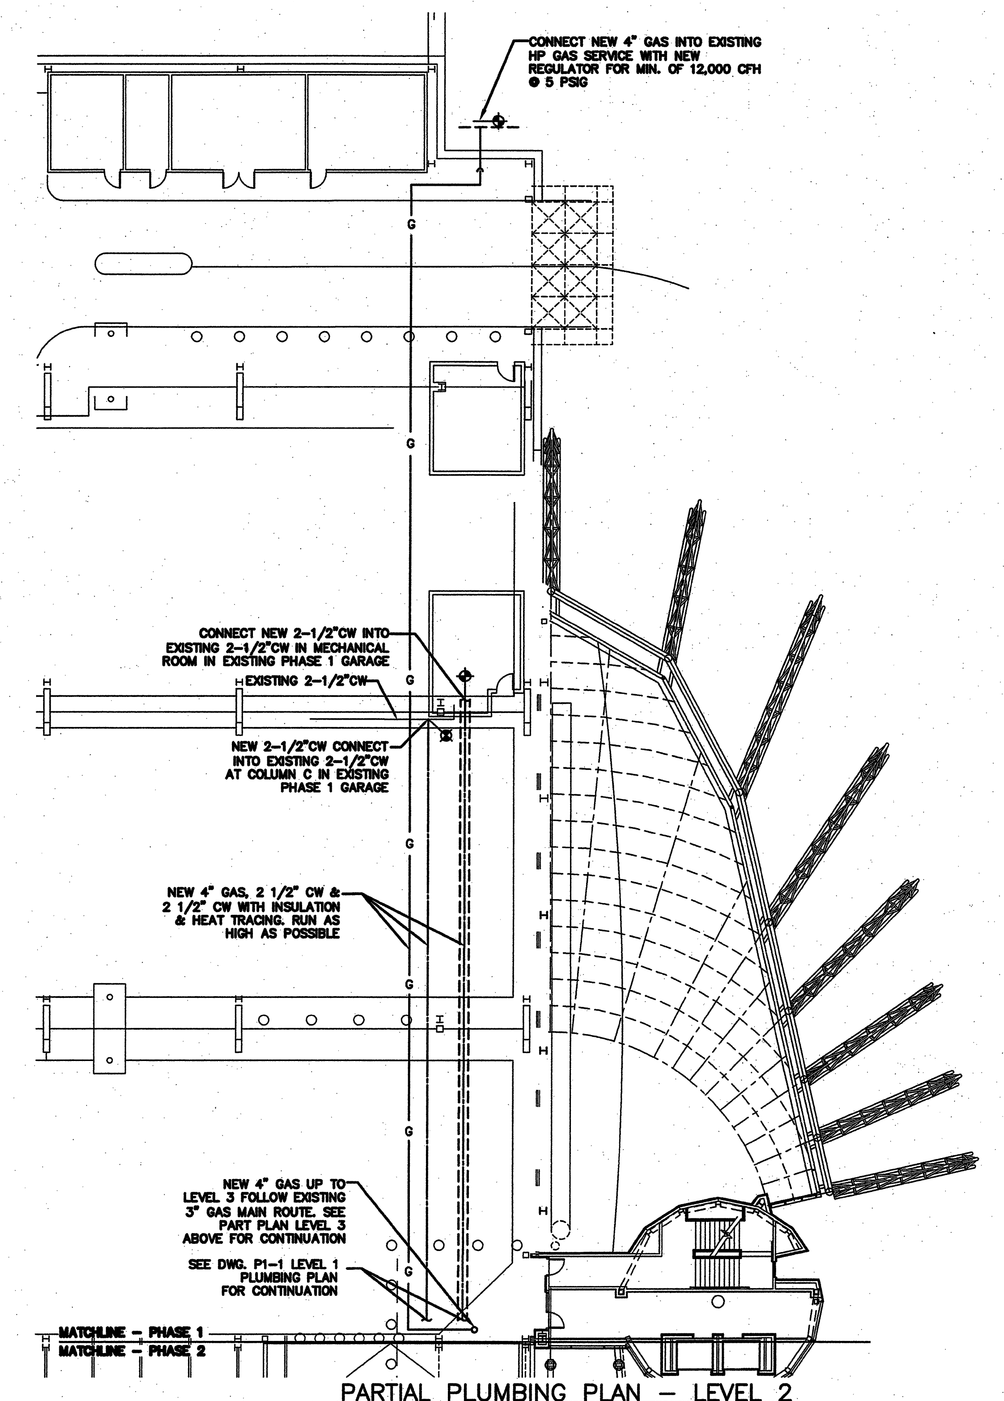

PARTIAL PLUMBING PLAN – LEVEL 2
EXISTING PHASE 1 GARAGE
SCALE: 1/16"=1'-0"

DOMENECH HICKS & KROCKMALNIC ARCHITECTS
155 Massachusetts Ave.
Boston, MA 02115
617-267-6408
Fax 617-267-1990

Stantec
Stantec Consulting Services Inc.
22 Free Street, Suite 205
Portland, ME U.S.A.
04101-3900
Tel. 207.775.3211
Fax. 207.775.6434
www.stantec.com

CONFORMED SET FOR FIELD USE

CITY OF PORTLAND
PORTLAND, MAINE

DEPARTMENT OF WATERFRONT AND TRANSPORTATION

PWM

PORTLAND INTERNATIONAL JETPORT

PHASE II
PARKING GARAGE

1001 WESTBROOK ST.,
PORTLAND, MAINE

No.	Date	Revision
–	–	–

Title
LEVELS-2, 3, AND 5
PARTIAL PLUMBING PLANS

Scale: AS SHOWN
File Name:
Drawn By: EJD
Checked By: KES
Job No.: 105210126
Date: 02/25/08

STATE OF MAINE
WILLIAM J. SCHNEIDER
No. 8295
REGISTERED PROFESSIONAL ENGINEER

Drawing No.
P1-4