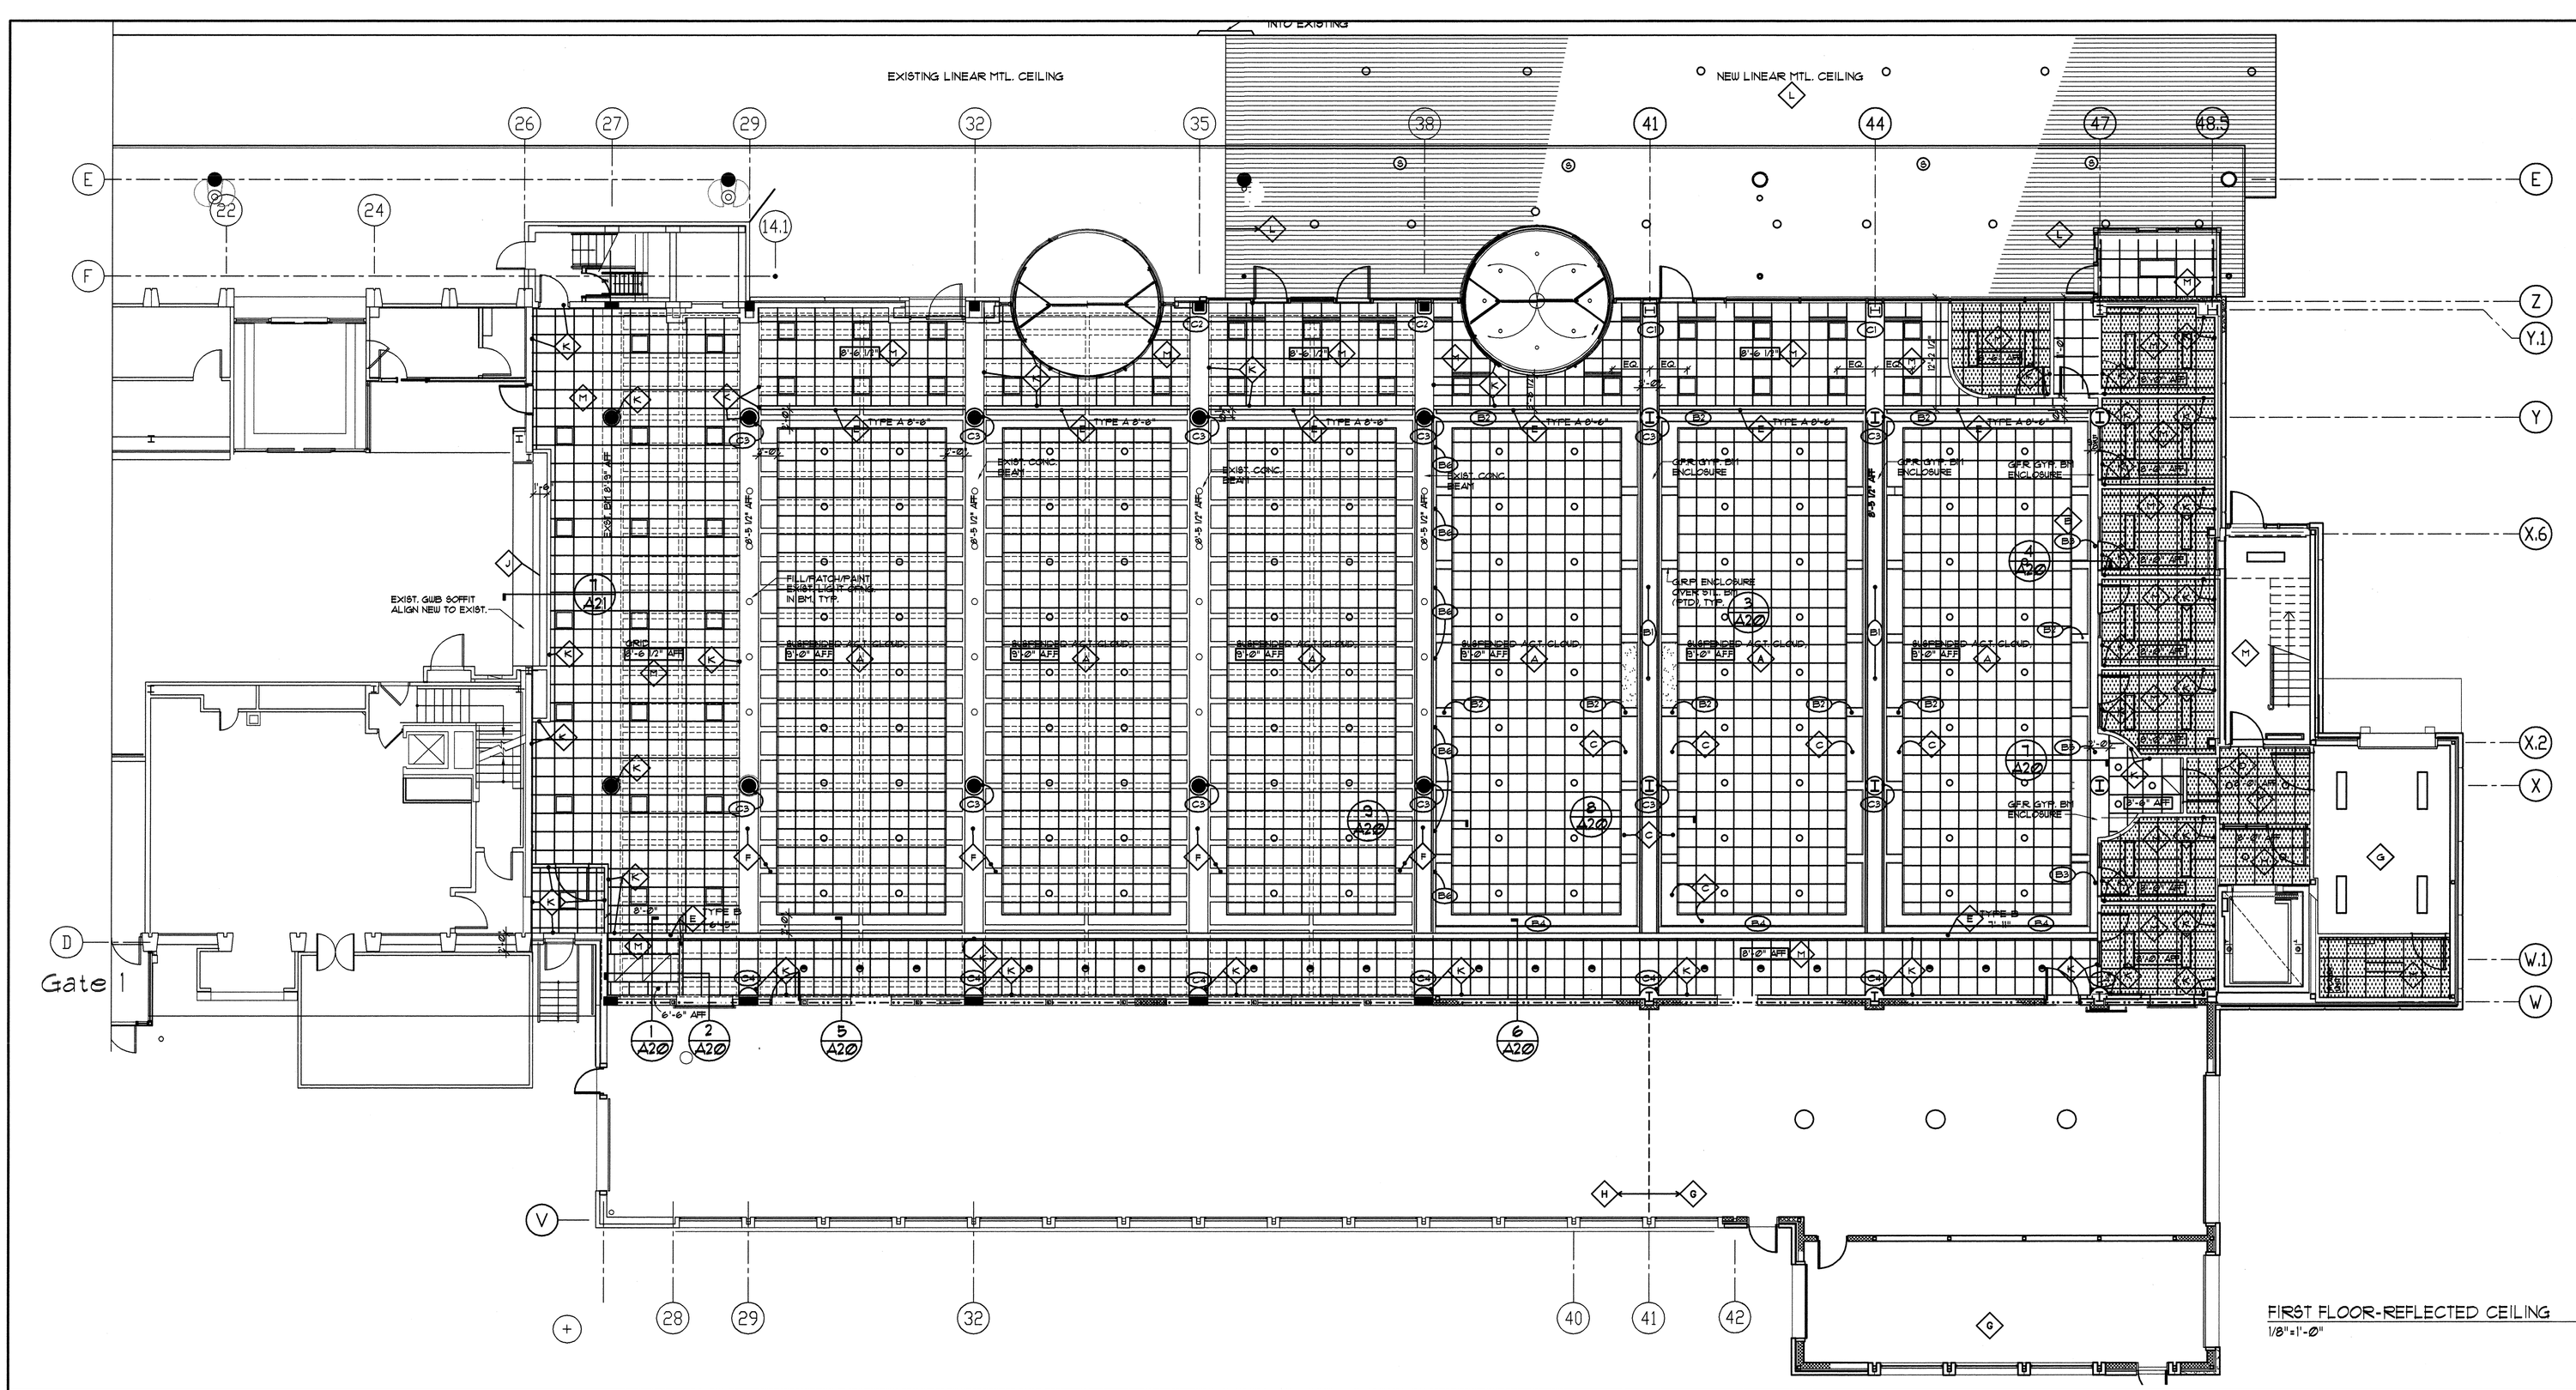

1 PLAN @ BULKHEAD N.T.S.

2 SOFFIT TYPE A & B N.T.S.

3 EXPANSION JOINT DETAIL N.T.S.

4 CEILING PERIM. REVEAL
TYPICAL AT CLG/FASCIA/WALL/BEAM INTERFACES DOES NOT APPLY TO CEILING CLOUD N.T.S.

5 BEAM ENCLOSURE SECTION DETAIL N.T.S.

6 COLUMN ENCLOSURE PLAN DETAIL N.T.S.

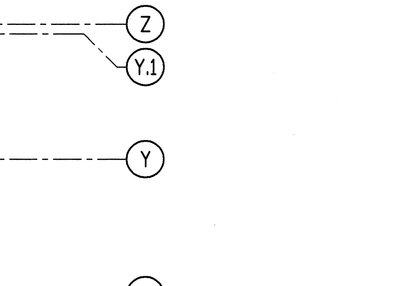

1 / A25 ENCLOSURE/ COL. /PRECAST DTL SCALE: 1½" = 1'-0"

REFLECTED CEILING PLAN LEGEND

SYMBOLS	DESCRIPTION
	CCTV CAMERAS
	EMERGENCY LIGHT
	SPEAKERS
	SUPPLY DIFFUSERS
	HEAT / SMOKE DETECTOR
	RETURN AIR GRILLE
	EXIT SIGNS
	SURFACE MTD 1' x 4' LIGHT FIXTURE
	RECESSED 2' x 2' LIGHT FIXTURE
	2' x 2' LIGHT FIXTURE
	2' x 2' SUSPENDED ACOUSTICAL CLNG TILE
B1	REFERENCE NOTE KEYS
	RECESSED FLUORESCENT FIXTURE
	RECESSED WALL WASHER FLUORESCENT FIXTURE

REFLECTED CEILING PLAN LEGEND

SYMBOLS	DESCRIPTION
	ACOUSTICAL TILE (STYLE 1-CONCEALED GRID)
	ACOUSTICAL TILE (STYLE 2- TEGULAR)
X'-X" AFF	GRID HEIGHT ABOVE FIN. FLR.

REFLECTED CEILING PLAN REFERENCE NOTES

	DESCRIPTION
A	2 x 2 ACOUSTICAL TILE 'CLOUD' FIELD w/ CONCEALED "PRELUDE XL' GRID AND "AXIOM" PERIMETER TRIM
B	PREFORMED BEAM ENCLOSURE, PTD
C	GYPSUM BOARD, PTD
D	EXPANSION JOINT
E	DROPPED SOFFIT / FASCIA
F	EXISTING EXPOSED STRUCTURE, PTD
G	NEW EXPOSED STRUCTURE, PTD
H	EXISTING EXPOSED STRUCTURE
J	ACCORDIAN FIRE SEPARATOR
K	3/4" x 3/4" REVEAL TRIM
L	ALUMINUM LINEAR CEILING
M	2 x 2 ACOUSTICAL TILE ON EXPOSED GRID, TEGULAR EDGE.

PRECAST GYPSUM BEAM ENCLOSURE TYPES

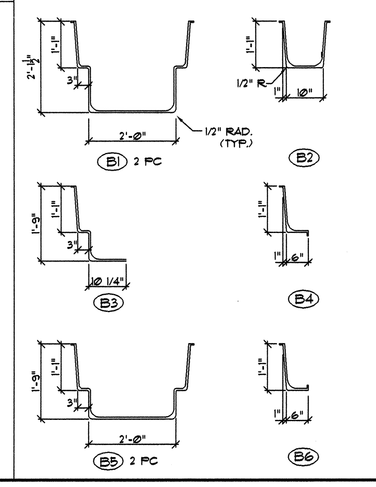

GENERAL NOTES

1. REFER TO REFLECTED CEILING PLANS A25 FOR BEAM ENCLOSURE LOCATIONS.
2. FIELD VERIFY ACTUAL CONDITIONS PRIOR TO FABRICATION OF BEAM ENCLOSURES.
3. REFER TO SECTION SHEETS: A6, A18 AND THIS SHEET FOR DETAILS.
4. BEAMS INTERSECTION AT COLUMNS ARE TO BE PREFABRICATED AS TWO PIECE UNITS, NOTE LOCATIONS INDICATED DASHED ON THE CEILING PLANS.
5. *INDICATES SOME SECTIONS OF THIS ENCLOSURE WILL REQUIRE FIELD CUTTING AT PARTICULAR LOCATIONS.
6. ALL NON-CLOUD CEILINGS TO HAVE 3/4" REVEAL EDGE TRIM, TYP.

PRECAST GYPSUM COLUMN ENCLOSURE TYPES

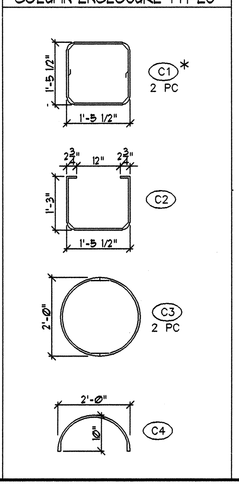

THIS DRAWING IS AN INSTRUMENT OF SERVICE AND SHALL REMAIN THE PROPERTY OF PHILLIP J. DOUGHTY ASSOC. ARCHITECTS. IT SHALL NOT BE REPRODUCED COPIED, LENT OR DISPOSED OF DIRECTLY OR INDIRECTLY NOR USED FOR ANY PURPOSE OTHER THAN FOR WHICH IT IS SPECIFICALLY FURNISHED AND MUST BE RETURNED TO PHILLIP J. DOUGHTY ASSOC. ARCHITECTS ON COMPLETION OF WORK, IF REQUESTED.

REVISION	DESCRIPTION	DRAWN	CHECKED	APPRVD	DATE
1	CONFORMED DRAWINGS ISSUED FOR CONSTRUCTION	JPF			4/22/24
0	BID SUBMITTAL	JPF			FEB 29, 2024

ADDITIONS AND ALTERATIONS:
EASTERLY EXPANSION OF BAGGAGE CLAIM FACILITY
PORTLAND INTERNATIONAL JETPORT, PORTLAND, MAINE

REFLECTED CEILING PLAN
FIRST FLOOR

SCALE : 1/8" = 1'-0"
DATE : FEB 2024
DESIGNED:
DRAWN :
CHECKED:
APPROVED:

PROJ. 000-008 | SHT OF

SHEET NO.
A25

Phillip J. Doughty Assoc. ◦ Architects
PDA Architects 362 U.S. Route One, Falmouth, Maine 04105 ◦ 207. TEL: 5346

VIEW FT PACK POINT