DOOR AND FRAME SCHEDULE

	DOOR NO.	ROOM FROM / TO	DOOR SIZE	DOOR THK	DOOR TYP	DOOR MAT	DOOR FIN	DOOR CLO	DOOR RATE	FRAME SIZE	FRAME TYP	FRAME MAT	FRAME FIN	DETAILS HEAD	DETAILS JAMB	DETAILS SILL	GENERAL HUS	GENERAL GLAZ	REMARKS	DOOR NO.
FIRST FLOOR	101A	BAGGAGE CLAIM / SIDEWALK	EXISTING			ALUM	ANOD					ALUM	ANOD				ALUM-1			101A
	101B	BAGGAGE CLAIM / SIDEWALK	3-6 X 7-0	1-3/4"	RG-1	ALUM	ANOD	YES			1	ALUM	PTD	23/A22	24/A22	4/A23	ALUM-1			101B
	101C	BAGGAGE CLAIM / SIDEWALK	3-6 X 7-0	1-3/4"	RG-1	ALUM	ANOD	YES			1	ALUM	PTD	23/A22	24/A22	4/A23	ALUM-1			101C
	101D	BAGGAGE CLAIM / SIDEWALK	3-6 X 7-0	1-3/4"	RG-1	ALUM	ANOD	YES			1	ALUM	PTD	23/A22	24/A22	4/A23	ALUM-1			101D
	101E	BAGGAGE CLAIM / VESTIBULE NO. 3	3-6 X 7-0	1-3/4"	N-2	HM	PTD	YES	60	2"	1	HM	PTD	16/A22	15/A22	1/A23	HUS-2		PANIC HARDWARE	101E
	101 F	BAGGAGE TUG DRIVE-THRU / BAGGAGE CLAIM	3-6 X 7-0	1-3/4"	N-2	HM	PTD	YES	90	2"	2	HM	PTD	26/A22	25/A22	6/A23	HUS-3		SMOKE SEAL GASKETING	101 F
	101G	BAGGAGE TUG DRIVE-THRU / BAGGAGE CLAIM	3-6 X 7-0	1-3/4"	N-2	HM	PTD	YES	90	2"	2	HM	PTD	26/A22	26/A22	26/A22	HUS-3		SMOKE SEAL GASKETING	101G
	101H	BAGGAGE TUG DRIVE-THRU / BAGGAGE CLAIM	6-0 X 3-0	COIL	DH-3	ST. STL.	FACTORY	AUTO	3H-HR						33/A22				SMOKE SEAL GASKETING	101H
	101J	EXIST. CONCOURSE / BAGGAGE CLAIM	22-0 X 8-6	—	A-1	ACCORD HORIZ.	FACTORY	AUTO	90	FACTORY	FACTORY	ALUM	MILL	1/A21	6/A21				1-3/4" THICK S.C. I.D. DOOR FOR ACCORDIAN ENCLOSURE FTD TO MATCH ADJ. WALL	101J
	102	BAGGAGE CLAIM / SIDEWALK	EXISTING REVOLVING DOOR																	102
	103	BAGGAGE CLAIM / SIDEWALK	16' DIA. ROTARY			ALUM GLASS	ANOD.	AUTO								8-9/A23				103
2	104	BAGGAGE CLAIM / VISITOR CENTER	3-0 X 7-0	1-3/4"	D-1	HM	PTD	YES	90	2"	1	HM	PTD	22/A22	21/A22	1/A23	HUS-4		DUTCH DOOR w/ MAG HOLD-OPEN	104
2	104A	VISITOR CENTER / WORKROOM	3-0 X 7-0	1-3/4"	F-1	HM	PTD	--	--	2"	10	HM	PTD	22/A22		1/A23	HUS-10		24" x 24" LOUVER	104A
2	104B	WORKROOM / STORAGE ROOM	3-0 X 7-0	1-3/4"	F-1	HM	PTD	YES	--	2"	1	HM	PTD	22/A22	21/A22	1/A23	HUS-5			104B
	105	BAGGAGE CLAIM / EXISTING STAIRWAY	EXISTING 3-0 X 7-0				PTD	EX'ST	EX'ST	2"			PTD	30/A22	29/A22	1/A23	—		NO DOOR WORK , PREP AND PAINT ONLY	105
	106	EXISTING STUY / EXISTING CHASE	3-0 X 7-0	1-3/4"	F-1	HM	PTD	YES	90	2"	1	HM	PTD	16/A22	15/A22	1/A23	HUS-5		SMOKE SEAL GASKETING	106
	106A	GROUND TRANS/ SIDEWALK	3-0 X 7-0	1-3/4"	RG-1	ALUM	ANOD	YES		1 3/4"	1	ALUM	ANOD	27/A22	28/A22	7/A23	ALUM-2			106A
	107	BAGGAGE CLAIM / OFFICE NO. 1	3-0 X 7-0	1-3/4"	RG-2	ALUM	ANOD.	NO		1 3/4"	4	ALUM	ANOD	6/A22	7/A22	1/A23	ALUM-2			107
	108	BAGGAGE CLAIM / OFFICE NO. 2	3-0 X 7-0	1-3/4"	RG-2	ALUM	ANOD.	NO		1 3/4"	4	ALUM	ANOD	6/A22	7/A22	1/A23	ALUM-2			108
	109	BAGGAGE CLAIM / OFFICE NO. 3	3-0 X 7-0	1-3/4"	RG-2	ALUM	ANOD.	NO		1 3/4"	4	ALUM	ANOD	6/A22	7/A22	1/A23	ALUM-2			109
	110	BAGGAGE CLAIM / OFFICE NO. 4	3-0 X 7-0	1-3/4"	RG-2	ALUM	ANOD.	NO		1 3/4"	4	ALUM	ANOD	6/A22	7/A22	1/A23	ALUM-2			110
	111	BAGGAGE CLAIM / OFFICE NO. 5	3-0 X 7-0	1-3/4"	RG-2	ALUM	ANOD.	NO		1 3/4"	4	ALUM	ANOD	6/A22	7/A22	1/A23	ALUM-2			111
	112	BAGGAGE CLAIM / OFFICE NO. 6	3-0 X 7-0	1-3/4"	RG-2	ALUM	ANOD.	NO		1 3/4"	4	ALUM	ANOD	6/A22	7/A22	1/A23	ALUM-2			112
	113	BAGGAGE CLAIM / OFFICE NO. 7	3-0 X 7-0	1-3/4"	RG-2	ALUM	ANOD.	NO		1 3/4"	4	ALUM	ANOD	6/A22	7/A22	1/A23	ALUM-2			113
	114A	BAGGAGE CLAIM / OVERSIZE BAGGAGE	3-6 X 7-0	1-3/4"	RG-2	ALUM	ANOD.	NO		1 3/4"	--	ALUM	ANOD	6/A22	7/A22	1/A23	ALUM-2		SECURITY / REFLECTIVE TINTED GLASS	114A
	114B	OVERSIZE BAGGAGE / BAGGAGE TUG DRIVE-THRU	4-8 x 4-0	INSUL COIL	DH-3	ST. STL.	FACTORY	AUTO	3H-HR		FACTORY				33/A22				SMOKE SEAL GASKETING.	114B
	115A	STAIRWAY NO. 1 / SIDEWALK	3-6 X 7-0	1-3/4"	RG-1	ALUM	ANOD	YES		1 3/4"	2	HM	PTD	27/A22	28/A22	7/A23	ALUM-3			115A
	115B	STAIRWAY NO. 1 / VESTIBULE NO. 3	3-6 X 7-0	1-3/4"	N-2	HM	PTD	YES	60	2"	2	HM	PTD	16/A22	15/A22	1/A23	HUS-2		PANIC HDWR	115B
	116	VESTIBULE NO. 3 / LOADING DOCK	4-0 X 7-0	1-3/4"	N-2	HM	PTD	YES	45	2"	1	HM	PTD	16/A22	15/A22	1/A23	HUS-5			116
	117	LOADING DOCK / EAST EXTERIOR DRIVE	8'-0"x7'-0	INSUL COIL	DH-1	STEEL	FACTORY	AUTO			9	MTL			7/AII					117
	118	LOADING DOCK / ELEVATOR MACHINE RM.	3-6 X 7-0	1-3/4"	F-1	HM	PTD	YES	60	2"	1	HM	PTD	16/A22	15/A22	1/A23	HUS-5			118
	119	VESTIBULE NO. 3 / ELEVATOR LOBBY NO. 1	4-0 X 7-0	1-3/4"	RG-2	ALUM	ANOD	YES	20	1 3/4"	4A	ALUM	ANOD.	6/A22	7/A22	1/A23	ALUM-2			119
	122A	NOT USED															—			122A
																	—			123C
	123A	BOOM-SWEEPER RM. / BAGGAGE TUG DRIVE -THRU	3-0 X 7-0	1-3/4"	N-4	HM	PTD	YES		2"	2	HM	PTD	30/A22	29/A22	1/A23	HUS-8			123A
	123B	BOOM SWEEPER ROOM / TO EXTERIOR	10-0 x 8-0	COIL	DH-2	RUBBER	EX'ST	EX'ST		EXIST.			PTD		11/A12				RE-USE EXISTING O.H. DOOR FROM EAST END OF TUG-DRIVE IN NEW OPNG.	123B
	123C	BOOM-SWEEPER RM. / TO EXTERIOR	8-0 x 8-0	INSUL COIL	DH-2	RUBBER	FACTORY	AUTO		FACTORY	8	MTL			11/A12					123C
	123D	BOOM SWEEPER ROOM / TO EXTERIOR	3-0 X 7-0	1-3/4"	N-2	HM	PTD	YES		2"	2	HM	PTD	32/A22	31/A22	4/A23	HUS-8			123D
	124A	TUG DRIVE-THRU / TUG DRIVE EAST (NEW)	16'-0"x 8'-0"	COIL	DH-2	RUBBER	FACTORY	YES		FACTORY	8	MTL			11/A12				COILING FABRIC DOOR LOOP INSIDE AND OUTSIDE	124A
	124B	TUG DRIVE-THRU / BAGGAGE CLAIM	4-4 X 3-0	INSUL COIL	DH-3	ST.STL.	FACTORY		3H-HR										SMOKE SEAL GASKETING	124B
1	124C	TUG DRIVE-THRU / BAGGAGE CLAIM	4-4 X 3-0	INSUL COIL	DH-3	ST.STL.	FACTORY		3H-HR										SMOKE SEAL GASKETING	124C
1	124D	TUG DRIVE-THRU / BAGGAGE CLAIM	4-4 X 3-0	INSUL COIL	DH-3	ST.STL.	FACTORY		3H-HR										SMOKE SEAL GASKETING	124D
	124E	TUG DRIVE-THRU / TUG DRIVE WEST EXISTING TO REMAIN	3-0 X 7-0	EX'ST		HM	EX'ST AUTO					HM	EX'ST							124E
	124F	TUG DRIVE-THRU / TUG DRIVE WEST EXISTING TO REMAIN	10-0 x 8-0	COIL	DH-2	RUBBER	EX'ST AUTO	EX'ST				MTL	PTD						NEW LOOP IN CONC FLR	124F
	124G	TUG DRIVE-THRU / SOUTH APRON	3-0 X 7-0	1-3/4"	N-2	HM	PTD	YES		2"	2	HM	PTD	26/A22	26/A22	6/A23	HUS-8			124G
	124H	TUG DRIVE-THRU / SOUTH APRON	3-0 X 3-8	1-3/4"	F-1	HM	PTD	NO		2"	7	HM	PTD				HUS-9		4 SIDED FRAME, NO LATCH HRDWR, FIXED. (PAINT WHITE TO MATCH PRE-CAST)	124H
	124J	TUG DRIVE-THRU / SOUTH APRON	3-0 X 3-8	1-3/4"	F-1	HM	PTD	NO		2"	7	HM	PTD				HUS-9		4 SIDED FRAME, NO LATCH HRDWR, FIXED. (PAINT WHITE TO MATCH PRE-CAST)	124J
	126A	VESTIBULE NO. 4 / TUG DRIVE WEST APRON	EXISTING														HUS-10			126A
	126B	BAGGAGE CLAIM / VESTIBULE NO. 4	3-6 X 7-0	1-3/4"	N-2	HM	PTD	YES	60	2"	1	HM	PTD	16/A22	15/A22	1/A23	HUS-11		RE-USED 101 MAG LOCK.	126B
SECOND FLR	200	VESTIBULE NO. 5 / STAIRWAY NO. 1	3-0 X 7-0	1-3/4"	N-2	HM	PTD	YES	60	2"	1	HM	PTD	16/A22	15/A22	1/A23	HUS-2			200
	201A	UNASSIGNED AREA / VESTIBULE NO. 5	4-0 X 7-0	1-3/4"	N-1	HM	PTD	YES	60	2"	6	HM	PTD	16/A22	15/A22	1/A23	HUS-2		PANIC HDWR	201A
	201B	UNASSIGNED AREA / CORRIDOR 205	4-0 X 7-0	1-3/4"	N-1	HM	PTD	YES	90	2"	1	HM	PTD	16/A22	15/A22	1/A23	HUS-2		PANIC HDWR	201B
	202	NOT USED																		202
	203	VESTIBULE NO. 5 / ELEVATOR LOBBY NO. 2	4-0 X 7-0	1-3/4"	RG-2	ALUM	ANOD.	YES		2"	1	ALUM	ANOD	6/A22	7/A22	1/A23	ALUM-2			203
	204	UNASSIGNED AREA / STORAGE	4-0 X 7-0	1-3/4"	N-1	HM	PTD	YES	90		1	HM	PTD	16/A22	15/A22	1/A23	HUS-5			204
	205	CORRIDOR 205 / KITCHEN	3-6 X 7-0	1-3/4"	N-1	HM	PTD	YES	60		1	HM	PTD	16/A22	15/A22	1/A23	HUS-4			205
	206	CORRIDOR 205 / ELECTRIC RM.	3-0 X 7-0	1-3/4"	F-1	HM	PTD	YES	60		1	HM	PTD	16/A22	15/A22	1/A23	HUS-5			206
	207	CORRIDOR 205 / TELCOM RM.	3-0 X 7-0	1-3/4"	F-1	HM	PTD	YES	60		1	HM	PTD	16/A22	15/A22	1/A23	HUS-5			207
	208	CORRIDOR 205 / RESTAURANT STORAGE RM.	3-0 X 7-0	1-3/4"	F-1	HM	PTD	YES	60		1	HM	PTD	16/A22	15/A22	1/A23	HUS-5			208
	208A	CORRIDOR 205 / MEZZANINE	3-0 X 7-0	1-3/4"	N-2	HM	PTD	YES	60		1	HM	PTD	16/A22	15/A22	1/A23	HUS-4			208A
	208B	RESTAURANT / CORRIDOR 205	3-0 X 7-0	1-3/4"	F-1	HM	PTD	YES	60		1	HM	PTD	16/A22	15/A22	1/A23	HUS-2			208B
	208C	CORRIDOR 205 / CORRIDOR 205	3-0 X 7-0	1-3/4"	N-1	HM	PTD	YES	60		1	HM	PTD	16/A22	15/A22	1/A23	HUS-3			208C
	210A	KITCHEN / RESTAURANT	EXISTING 3-0 X 7-0	1-3/4"	N-1		PTD	YES	60		1		PTD						EXIST. DR/FRAME RELOCATED & RE-USED IN NEW OPNG.	210A
	210B	RESTAURANT / KITCHEN	EXISTING 3-0 X 7-0	1-3/4"	N-1		PTD	YES	60		1		PTD						EXIST. DR/FRAME RELOCATED & RE-USED IN NEW OPNG.	210B
PENTHOUSE	301	MECHANICAL PENTHOUSE / ROOF	PAIR 3-0 X 7-0	1-3/4"	F-2	HM	PTD	YES			1	HM	PTD	16/A22	15/A22	1/A23	HUS-5		1 FIXED LEAF 1 OPERABLE	301
	302	GENERATOR RM / MECHANICAL PENTHOUSE	PAIR 2-6 X 7-0	1-3/4"	F-2	HM	PTD	YES	90		1	HM	PTD	16/A22	15/A22	1/A23	HUS-5		1 FIXED LEAF 1 OPERABLE	302
	303	STAIRWAY NO. 1 / MECHANICAL PENTHOUSE	4-0 X 7-0	1-3/4"	N-1	HM	PTD	YES	60		2	HM	PTD	16/A22	15/A22	1/A23	HUS-2			303
	304	STAIRWAY NO. 1 / ELEVATOR LOBBY NO. 3	4-0 X 7-0	1-3/4"	N-1	HM	PTD	YES	20		2	HM	PTD	16/A22	15/A22	1/A23	HUS-5			304

NOTES:
1. ALL STEEL DOORS WITH CLOSERS TO RECEIVE KICK PLATES ON PUSH SIDE.
   TYPE A- (DOOR WIDTH MINUS 1") x 10", TYPE B- (DOOR WIDTH MINUS 1") x 30"

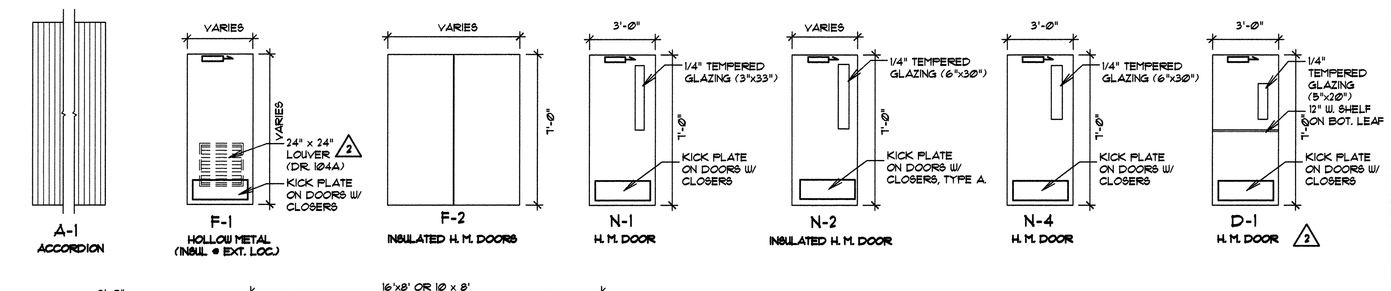

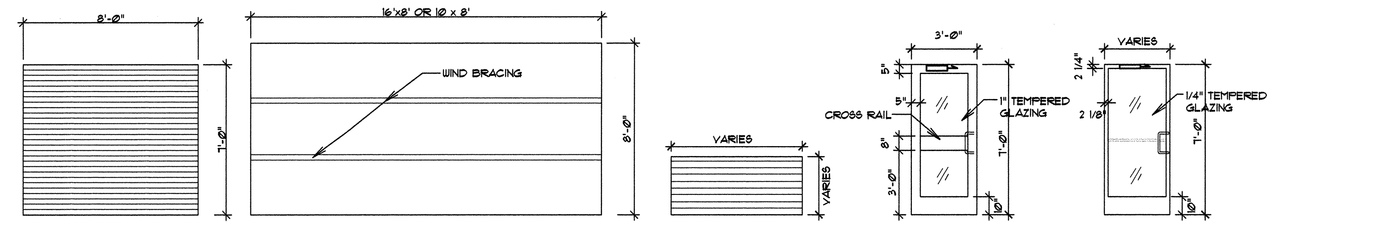

DOOR TYPES

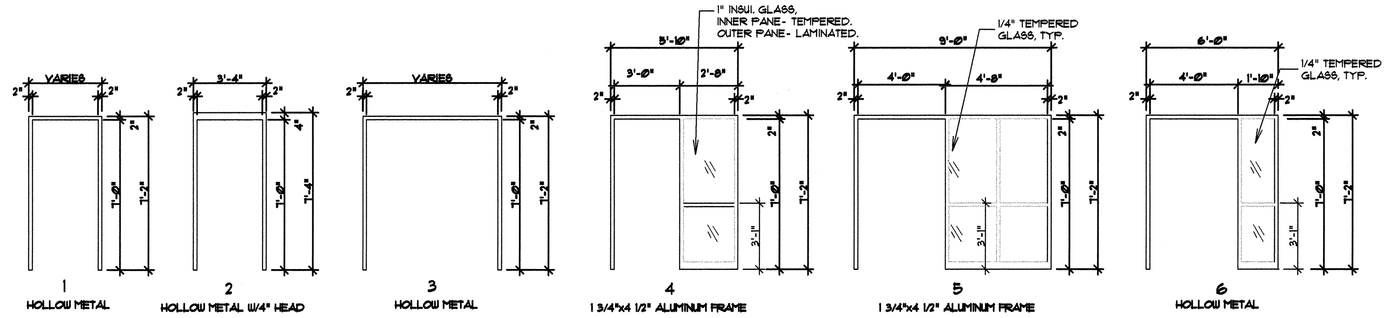

FRAME TYPES

RELOC. EXIST. COIL FABRIC DR. AND ASSEMBLY

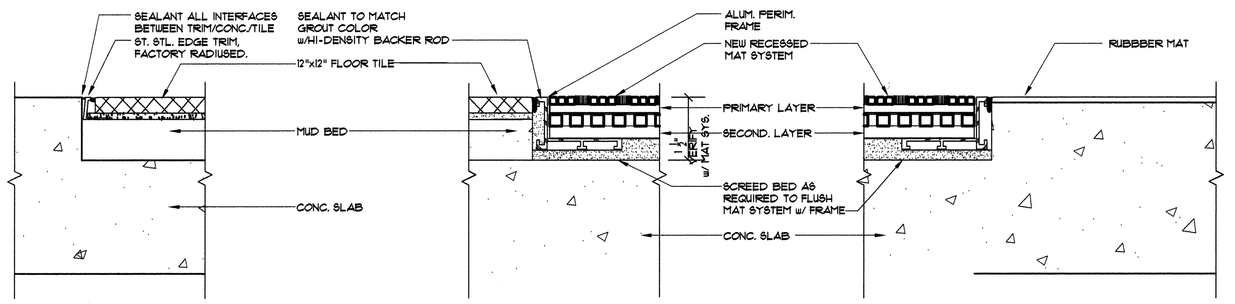

ROTARY DR. FLOOR DTL - TILE/RECESS/RUBBER

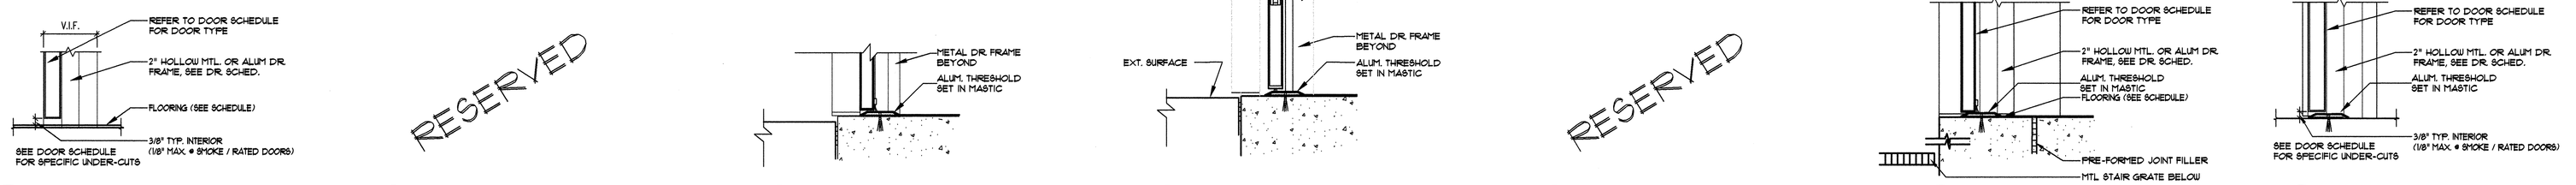

SILL TYPES

SILL TYPES

1	4/22/04	ADDENDUM No. 2
0	MAR 22, 2004	ADDENDUM No. 1
	MAR 15, 2004	BID SUBMITTAL
	FEB 29, 2004	DESCRIPTION
REVIS'N	DATE	
	APRV'D	
	CHECKED	JMF
	DRAWN	JMF/TDM

CONFORMED DRAWINGS ISSUED FOR CONSTRUCTION

ADDITIONS AND ALTERATIONS:
EASTERLY EXPANSION OF BAGGAGE CLAIM FACILITY,
PORTLAND INTERNATIONAL JETPORT, PORTLAND, MAINE

DOOR, FINISH, WINDOW SCHEDULES AND DETAILS

SCALE : 1/4" = 1'-0"
DATE : FEB. 2004
DESIGNED:
DRAWN :
CHECKED:
APPROVED:

PROJ 000-008 SHT OF

SHEET NO. A23

Phillip J. Doughty Assoc. • Architects
PDA Architects 362 U.S. Route One, Falmouth, Maine 04105 • 207. 781. 5346

THIS DRAWING IS AN INSTRUMENT OF SERVICE AND SHALL REMAIN THE PROPERTY OF PHILLIP J. DOUGHTY ASSOC. ARCHITECTS. IT SHALL NOT BE REPRODUCED COPIED, LENT OR DISPOSED OF DIRECTLY OR INDIRECTLY NOR USED FOR ANY PURPOSE OTHER THAN FOR WHICH IT IS SPECIFICALLY FURNISHED AND MUST BE RETURNED TO PHILLIP J. DOUGHTY ASSOC. ARCHITECTS ON COMPLETION OF WORK, IF REQUESTED.