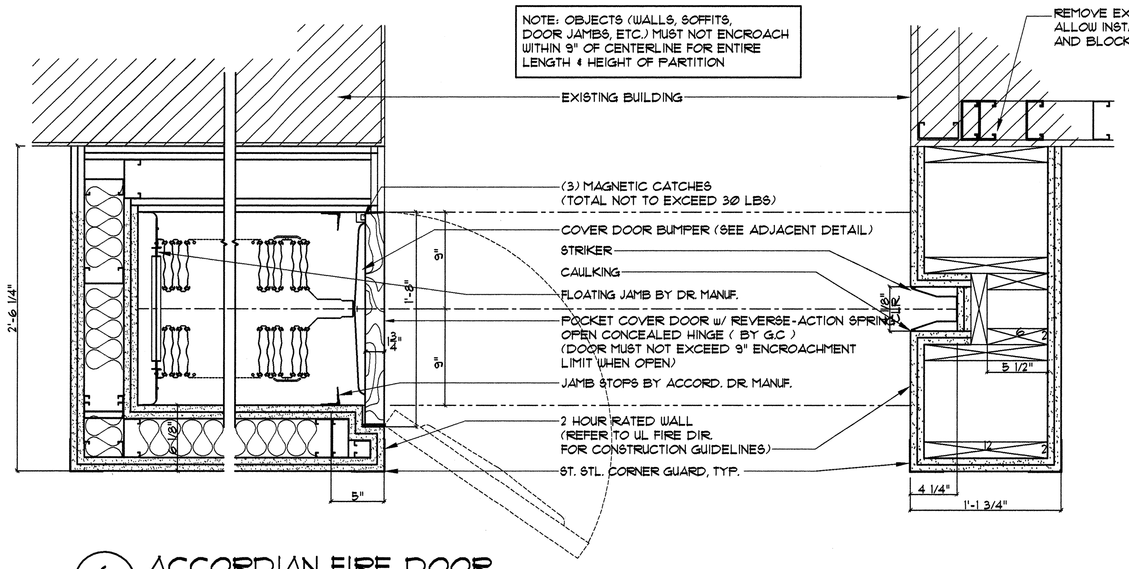

6 / A1 ACCORDIAN FIRE DOOR
1 1/2" = 1'-Ø" JAMB DETAIL

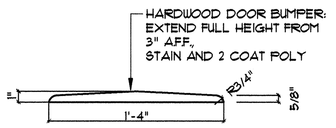

HARDWOOD DOOR BUMPER

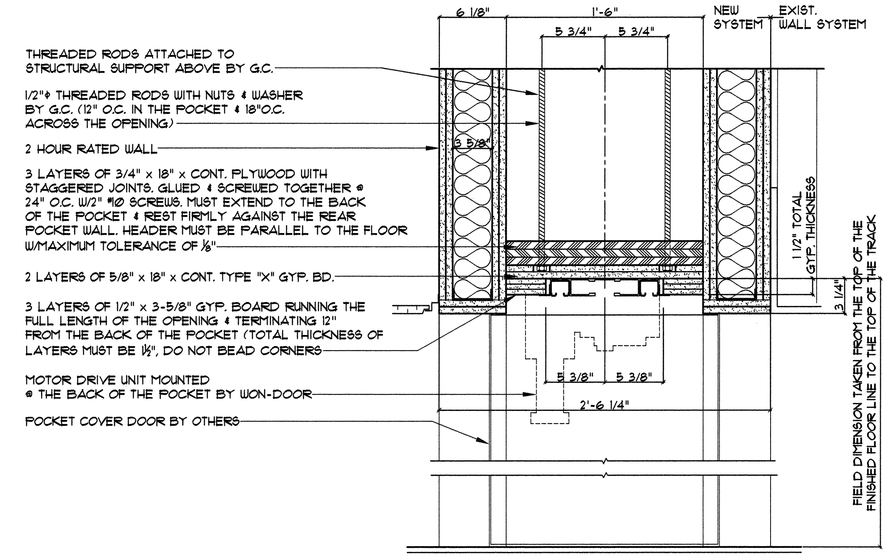

7 / A2B ACCORDIAN FIRE DOOR
1 1/2" = 1'-Ø" HEAD DETAIL

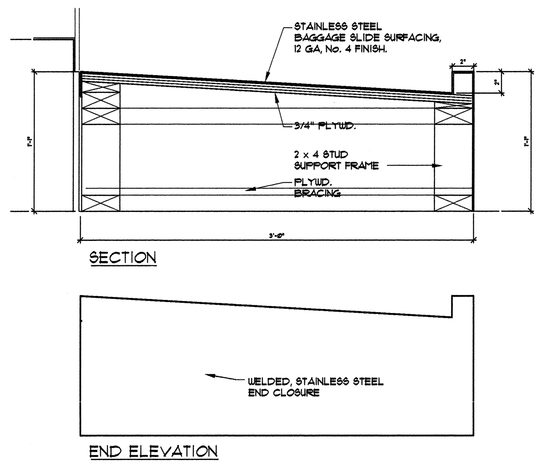

SECTION

END ELEVATION

6 / A1 BAGGAGE SLIDE TABLE
1 1/2" = 1'-Ø"

3 / A16 STOREFRONT DETAIL
3" = 1'-Ø" • STAIR TOWER

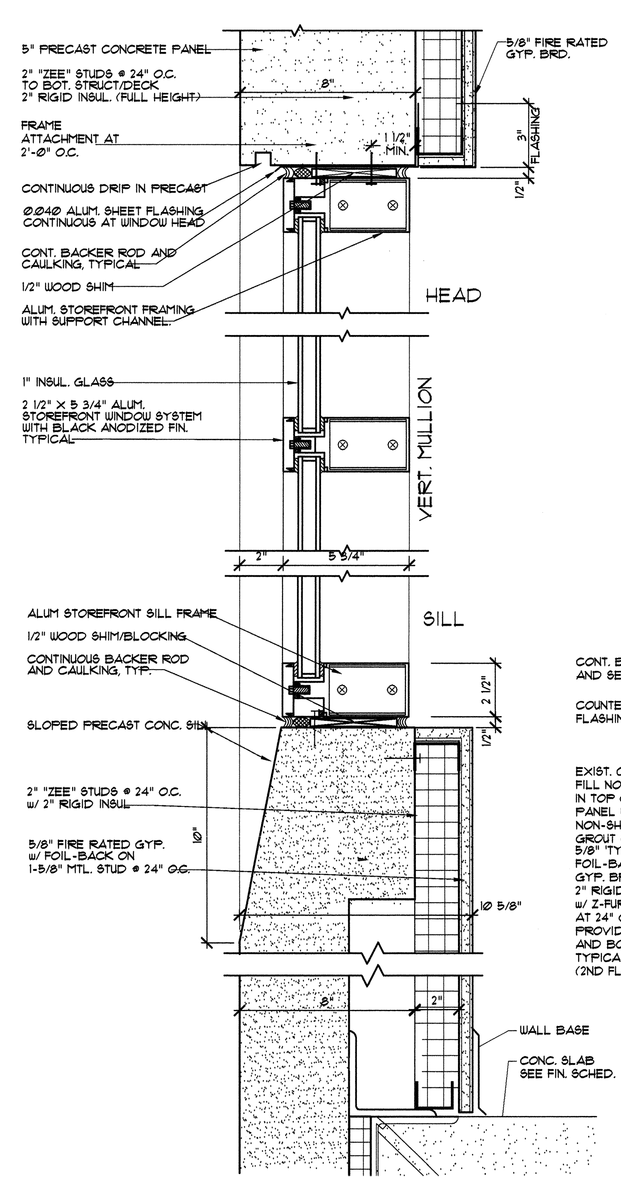

2 / A10 STOREFRONT DETAIL
3" = 1'-Ø" • SECOND FLOOR

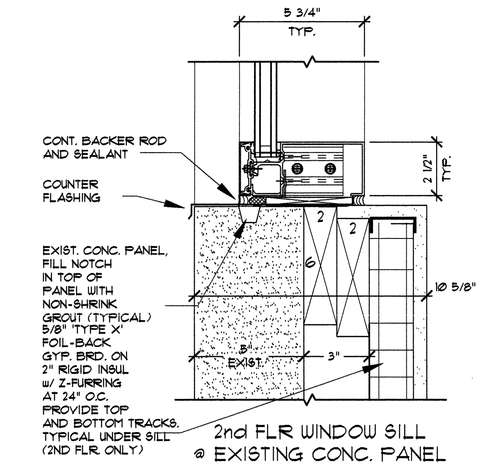

2nd FLR WINDOW SILL @ EXISTING CONC. PANEL

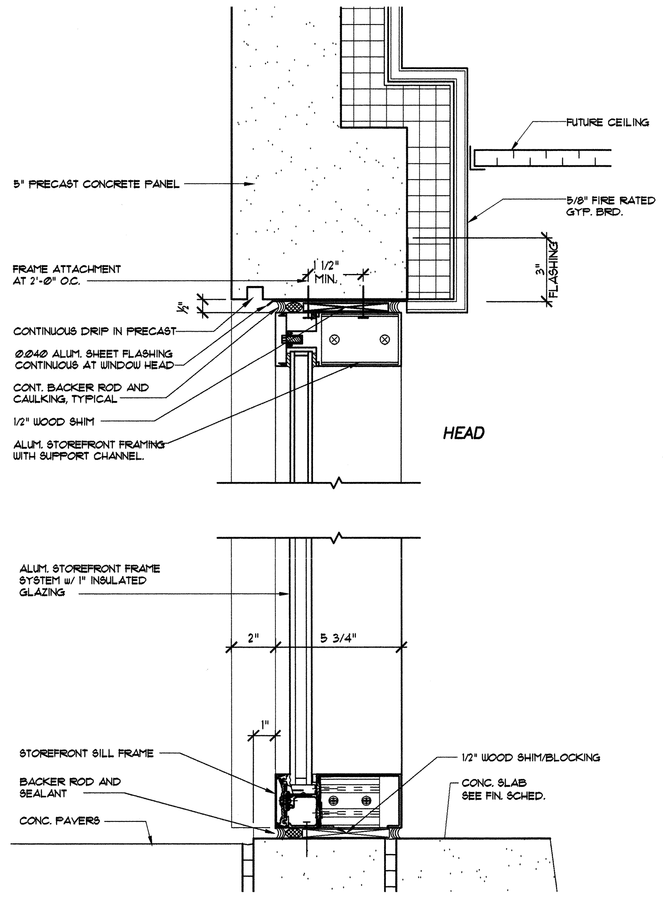

1 / A10 STOREFRONT DETAIL
3" = 1'-Ø" • FIRST FLOOR

THIS DRAWING IS AN INSTRUMENT OF SERVICE AND SHALL REMAIN THE PROPERTY OF PHILLIP J. DOUGHTY ASSOC. ARCHITECTS. IT SHALL NOT BE REPRODUCED COPIED, LENT OR DISPOSED OF DIRECTLY OR INDIRECTLY NOR USED FOR ANY PURPOSE OTHER THAN FOR WHICH IT IS SPECIFICALLY FURNISHED AND MUST BE RETURNED TO PHILLIP J. DOUGHTY ASSOC. ARCHITECTS ON COMPLETION OF WORK, IF REQUESTED.

VIEW IN PICK POINT

REVISN	DESCRIPTION	DATE
0	CONFORMED DRAWINGS ISSUED FOR CONSTRUCTION	4/22/04
1	BID SUBMITTAL	FEB 25, 2004

DRAWN: JPF
CHECKED: JPF
APPROVED: PJD

PHILLIP J. DOUGHTY ASSOC. ARCHITECTS
362 U.S. Route One, Falmouth, Maine 04105 • 207. 781. 9346

ADDITIONS AND ALTERATIONS
EXPANSION OF BAGGAGE CLAIM FACILITY
PORTLAND INTERNATIONAL JETPORT, PORTLAND, MAINE

SECTION DETAILS

SCALE : AS NOTED
DATE : FEB 2004
DESIGNED: PJD/A
DRAWN : JPF
CHECKED:
APPROVED:

PROJ. 000-008 SHT 05

SHEET NO.
A21