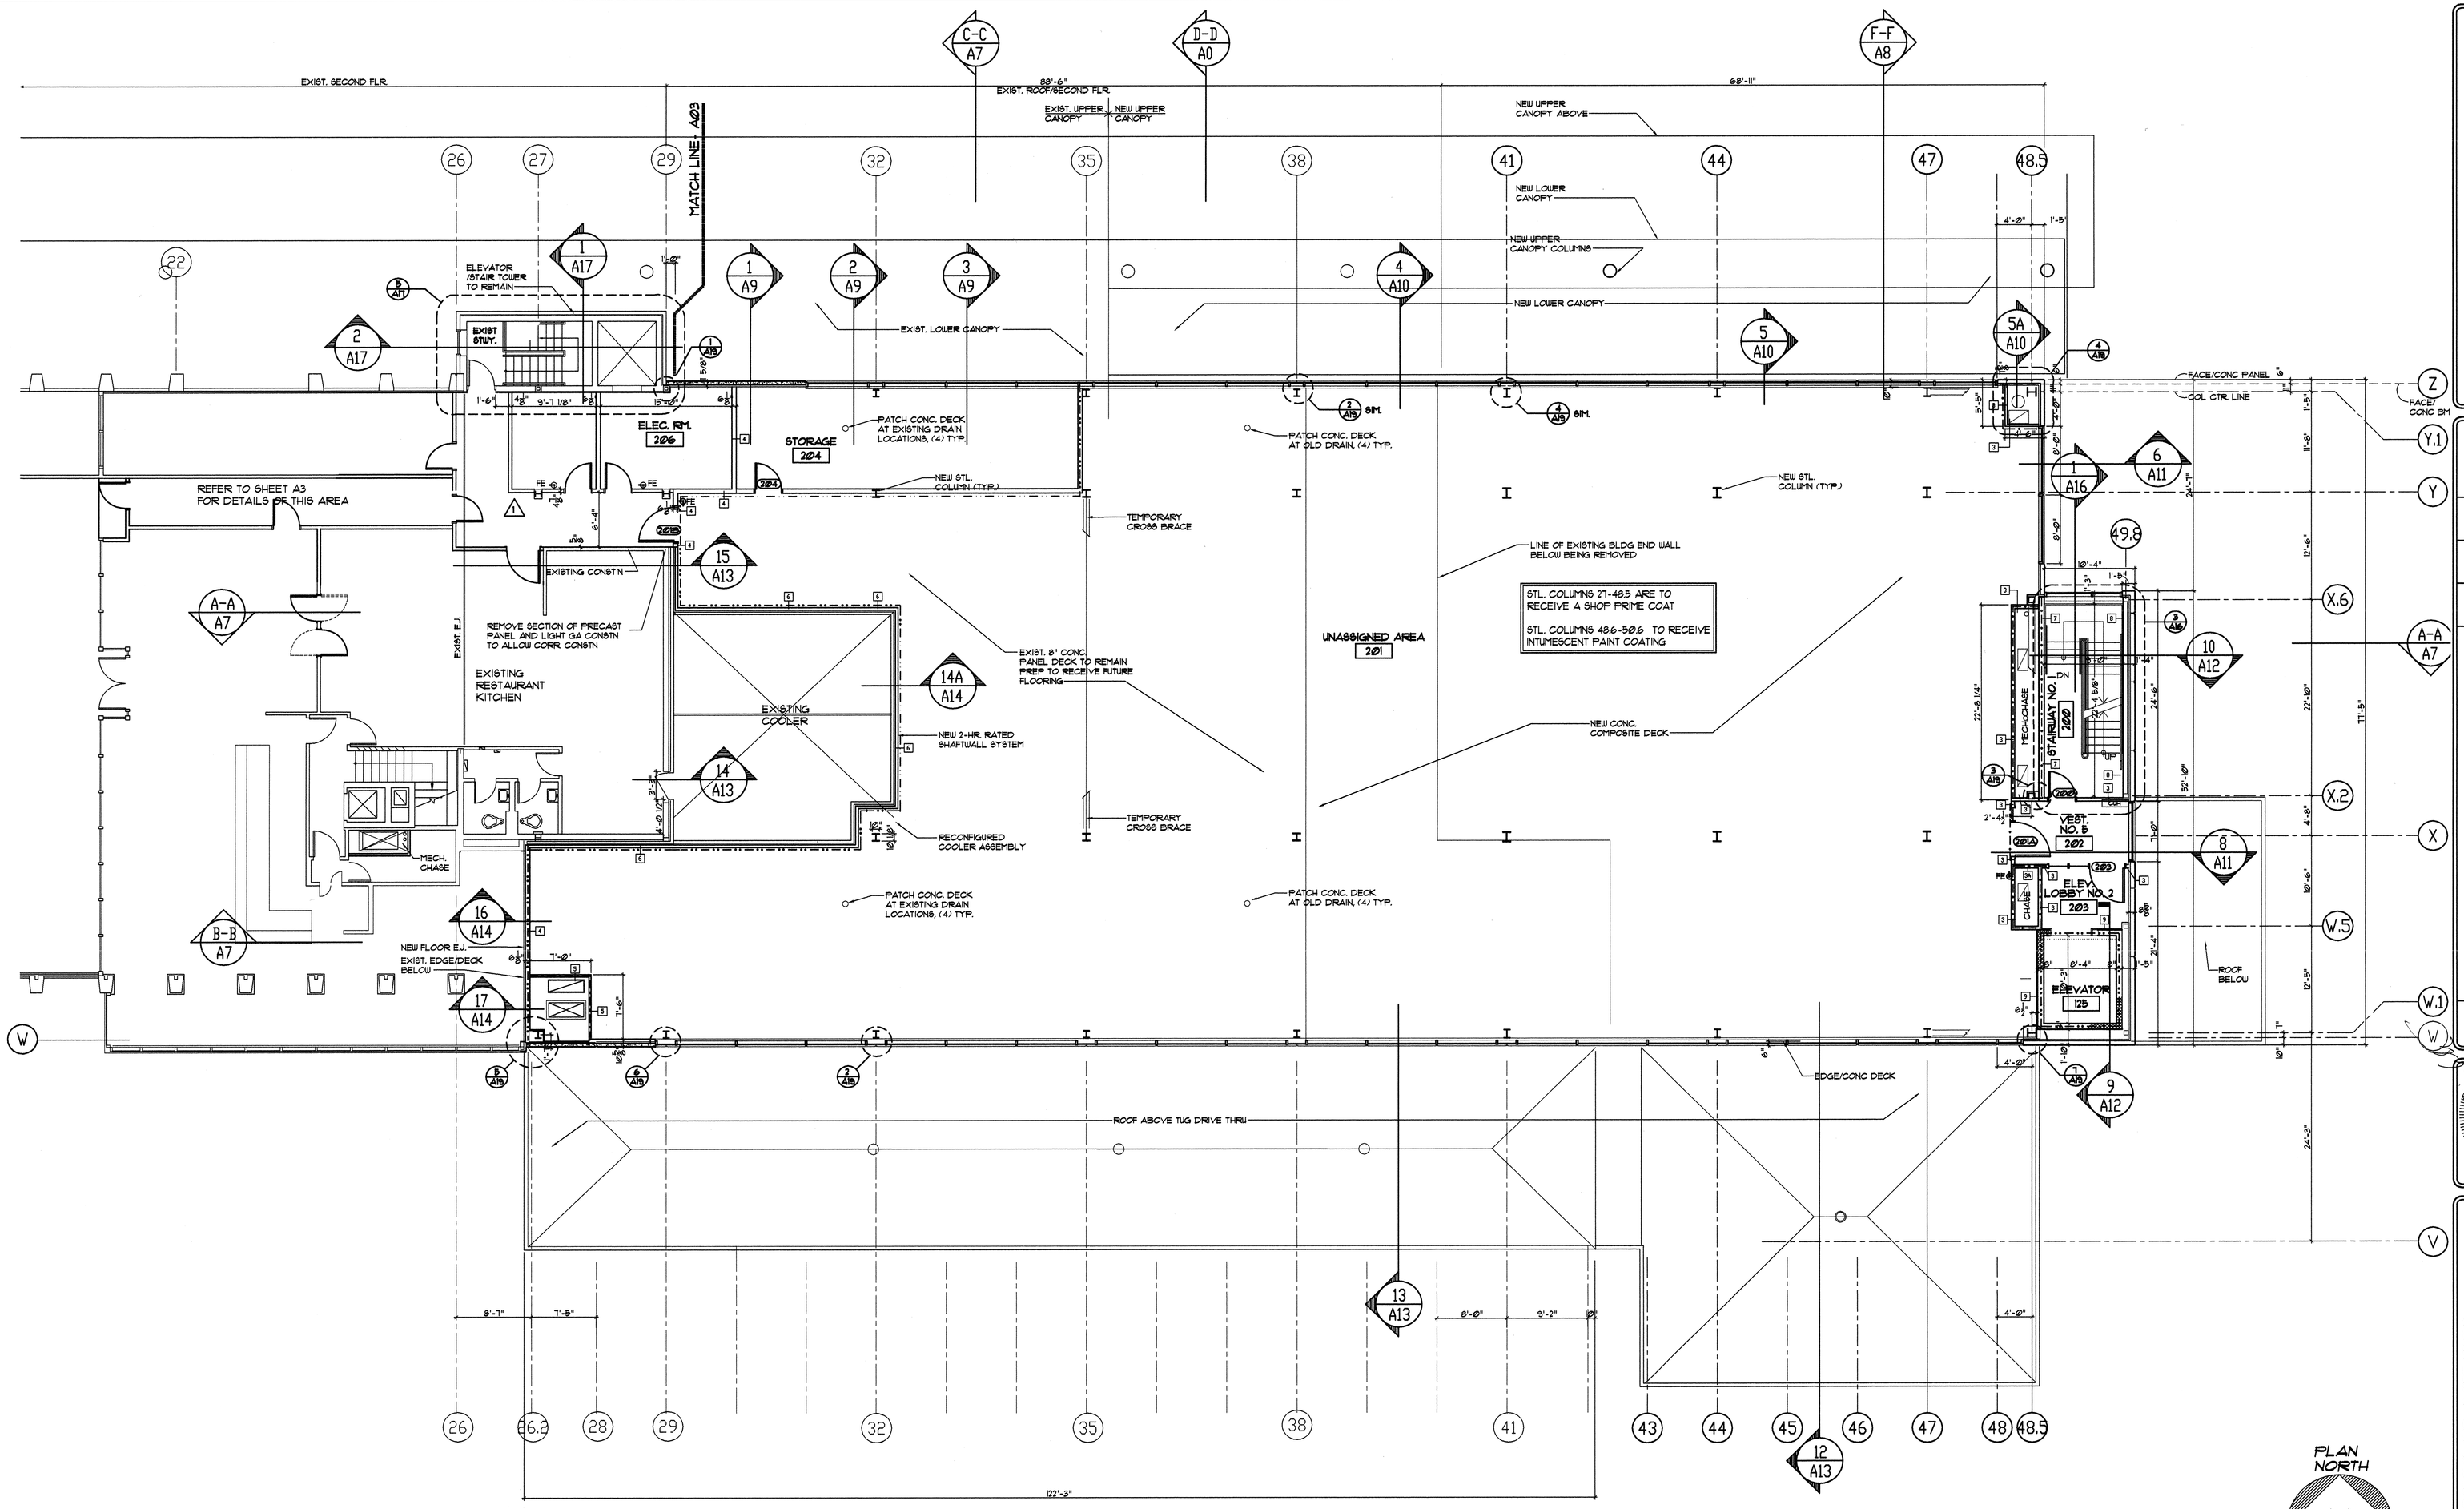

SECOND FLOOR

1/8" = 1'-0"

LEGEND

—·—·—·—	2 HOUR FIRE RATED WALL
—·—·—·—	1 HOUR FIRE RATED WALL

THIS DRAWING IS AN INSTRUMENT OF SERVICE AND SHALL REMAIN THE PROPERTY OF PHILLIP J. DOUGHTY ASSOC. ARCHITECTS. IT SHALL NOT BE REPRODUCED COPIED, LENT OR DISPOSED OF DIRECTLY OR INDIRECTLY NOR USED FOR ANY PURPOSE OTHER THAN FOR WHICH IT IS SPECIFICALLY FURNISHED AND MUST BE RETURNED TO PHILLIP J. DOUGHTY ASSOC. ARCHITECTS ON COMPLETION OF WORK, IF REQUESTED.

REVISN	DESCRIPTION	DRAWN	CHECKED	APPRVD	DATE
1	CONFORMED DRAWINGS CONSTRUCTION SET	JFF			4/22/04
0	ADDENDUM No. 1	JFF			4/22/04
	BID SUBMITTAL	JFF	PJD		FEB. 29, 2004

LICENSED ARCHITECT PHILLIP J. DOUGHTY 1108 STATE OF MAINE

ADDITIONS AND ALTERATIONS:
EASTERLY EXPANSION OF BAGGAGE CLAIM FACILITY
PORTLAND INTERNATIONAL JETPORT, PORTLAND, MAINE

SECOND FLOOR PLAN

SCALE: 1/8" = 1'-0"
DATE: FEB 2004
DESIGNED: JFF/PJD
DRAWN: JFF
CHECKED:
APPROVED:

PDA Architects
Phillip J. Doughty Assoc. • Architects
362 U.S. Route One, Falmouth, Maine 04105 • 207. 781. 5346

PRO. 000-008 SHT OF

SHEET NO.

A2

VIEW PI PICK POINT