PORTLAND INTERNATIONAL JETPORT

Additions and Alterations:

EASTERLY EXPANSION

of

BAGGAGE CLAIM FACILITY

Bid No.: 5904

Conformed Drawings Issued For Construction
APRIL 22, 2004

Prepared for:
CITY OF PORTLAND, MAINE

ARCHITECT:

Phillip J. Doughty Associates
362 U . S . Route One
Falmouth, Maine 04105
Tel. (207) 781-5346

Civil/Elec.:

Dufresne-Henry Assoc.
22 Free St.
Portland, Maine 04101
Tel. (207) 775-3211

Structural:

Becker Structural Engineers
19 Commercial St.
Portland, Maine 04101
Tel. (207) 879-1838

Mechanical:

Mechanical Systems Engineers
10 Forest Falls Dr., Royal River Ctr. 10
Yarmouth, Maine 04096
Tel. (207) 846-1441

Canopy:

Oest Associates Inc.
343 Gorham Rd.
So. Portland, Maine 04106
Tel. (207) 761-1770

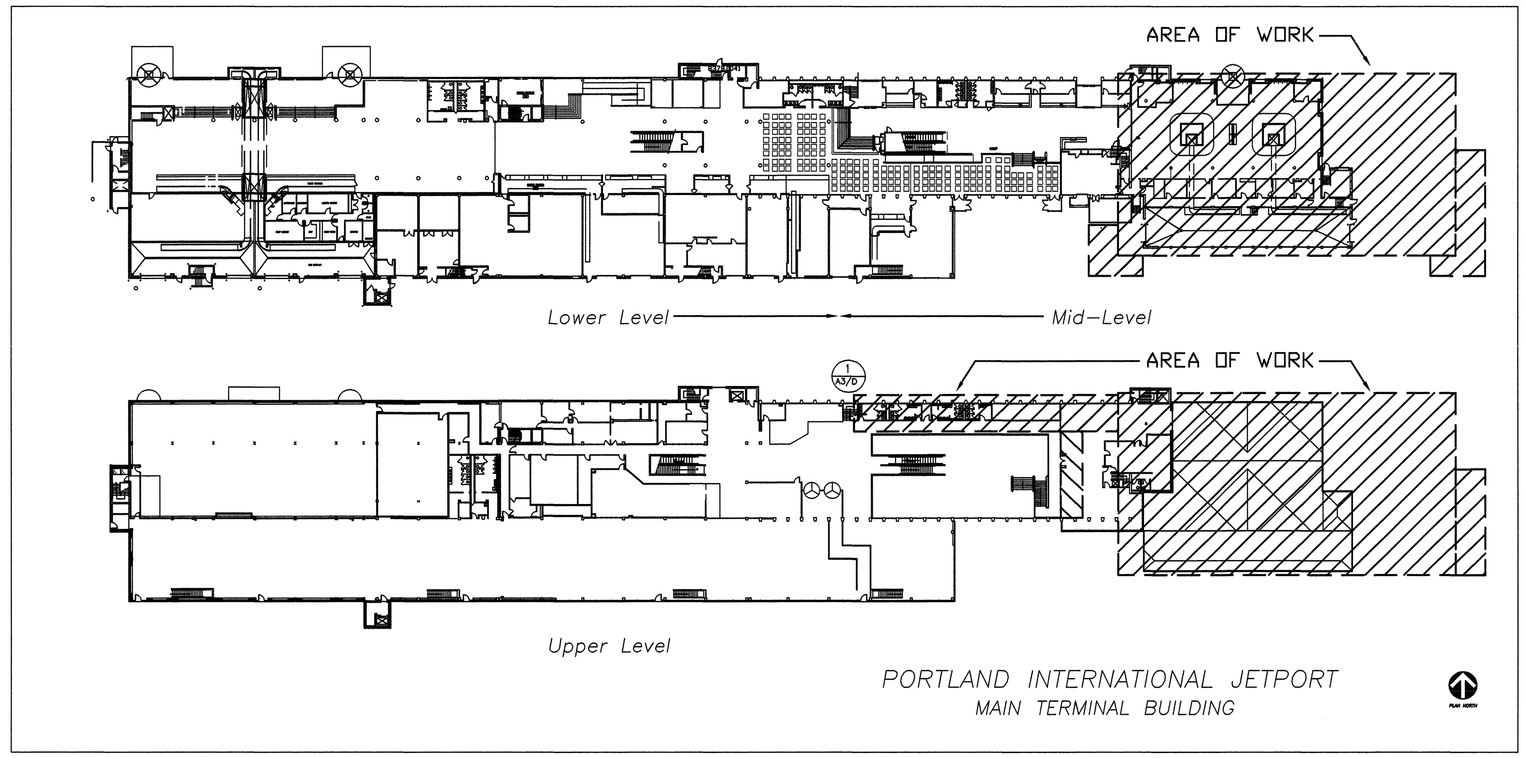

BUILDING ORIENTATION PLAN

Vicinity Map

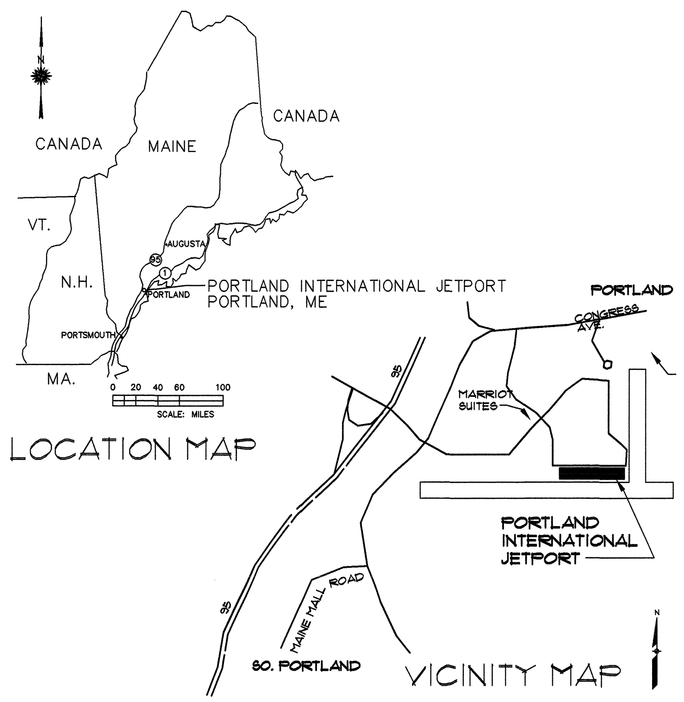

Symbols

Wall Section (DD / A8)
Building Section (A / A6)
Detail (A / A6)
Section Number (1 / A6)
Sheet Where Section Appears
Partition Type Tag
Demo Reference Note
Reno Reference Note
Window Number
Detail Tag (3/A3)
Center Line
Phantom Line
Object Line

Plan

New Wall
Existing Wall To Remain
Existing Construction To Be Removed or Relocated
Window or Storefront

Section

Wood - Continuous Blocking
Wood - Finish
Wood - Intermediate Blocking
Concrete Masonry Units
Concrete
Gypsum Board
Plywood
Insulation (Batt)
Insulation (Rigid)
Steel
Aluminum

Abbreviations

AFF	Above Finish Floor	EST.	Estimate	N/A	Not Applicable
ACT	Acoustical Ceiling Tile	E.F.	Exhaust Fan	NIC	Not In Contract
AP	Access Panel	E.R.	Exhaust Register	NTS	Not To Scale
AL/ALUM	Aluminum	EXIST./EXIST'G	Existing	OC	On Center
A/C	Air Condition	EXP.	Expansion	OPG/OPNG/OPEN'G	Opening
ARCH'T	Architect	EXT.	Exterior	OD	Outside Diameter
ASS'Y	Assembly	EXP STR	Exposed Stucture		
APPROX	Approximate(ly)	FOF	Face of Finish	PTD	Painted
ACOUST	Acoustical	FIN.	Finish	PLAST.	Plastic
APPRV'D	Approved	FL	Floor	PLYWD	Plywood
BSMT	Basement	FA	Fire Alarm	PT	Paint
BRG PL	Bearing Plate	FD	Fire Damper	PVC	Polyvinyl Chloride
BM	Benchmark	FE	Fire Extinguisher	QT	Quarry Tile
BD.,BRD	Board	GA.	Gauge	RAD	Radius
BOT	Bottom	GALV.	Galvanize	R.A.G.	Return Air Grille
BLDG	Building	G.C.	General Contractor	RM	Room
CAB'T	Cabinet	GYP.BD./GWB/GYP	Gypsum Board	RO	Rough Opening
CUH	Cabinet Unit Heater	GLAZ	Glazing	RESS/RESIL	Resilient
CPT	Carpet	HVAC	& Air Conditioning Heating / Venting	REFRIG	Refrigerator
C.I.	Cast Iron	HT.	Height	SHT	Sheet
CL'G/CEILG	Ceiling	HM	Hollow Metal	SIM	Similar
CT	Ceramic Tile	HORIZ.	Horizontal	SPEC	Specifications
C.O.	Clean Out	HRDN	Hardener	SQ.	Square
CLR	Clear	HW	Hardware Set	SS	Stainless Steel
CLO	Closet(door)	ID	Inside Diameter	STL	Steel
CW	Cold Water	INT	Interior	SF	Storefront
COL.	Column			SCH	Schedule
CONC.	Concrete	JT	Joint		
CMU	Concrete Masonry Unit	JAN	Janitor	TEL	Telephone
CONST.	Construction			TV	Television
CONT.	Continuous	LAM	Laminate	TYP	Typical(Type on dr. sch)
C.G.	Corner Guard	LG.	Long	THK	Thickness
DIM.	Dimension			THRT	Throat
DN	Down	MANUF.	Manufacturer	THRS	Threshold
DWG/DWGS	Drawing	M.O.	Masonry Opening		
DF	Drinking Fountain	MTL	Metal	UNO	Unless Noted Otherwise
DR	Door	MIN	Minimum	VTR	Vent Thru Roof
DT/DET	Detail, details	MAX	Maximum	VERT	Vertical
DWG/DWGS	Drawing(s)	MISC	Miscellaneous	VCT	Vinyl Composition Tile
DF	Drinking Fountain	MTD	Mounted	VCB	Vinyl Cove Base
		MECH	Mechanical	VIF	Verify In Field
ELEC'L/ELEC	Electrical	MAT/MAT'L	Material	VMC	Vinyl Wall Cover
EWC	Electric Water Cooler			WD	Wood
ELEV.	Elevations				
EQ.	Equal				

Drawing Index

G1	Title Sheet
C1	OVERALL SITE PLAN
C2	GENERAL NOTES & LEGEND
C3	EXISTING CONDITIONS PLAN
C4	SITE DEMOLITION PLAN
C5	CONSTRUCTION PHASING PLAN
C6	PAVEMENT LAYOUT & MARKING PLAN, SIGNAGE AND DETAILS
C7	SITE GRADING PLAN
C8	SITE UTILITY PLAN
C9	RETAINING WALL PARTIAL PLAN, SECTIONS AND DETAILS & SITE UTILITY DETAILS
C10	ROADWAY NOTES, TYPICAL SECTIONS & DETAILS
C11	MISCELLANEOUS CIVIL DETAILS
D1	DEMOLITION FIRST FLOOR
D2	DEMOLITION SECOND FLOOR AND ROOF
D3	DEMOLITION ROOF PLAN
D4	DEMOLITION ELEVATIONS
D5	DEMOLITION WALL SECTIONS
D6	DEMOLITION WALL SECTION
D7	EXISTING STAIR-DEMOLITION SECTION & PLAN
A1	FIRST FLOOR PLAN
A2	SECOND FLOOR PLAN
A3	SECOND FLOOR MEZZANINE AND UTILITY TUNNEL
A4	MECHANICAL PENTHOUSE PLAN, MAIN ROOF & DETAILS
A5	MECHANICAL PENTHOUSE ROOF
A6	NEW BUILDING ELEVATIONS
A7	BUILDING SECTIONS
A8	BUILDING SECTIONS
A9	NEW WALL SECTIONS
A10	NEW WALL SECTIONS
A11	NEW WALL SECTIONS
A12	NEW WALL SECTIONS
A13	NEW WALL SECTIONS
A14	NEW WALL SECTIONS
A15	NEW WALL SECTIONS
A16	NEW STAIR SECTIONS/PLANS AND GROUND TRANSPORT BOOTH PLAN/ ELE4VATIONS
A17	EXISTING STAIR RENO. SECTION & TUG-DRIVE STAIR PLAN/ ELE4VATIONS
A18	PLAN DETAILS
A19	PLAN DETAILS
A20	SECTION DETAILS
A21	SECTION DETAILS
A22	WINDOW, DOOR AND PANEL DETAILS
A23	DOOR, FINISH, WINDOW SCHEDULES & DETAILS
A24	ROOM FINISH SCHEDULE AND DETAILS
A25	REFLECTED CEILING PLAN - FIRST FLOOR
A26	REFLECTED CEILING PLAN - SECOND FLOOR
A27	EXISTING CONVEYOR TUNNEL A - PLAN & SECTION
A28	EXISTING CONVEYOR TUNNEL B - PLAN & SECTION AND EXISTING CONVEYOR TUNNEL NO. C- PLAN & SECTIONS
A29	FLOORING PATTERN PLAN
PH1	FIRST FLOOR PLAN - PHASE 1
PH2	FIRST FLOOR PLAN - PHASE 2
PH3	FIRST FLOOR PLAN - PHASE 3
PH4	FIRST FLOOR PLAN - PHASE 4
S0	GENERAL NOTES
S0	GENERAL NOTES AND TYPICAL DETAILS
S2	FOUNDATION / FIRST FLOOR PLAN
S3	SECOND FLOOR FRAMING PLAN
S4	ROOF AND PENTHOUSE FLOOR FRAMING PLANS
S5	CONCRETE SECTIONS AND DETAILS
S5A	FOUNDATION PIER DETAILS
S6	FRAMING SECTIONS AND DETAILS
S7	FRAMING SECTIONS AND DETAILS
S8	FRAMING SECTIONS AND DETAILS
S9	FRAMING SECTIONS AND DETAILS
S10	FRAMING SECTIONS AND DETAILS
S11	FRAMING SECTIONS AND DETAILS
S12	FRAMING SECTIONS AND DETAILS
S13	BRACING ELEVATIONS AND DETAILS
S14	COLUMN SCHEDULE AND DETAILS
S15	BRACE FRAME DETAILS
S16	WEST END MECHANICAL SUPPORT SECTIONS/DETAILS
CPS1	CANOPY FRAMING PLANS
CPS2	CANOPY FOUNDATION SECTIONS AND DETAILS
CPS3	CANOPY TRUSS ELEVATIONS
CPS4	CANOPY FRAMING SECTIONS AND DETAILS
CPS5	CANOPY FRAMING SECTIONS AND DETAILS
CPS6	CANOPY FRAMING SECTIONS AND DETAILS
CPD1	CANOPY DEMOLITION PLAN
CP1	CANOPY EXTENSION PLAN AND NORTH ELEVATION
CP2	CANOPY LOWER AND UPPER ROOF PLANS
CP3	CANOPY CROSS SECTIONS AND DETAILS
CP4	CANOPY DETAILS
MD1	FIRST FLOOR DEMOLITION PLAN
MD2	SECOND AND BASEMENT FLOOR DEMOLITION PLANS
MD3	BASEMENT & SECOND FLOOR CONTINUATION PLANS
MD4	WEST PENTHOUSE DEMOLITION PLAN
M1	PIPING FIRST AND BASEMENT FLOOR
M2	PIPING SECOND FLOOR PLAN
M3	DUCTWORK FIRST FLOOR PLAN
M4	DUCTWORK SECOND FLOOR PLAN
M5	DUCTWORK EXISTING SECOND FLOOR & BASEMENT PART PLAN
M6	MECHANICAL PENTHOUSE FLOOR PLAN
M7	SECTION 1-1, 2-2, 3-3, 4-4
M8	RADIANT & SNOW MELT FIRST FLOOR PLAN
M9	FUEL OIL PIPING PLAN AND DETAILS
M10	BOILER AND CHILLER FLOW DIAGRAM
M11	HVAC DETAILS
M12	HVAC DETAILS
M13	HVAC SCHEDULES, SYMBOLS AND DETAILS
M14	MECHANICAL- WEST PENTHOUSE FLOOR PLAN
M15	MECHANICAL- ROOF PLAN
PD1	FIRST FLOOR PLUMBING DEMOLITION PLAN
PD2	SECOND FLOOR PLUMBING DEMOLITION PLAN
P1	FIRST FLOOR PLUMBING PLAN
P2	SECOND FLOOR PLUMBING PLAN
P3	PENTHOUSE AND ROOF PLUMBING PLAN
P4	PLUMBING SCHEDULES AND NOTES
E0	GENERAL NOTES, LEGEND, ABBREVIATIONS & FIXTURE SCHED.
E1	LIGHTING PLAN - FIRST FLOOR
E2	POWER PLAN - FIRST FLOOR
E3	LIGHTING & POWER PLAN - SECOND FLOOR
E4	SPECIAL SYSTEMS PLAN- FIRST FLOOR
E5	SPECIAL SYSTEMS PLAN- SECOND FLOOR
E6	PENTHOUSE ELECTRICAL PLAN
E7	ONE-LINE DIAGRAM
E8	ELECTRICAL PANEL SCHEDULES
E9	ELECTRICAL PANEL SCHEDULES
E10	SPECIAL SYSTEMS RISER DIAGRAM
E11	REFERENCE DRWG. -EXISTING FIRE ALARM SYSTEM DEVICES AND ROOM LOCATIONS
E12	WEST PENTHOUSE ELECTRICAL PLANS
ED1	ELECTRICAL DEMOLITION PLAN - FIRST FLOOR
ED2	ELECTRICAL DEMOLITION PLAN-SECOND FLOOR

PORTLAND INTERNATIONAL JETPORT: EASTERLY EXPANSION OF BAGGAGE CLAIM FACILITY PDA No.: 000-008