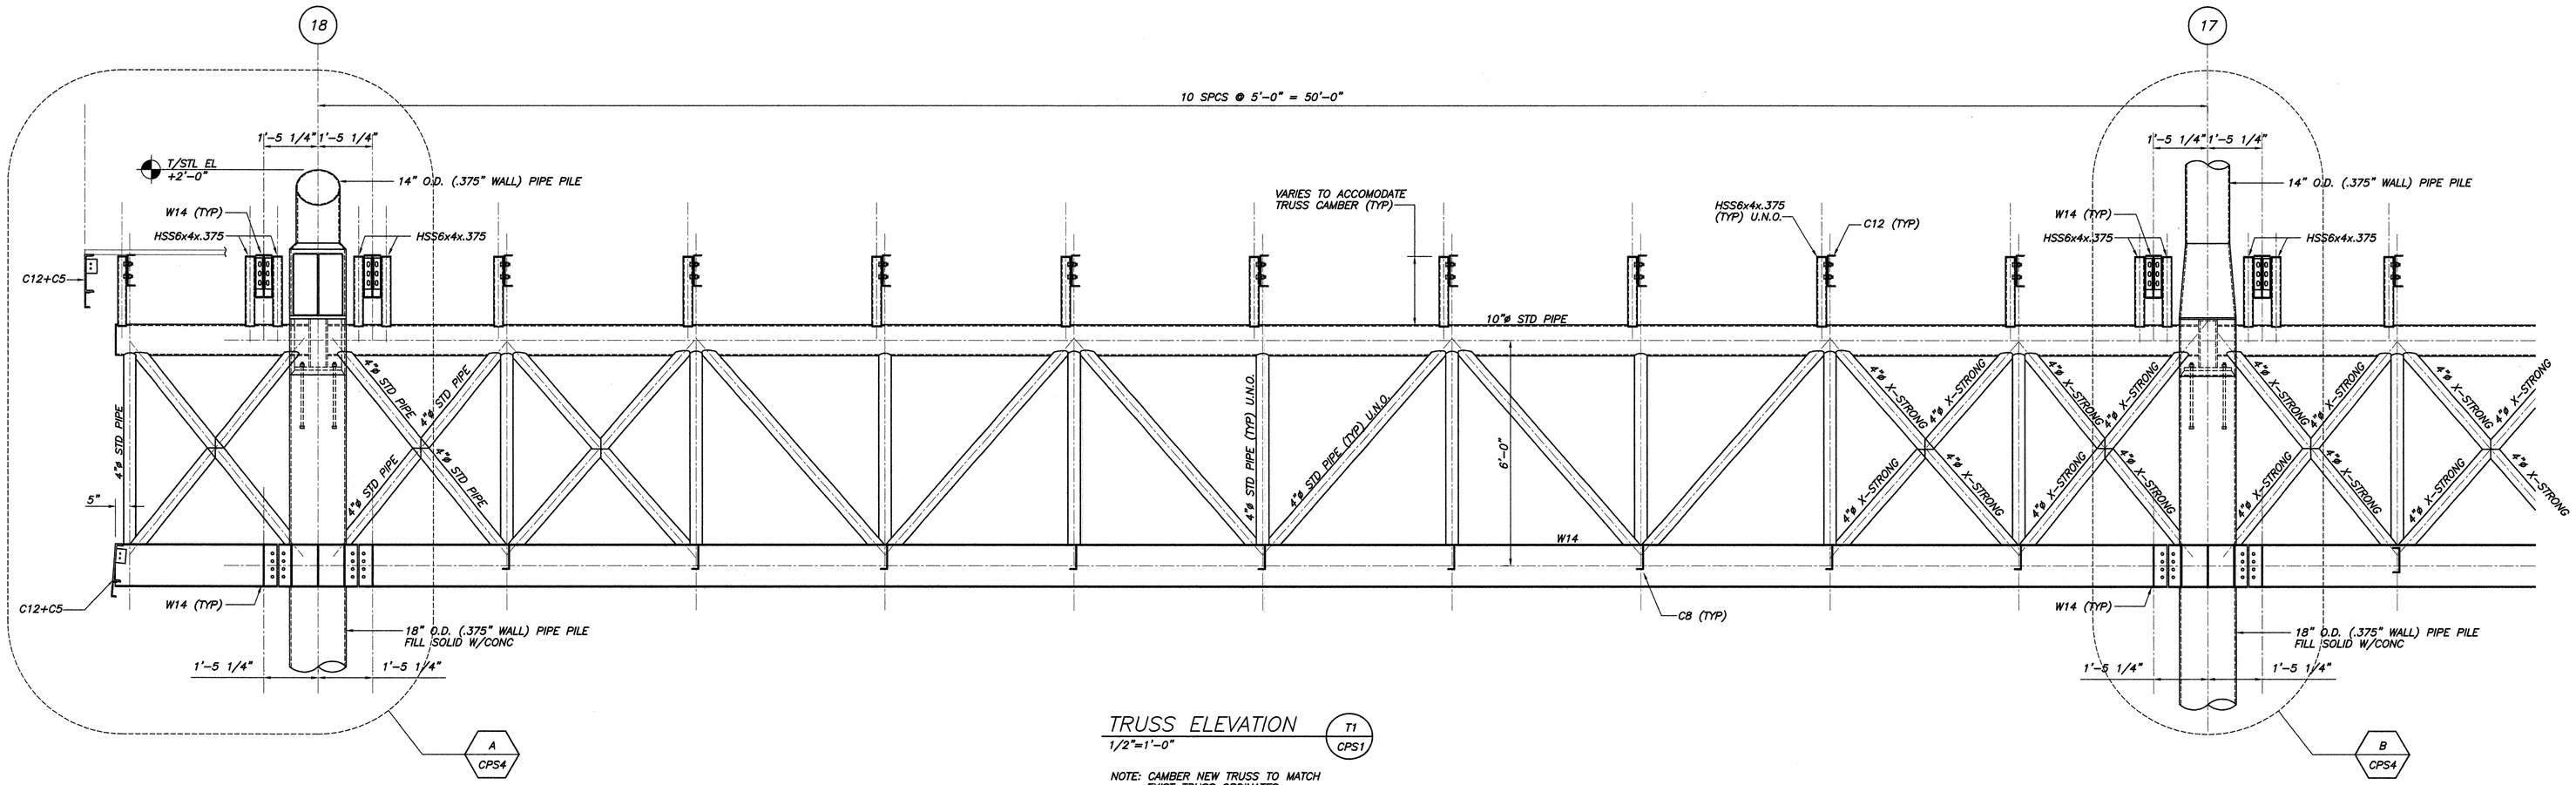

TRUSS ELEVATION T1 / CPS1
1/2"=1'-0"

NOTE: CAMBER NEW TRUSS TO MATCH EXIST TRUSS ORDINATES.

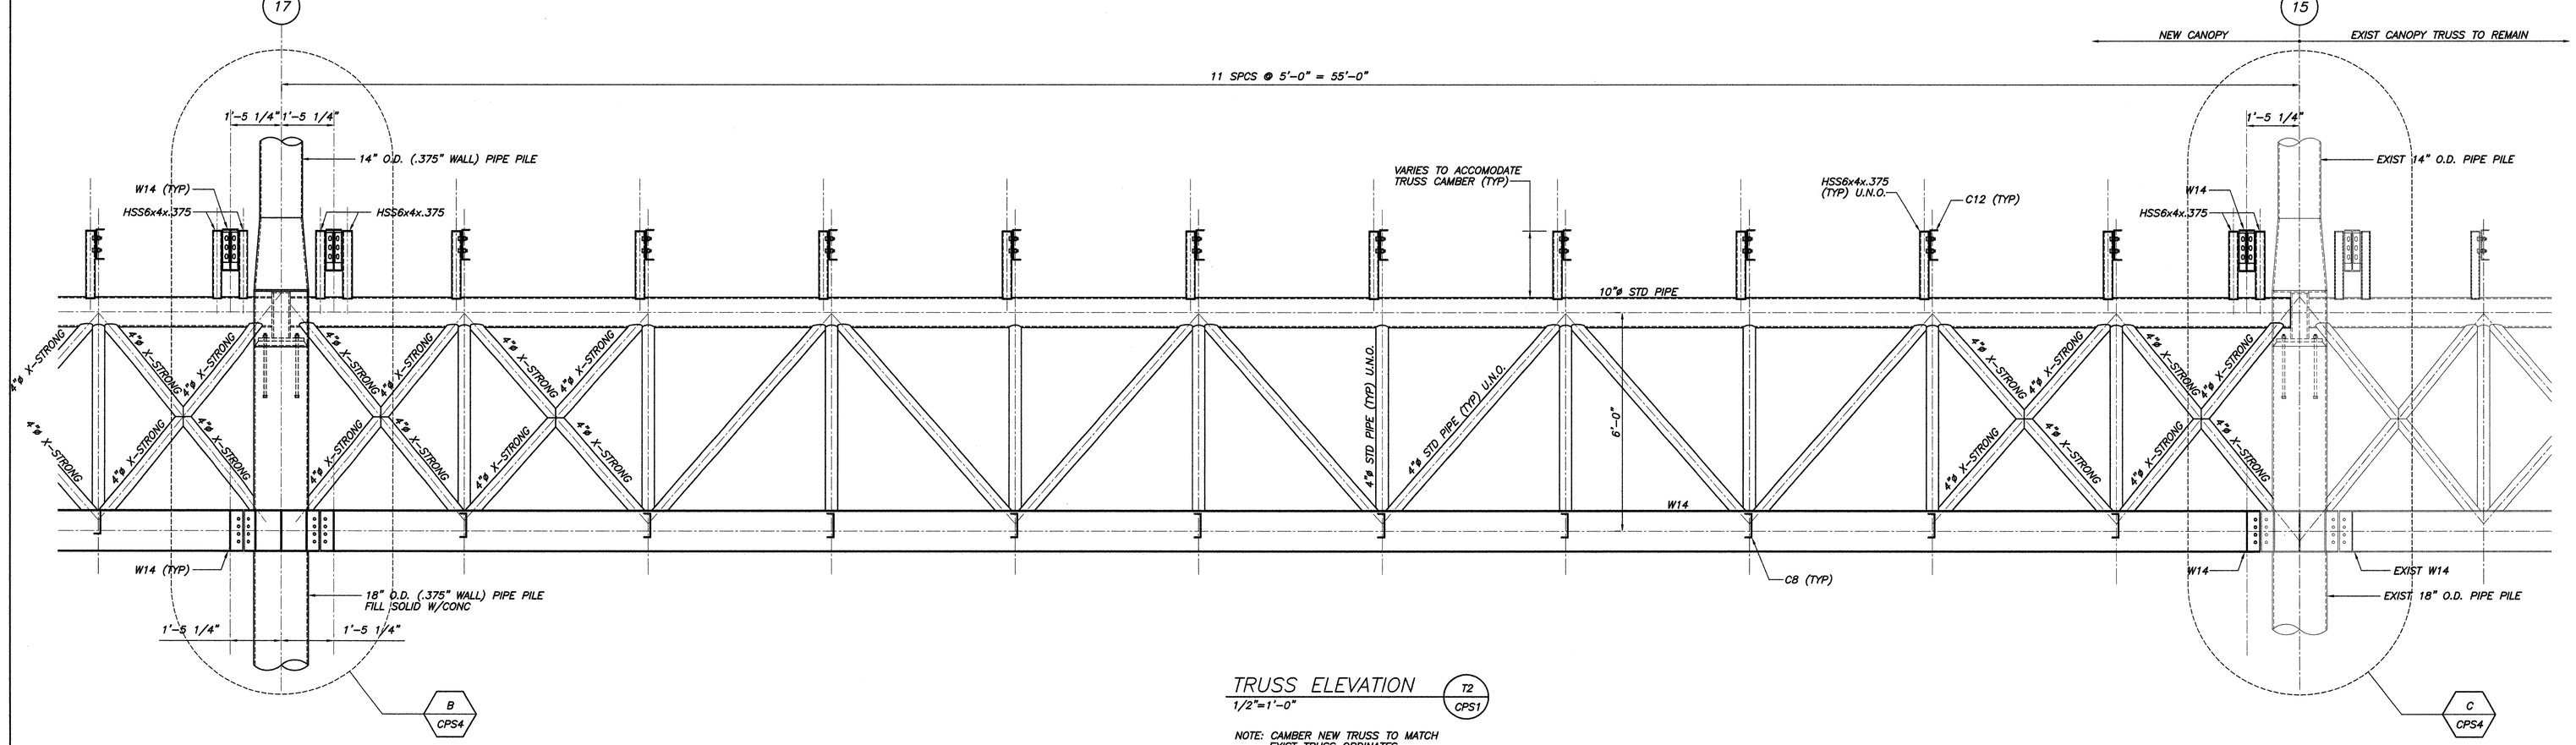

TRUSS ELEVATION T2 / CPS1
1/2"=1'-0"

NOTE: CAMBER NEW TRUSS TO MATCH EXIST TRUSS ORDINATES.

THIS DRAWING IS AN INSTRUMENT OF SERVICE AND SHALL REMAIN THE PROPERTY OF PHILLIP J. DOUGHTY ASSOC. ARCHITECTS. IT SHALL NOT BE REPRODUCED, COPIED, LENT OR DISPOSED OF DIRECTLY OR INDIRECTLY NOR USED FOR ANY PURPOSE OTHER THAN FOR WHICH IT IS SPECIFICALLY FURNISHED AND MUST BE RETURNED TO PHILLIP J. DOUGHTY ASSOC. ARCHITECTS ON COMPLETION OF WORK, IF REQUESTED.

BECKER
structural engineers, inc.
75 York Street
Portland, ME 04101-4701
Tel 207-879-1838
Fax 207-879-1822
www.beckerstructural.com
info@beckerstructural.com

REVISION	DESCRIPTION	DRAWN	CHECKED	APPRVD	DATE
					4/22/04
1	CONFORMED DRAWINGS ISSUED FOR CONSTRUCTION	APP	BTB		FEB 23, 2004
0	BID SUBMITTAL	APP	BTB		

STATE OF MAINE
TODD M. NEAL
9 9405
REGISTERED PROFESSIONAL ENGINEER
4/22/04

ADDITIONS AND ALTERATIONS:
EASTERLY EXPANSION OF BAGGAGE CLAIM FACILITY
PORTLAND INTERNATIONAL JETPORT, PORTLAND, MAINE

CANOPY FRAMING SECTIONS AND DETAILS

SCALE : NOTED
DATE : FEB 23, 2004
DESIGNED: BTB
DRAWN : APP
CHECKED: BTB
APPROVED:

PDA Architects
Phillip J. Doughty Assoc. ◦ Architects
362 U.S. Route One, Falmouth, Maine 04105 ◦ 207.781.5346

PROJ. 826.10
SHT OF
SHEET NO.
CPS3