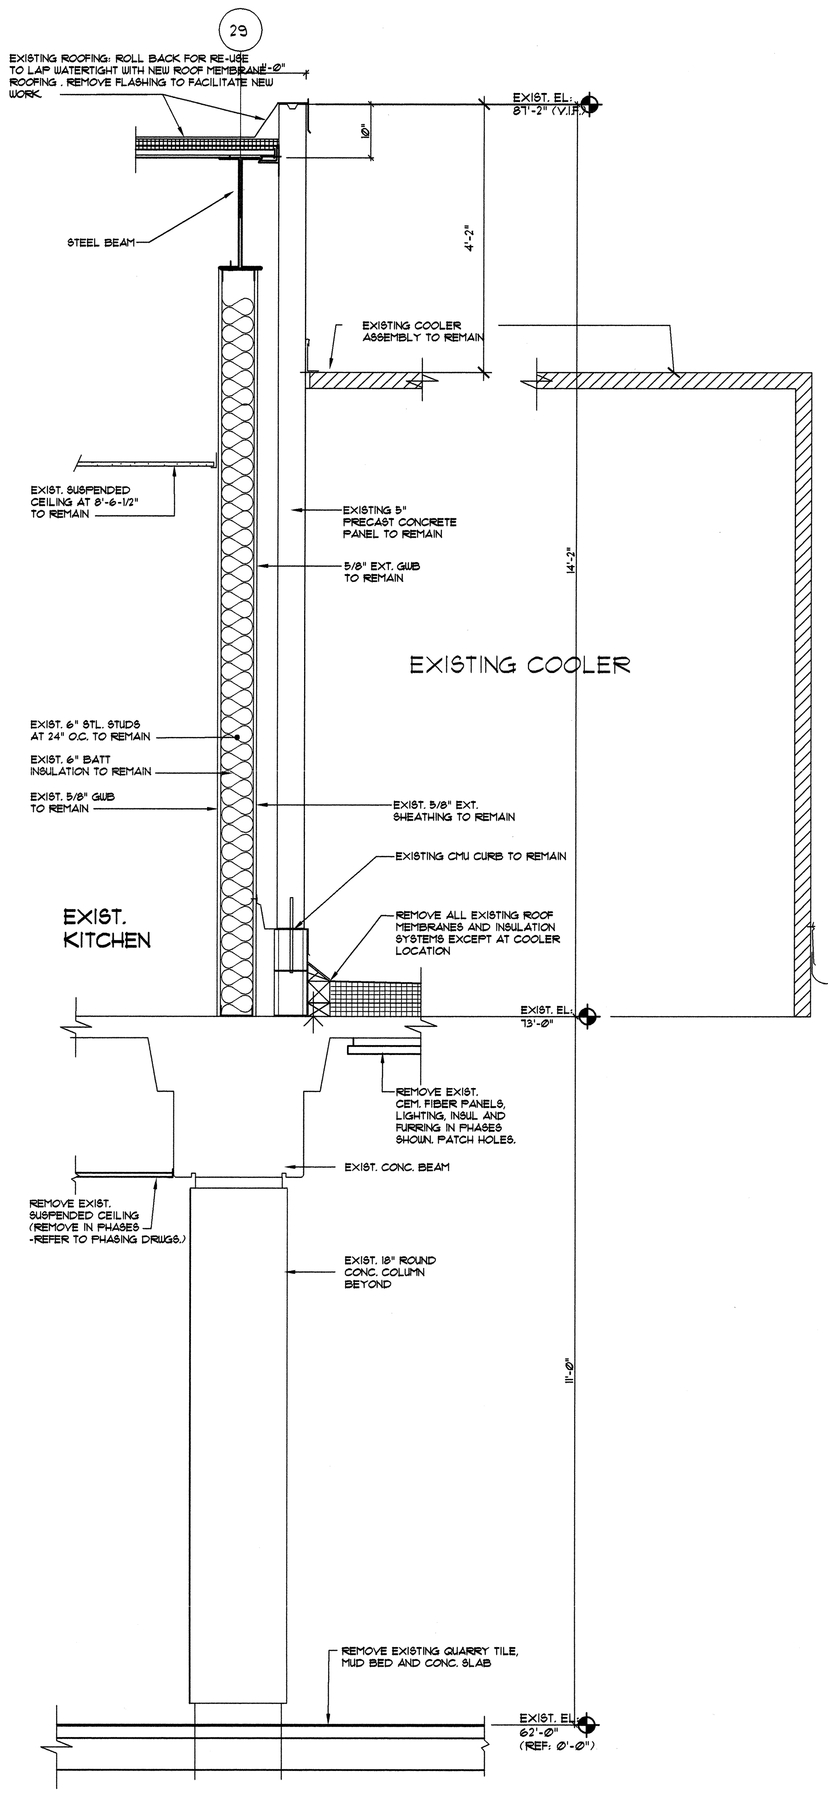

5 D02 WALL SECTION @ COL LINE 29
SCALE: 3/4" = 1'-Ø" NORTH OF X LINE

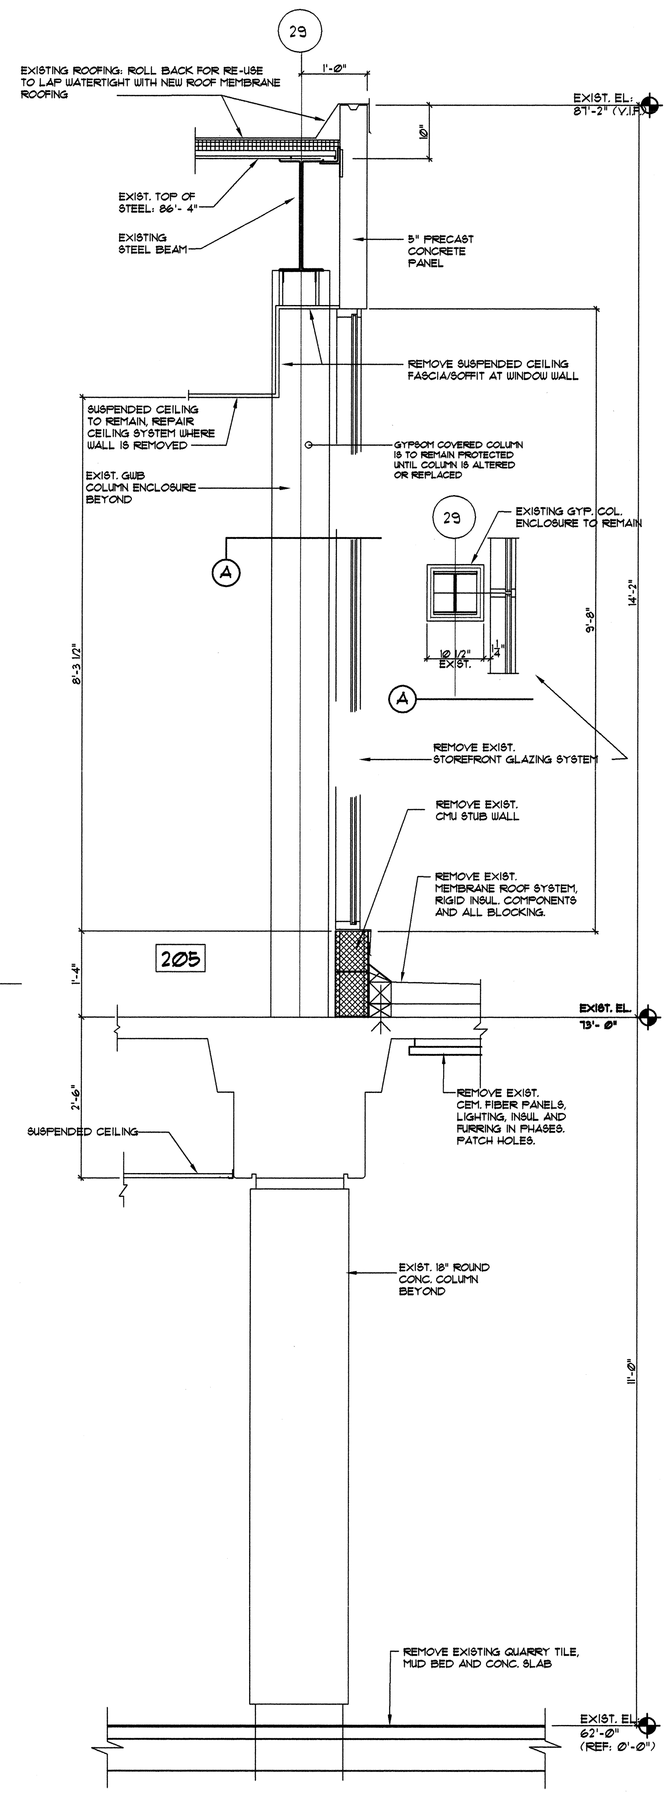

6 D02 WALL SECTION @ COL LINE 29
SCALE: 3/4" = 1'-Ø" @ WINDOW NORTH OF Y LINE

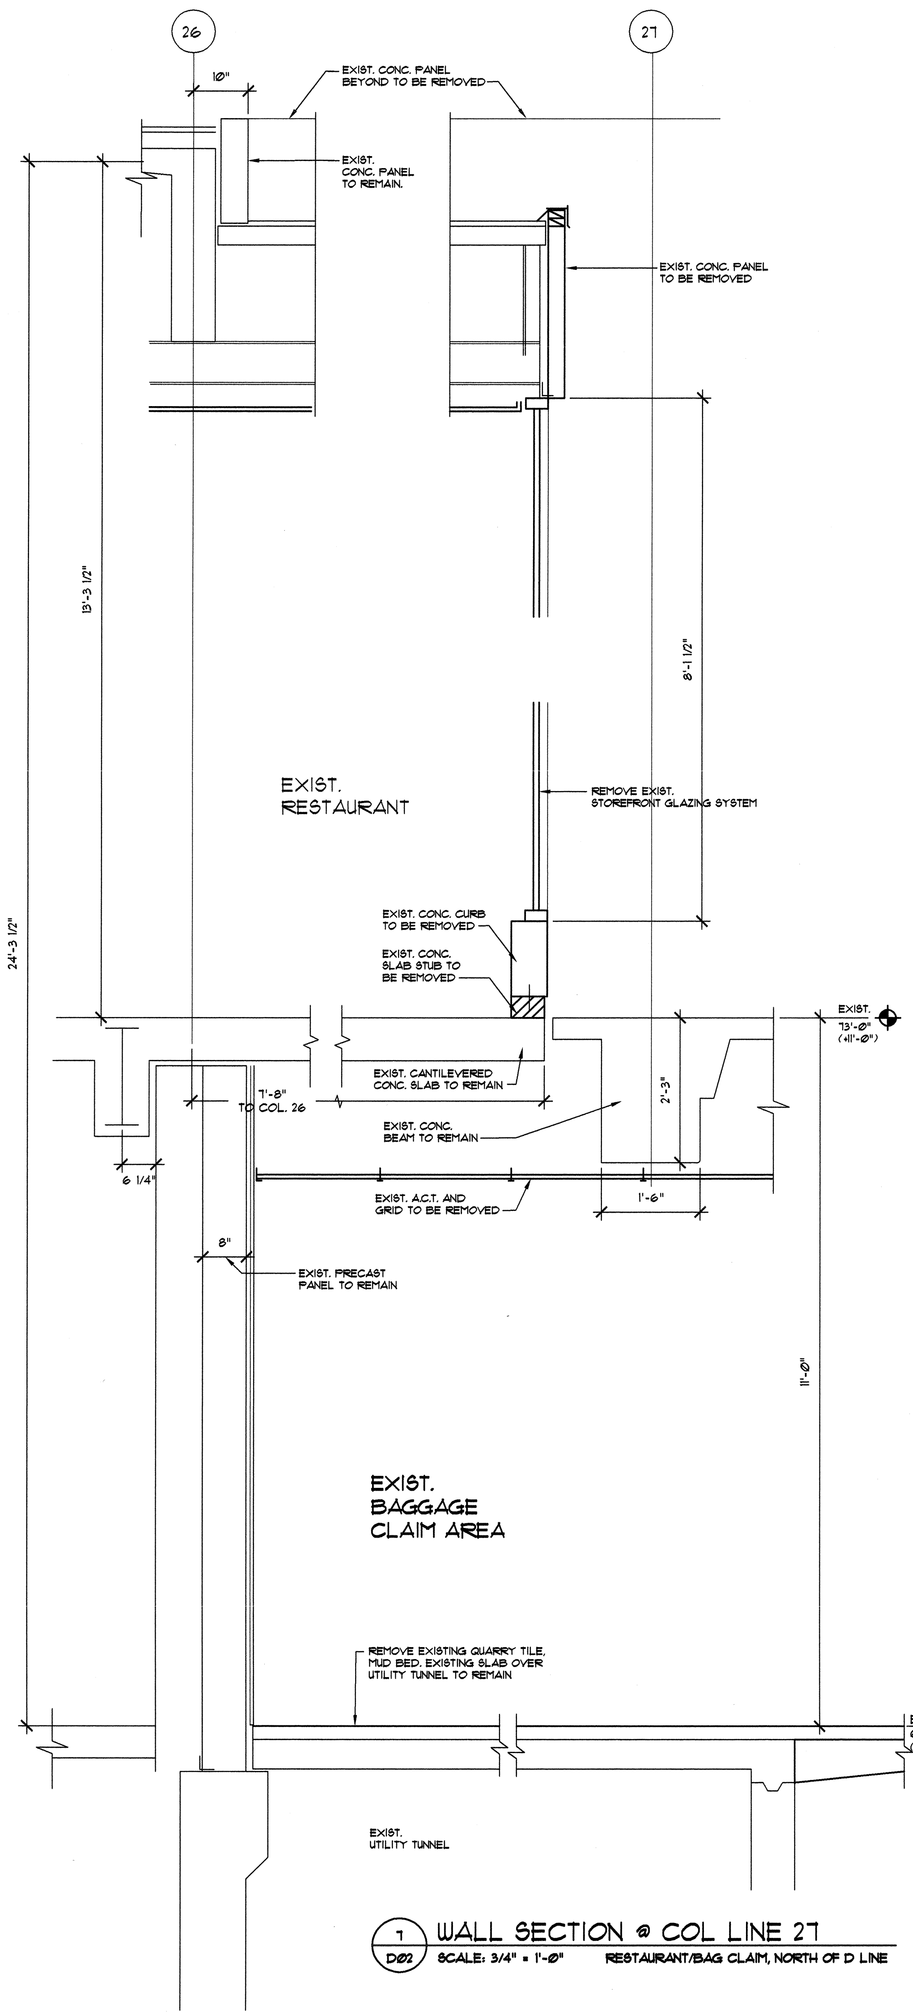

7 D02 WALL SECTION @ COL LINE 27
SCALE: 3/4" = 1'-Ø" RESTAURANT/BAG CLAIM, NORTH OF D LINE

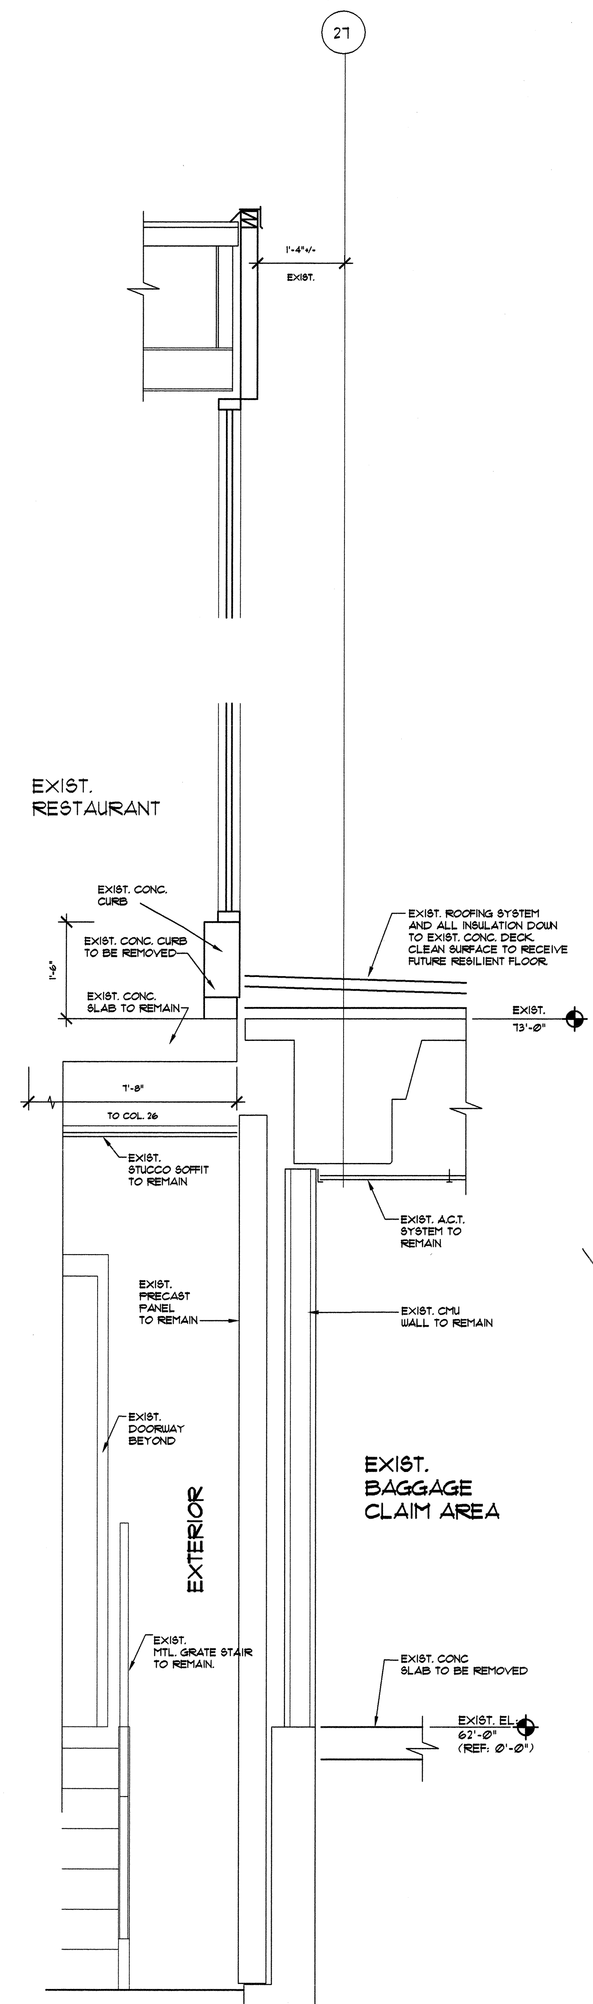

8 D02 WALL SECTION @ COL LINE 27
SCALE: 3/4" = 1'-Ø" RESTAURANT / BAG CLAIM, NORTH OF W LINE

DEMOLITION ISSUES ARE NOT RELEGATED TO "D" SHEETS ONLY .. DEMOLITION ISSUES ARE SHOWN ON OTHER DWG. LOCATIONS IN THE CONTRACT DOCUMENTS AS WELL

LEGEND

REMOVAL OF EXISTING MATERIALS

NO.	REVISION	DATE
	CONFORMED DRAWINGS ISSUED FOR CONSTRUCTION	4/22/2004
	BID SUBMITTAL	FEBR 25, 2004

JJP | PDA | DRAWN | DECKED | APPR'D

PHILLIP J. DOUGHTY #1108 REGISTERED ARCHITECT STATE OF MAINE

ADDITIONS AND ALTERATIONS:
EASTERLY EXPANSION OF BAGGAGE CLAIM FACILITY
PORTLAND INTERNATIONAL JETPORT, PORTLAND, MAINE

DEMOLITION WALL SECTIONS

SCALE : 3/4" = 1'-0"
DATE : FEB 2004
DESIGNED: PDA
DRAWN : PDA
CHECKED:
APPROVED:

PDA Architects
Phillip J. Doughty Assoc. • Architects
362 U.S. Route One, Falmouth, Maine 04105 • 207. 781. 5346

PROJ. 000-000 | SHT OF

SHEET NO.
D6

THIS DRAWING IS AN INSTRUMENT OF SERVICE AND SHALL REMAIN THE PROPERTY OF PHILLIP J. DOUGHTY ASSOC. ARCHITECTS. IT SHALL NOT BE REPRODUCED COPIED/LENT OR DISPOSED OF DIRECTLY OR INDIRECTLY NOR USED FOR ANY PURPOSE OTHER THAN FOR WHICH IT IS SPECIFICALLY FURNISHED AND MUST BE RETURNED TO PHILLIP J. DOUGHTY ASSOC. ARCHITECTS ON COMPLETION OF WORK IF REQUESTED.