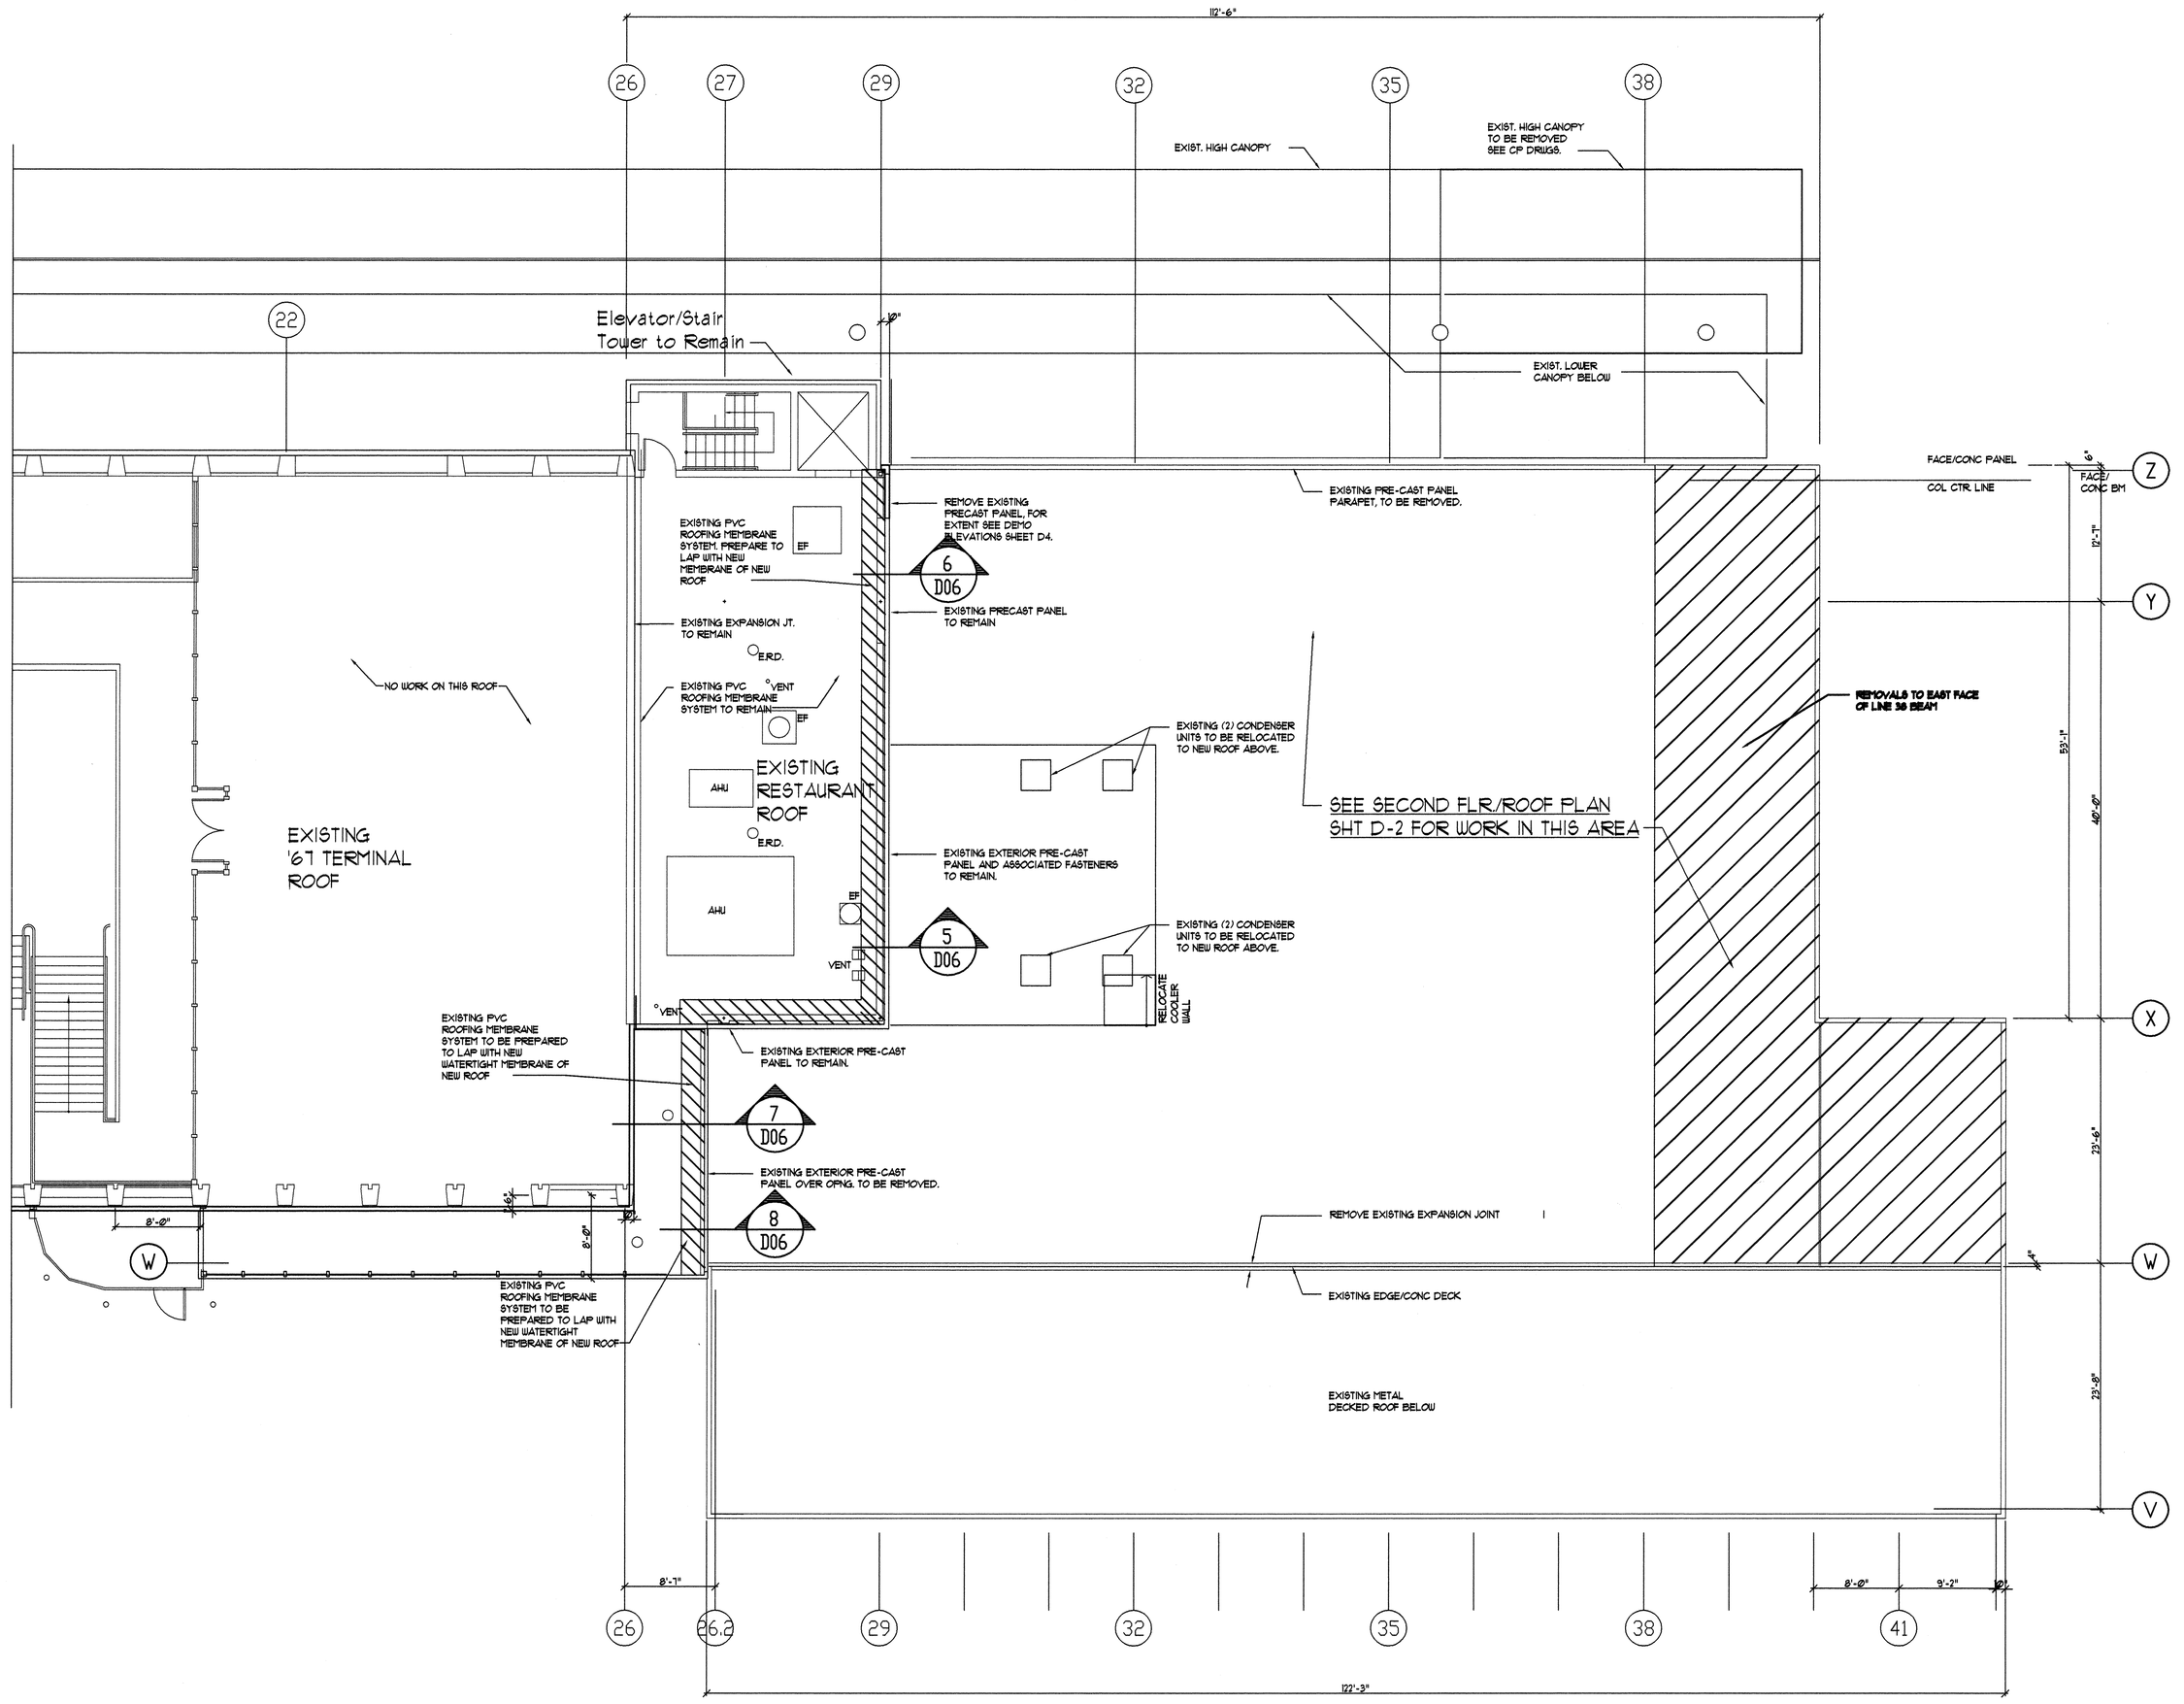

DEMOLITION ROOF PLAN

1/8" = 1'-0"

LEGEND

EXISTING STRUCTURAL CONCRETE ROOF DECK SYSTEM TO BE REMOVED TO SIDE OF BM LINE 38, SEE STRUCT. DRWGS.

EXIST. ROOFING MEMBRANE TO BE MODIFIED TO ALLOW INTERFACING WITH NEW CONSTRUCTION.

DEMOLITION ISSUES ARE NOT RELEGATED TO "D" SHEETS ONLY _ DEMOLITION ISSUES ARE SHOWN ON OTHER DWG. LOCATIONS IN THE CONTRACT DOCUMENTS AS WELL.

PLAN NORTH

THIS DRAWING IS AN INSTRUMENT OF SERVICE AND SHALL REMAIN THE PROPERTY OF PHILLIP J. DOUGHTY ASSOC. ARCHITECTS. IT SHALL NOT BE REPRODUCED COPIED, LENT OR DISPOSED OF DIRECTELY OR INDIRECTLY NOR USED FOR ANY PURPOSE OTHER THAN FOR WHICH IT IS SPECIFICALLY FURNISHED AND MUST BE RETURNED TO PHILLIP J. DOUGHTY ASSOC. ARCHITECTS ON COMPLETION OF WORK, IF REQUESTED.

D SIZE SHEET (24 X 36)

REVISION	DATE	APPROVED	DRAWN
	4.22.04		JPF
2	FEB 23, 2004		JPF
1			

CONFORMED DRAWINGS ISSUED FOR CONSTRUCTION
BID SUBMITTAL
DESCRIPTION

CHERRY HILL ASSOCIATES
PHILLIP J. DOUGHTY 1108
STATE OF MAINE
REGISTERED ARCHITECT

ADDITIONS AND ALTERATIONS:
EASTERLY EXPANSION OF BAGGAGE CLAIM FACILITY
PORTLAND INTERNATIONAL JETPORT, PORTLAND, MAINE

DEMOLITION ROOF PLAN

SCALE : 1/8" = 1'-0"
DATE : FEB 2004
DESIGNED: PJD
DRAWN : JPF
CHECKED:
APPROVED:

PDA Architects
Phillip J. Doughty Assoc. • Architects
362 U.S. Route One, Falmouth, Maine 04105 • 207. 781. 5346

PROJ. 000-000 | SHT OF

SHEET NO.

D3