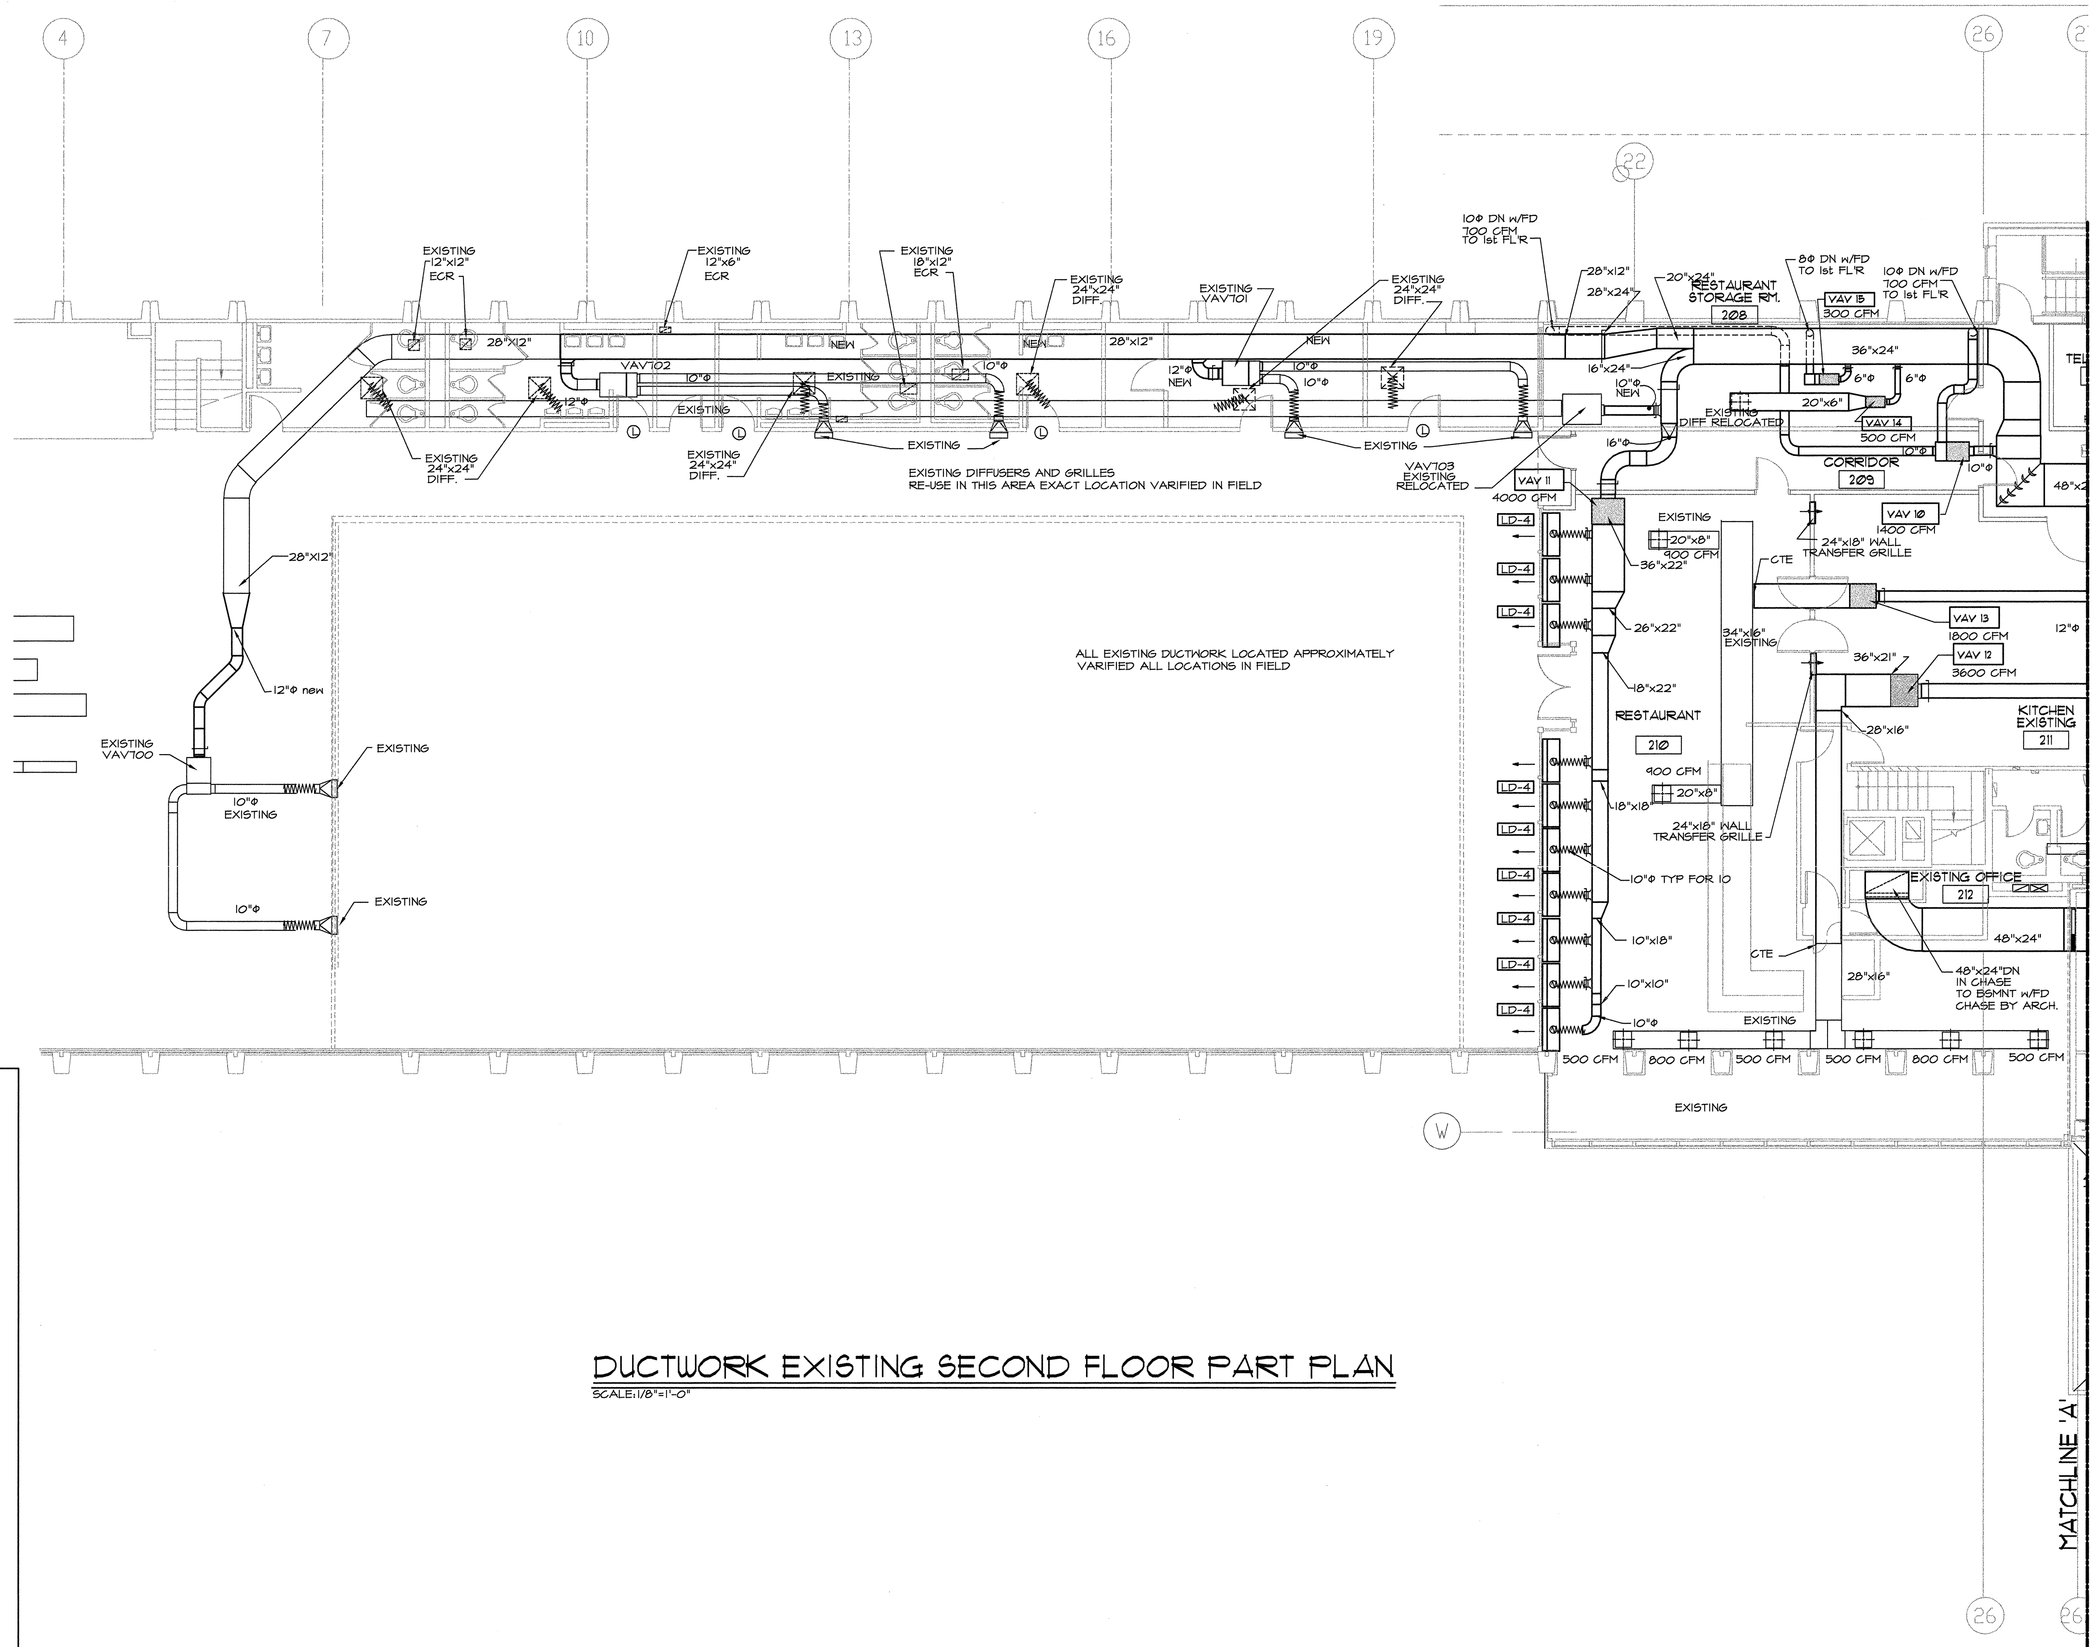

DUCTWORK EXISTING SECOND FLOOR PART PLAN

SCALE: 1/8"=1'-0"

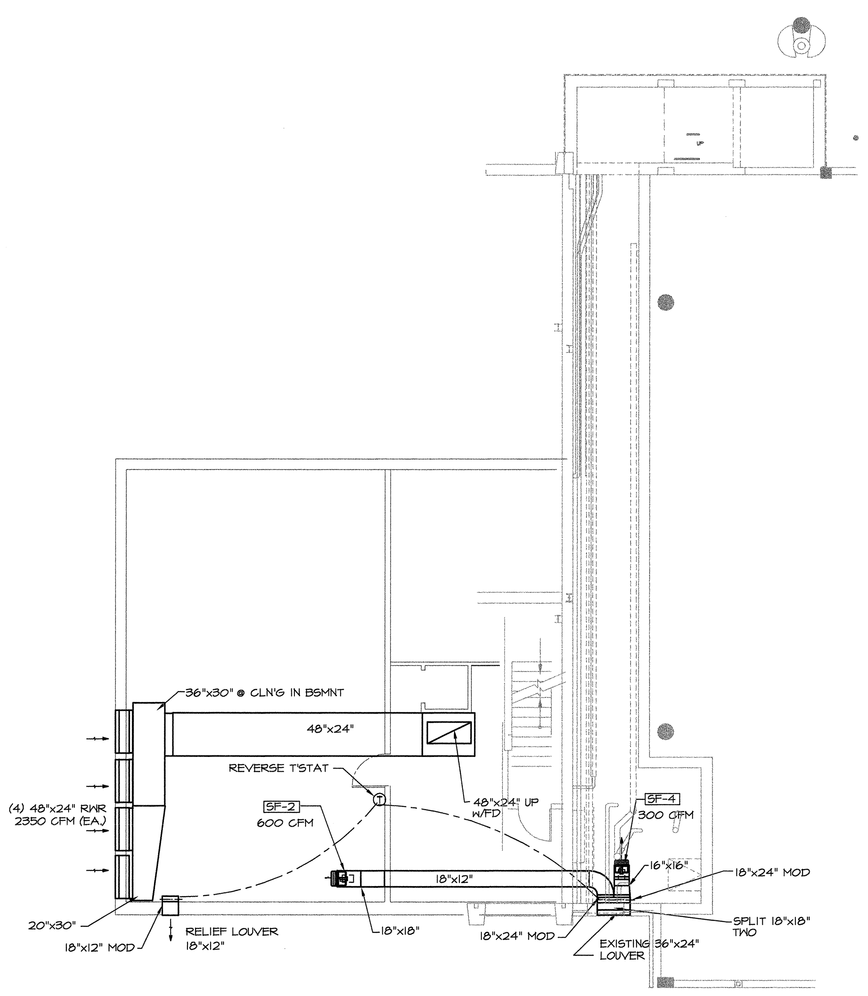

DUCTWORK EXISTING BASEMENT PART PLAN

SCALE: 1/8"=1'-0"

PLAN NORTH

1/8" = 1'-0" 0' 2' 4' 6' 8' 16' 24' 32'

THIS DRAWING IS AN INSTRUMENT OF SERVICE AND SHALL REMAIN THE PROPERTY OF PHILLIP J. DOUGHTY ASSOC. ARCHITECTS. IT SHALL NOT BE REPRODUCED COPIED, LENT OR DISPOSED OF DIRECTELY OR INDIRECTLY NOR USED FOR ANY PURPOSE OTHER THAN FOR WHICH IT IS SPECIFICALLY FURNISHED AND MUST BE RETURNED TO PHILLIP J. DOUGHTY ASSOC. ARCHITECTS ON COMPLETION OF WORK, IF REQUESTED.

April 13, 2004 - 1:11 pm
\\Mesfps1\projects\0118\Post Bid\0118-M3-M5.dwg

MECHANICAL SYSTEMS ENGINEERS
ROYAL RIVER CENTER, UNIT #10
10 FOREST FALLS DRIVE
YARMOUTH, MAINE 04096
VOICE: (207) 846-1441
FAX: (207) 846-1443
mechsys@maine.rr.com

REV'S'N	DESCRIPTION	DRAWN	CHECKED	APPR'VD	DATE
1	CONFORMED DRAWINGS	P.O.	HLP	HLP	4/22/04
2	ADDENDUM No. 2	P.O.	HLP	HLP	3/22/04
3	ADDENDUM No. 1	P.O.	HLP	HLP	3/10/04
0	BID SUBMITTAL	P.O.	HLP	HLP	FEB. 29, 2004

STATE OF MAINE
HERBERT L. POWERS, JR.
No. 2459
REGISTERED PROFESSIONAL ENGINEER

ADDITIONS AND ALTERATIONS:
EASTERLY EXPANSION OF BAGGAGE CLAIM FACILITY
PORTLAND INTERNATIONAL JETPORT, PORTLAND, MAINE

DUCTWORK EXISTING SECOND FLOOR PART PLAN
EXISTING BASEMENT PART PLAN

SCALE: AS NOTED
DATE: FEB. 29, 2004
DESIGNED: P.O.
DRAWN: P.O.
CHECKED: H.L.P.
APPROVED:

PDA Architects
Phillip J. Doughty Assoc. • Architects
362 U.S. Route One, Falmouth, Maine 04105 • 207. 781. 5346

PROJ
SHT
OF
SHEET NO.
M5