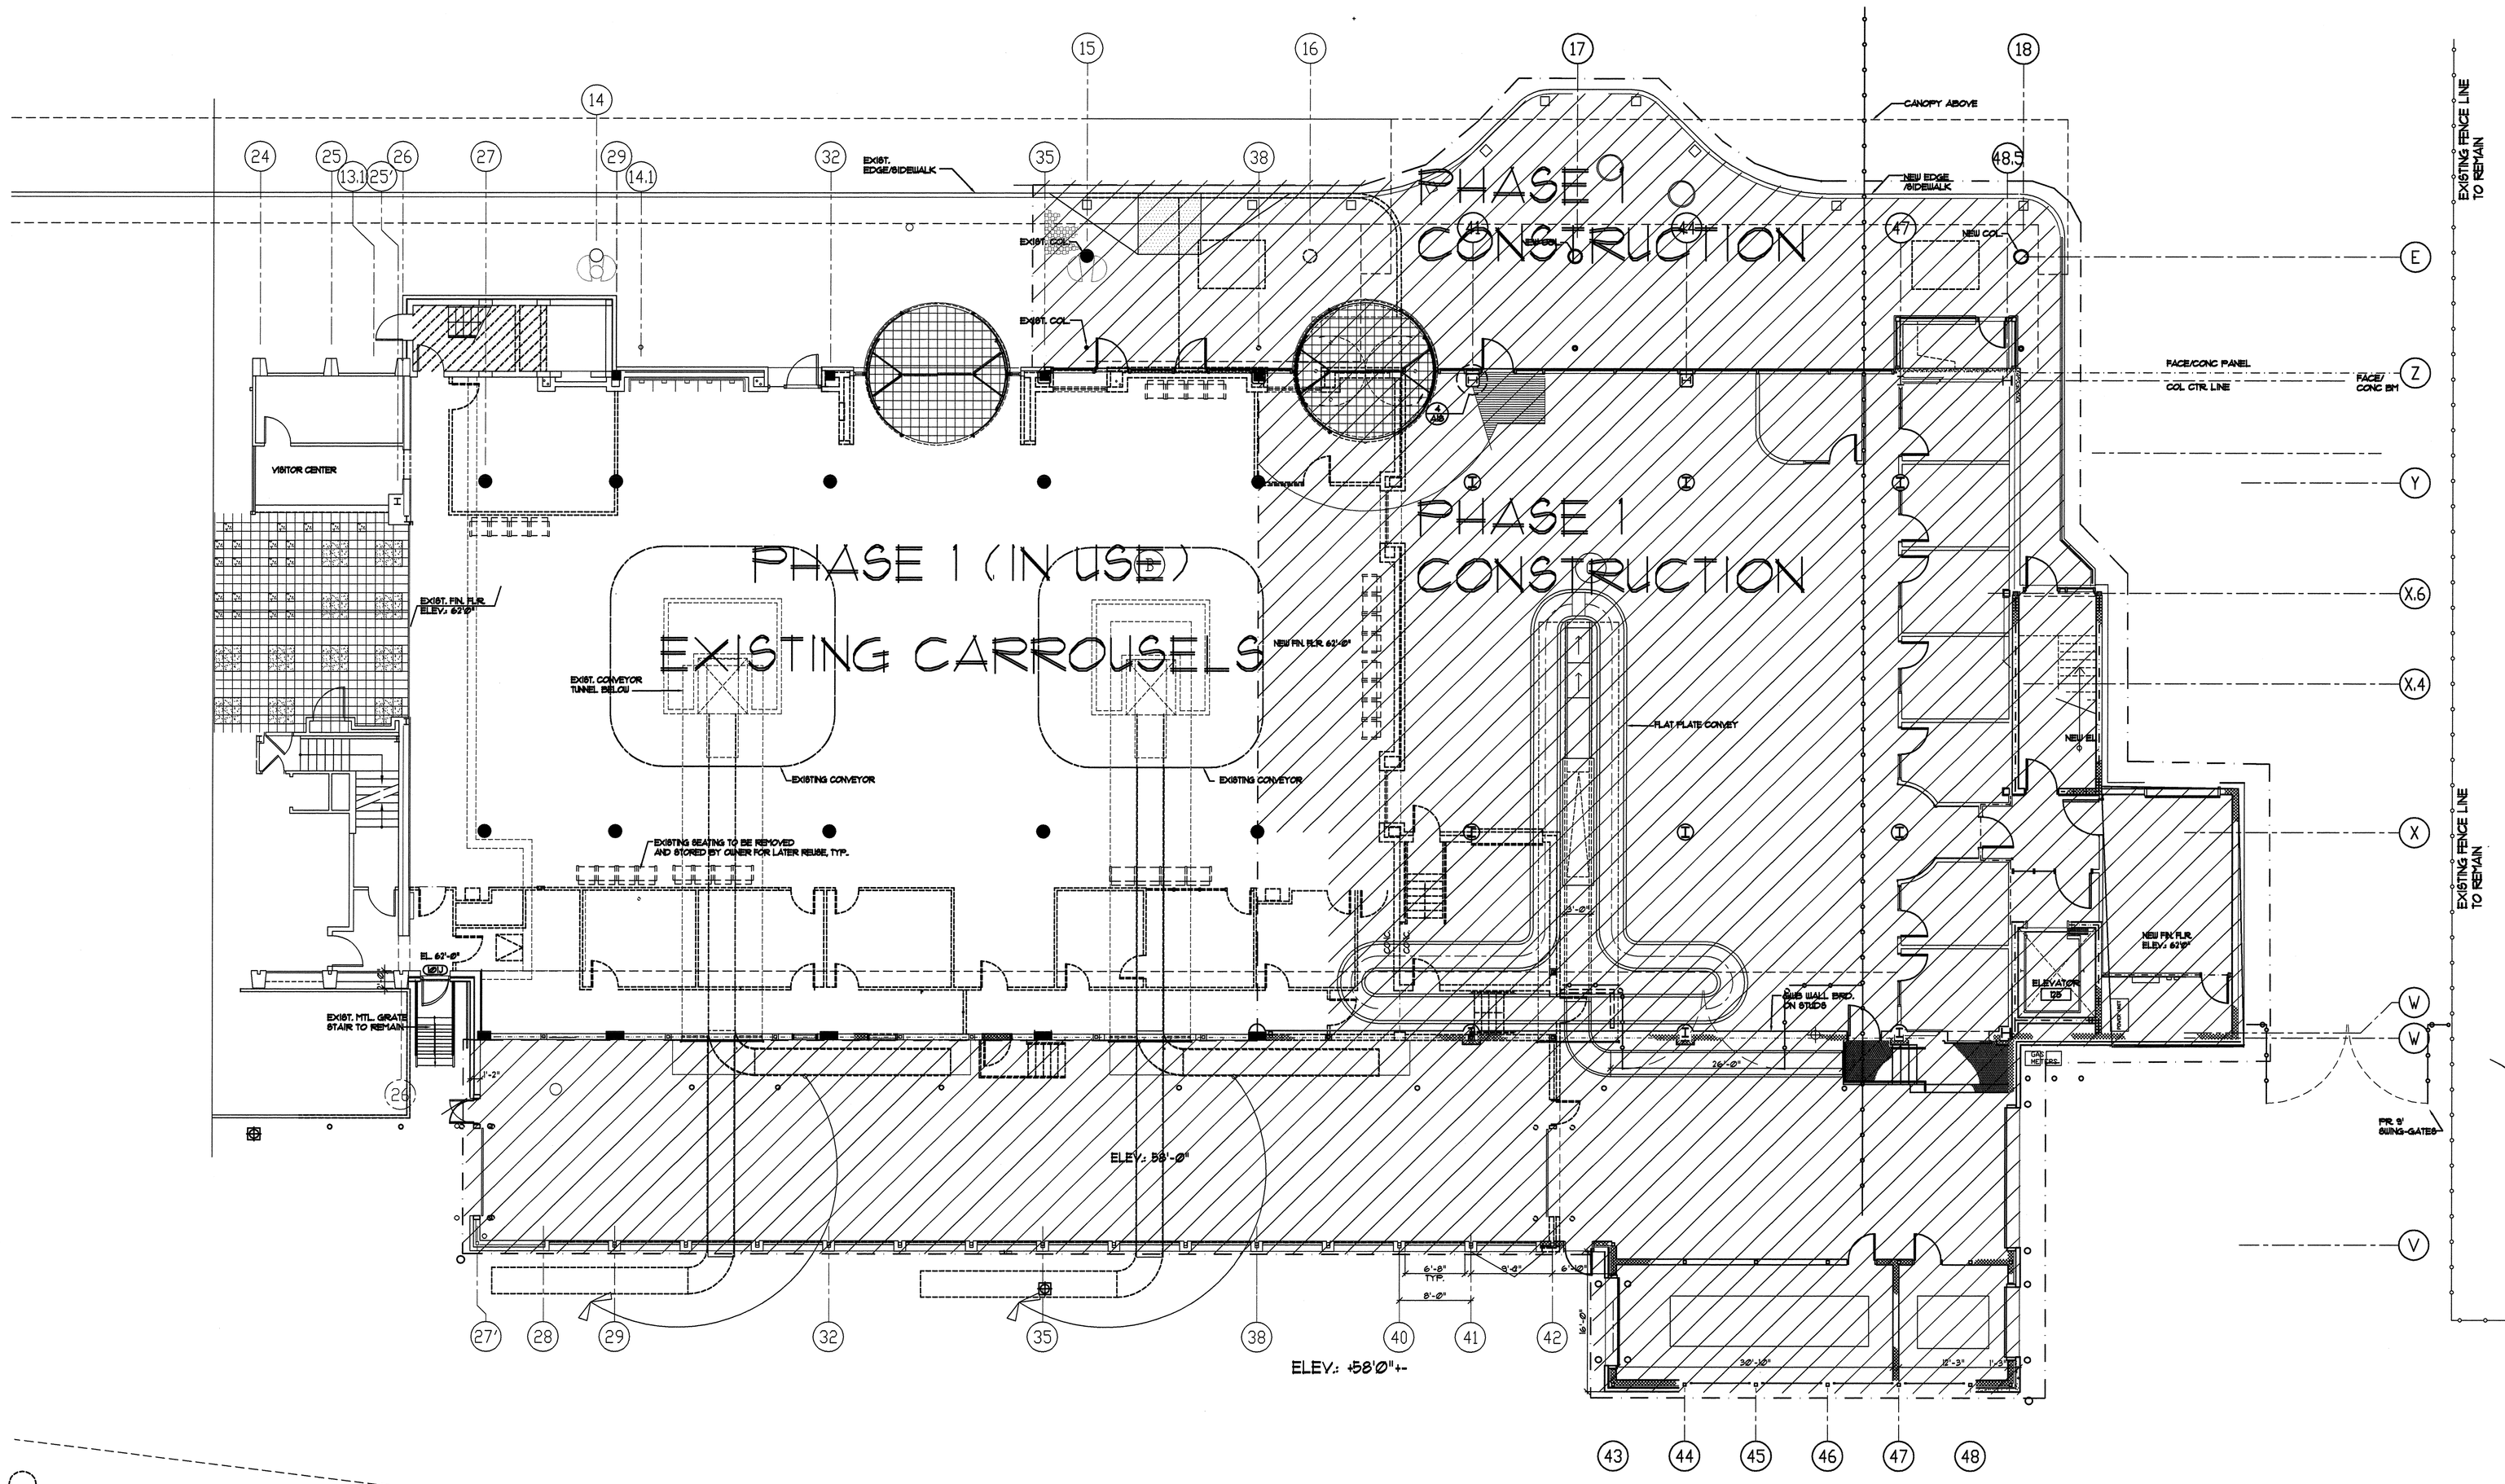

REVISION	DATE
1	4/22/04
2	5/22/04
3	9/8/04
ADDENDUM No. 1	FEB 24 2004
BID SUBMITTAL	
DESCRIPTION	DRAWN / CHECKED / APPR'D

CONFORMED DRAWINGS ISSUED FOR CONSTRUCTION

JFF

JFF/CH

ADDITIONS AND ALTERATIONS:
EASTERLY EXPANSION OF BAGGAGE CLAIM FACILITY
PORTLAND INTERNATIONAL JETPORT, PORTLAND, MAINE

FIRST FLOOR PLAN - PHASE 1

SCALE : 1/8"=1'-0"
DATE : FEB 2004
DESIGNED:
DRAWN :
CHECKED:
APPROVED:

PDA Architects

Phillip J. Doughty Assoc. • Architects
362 U.S. Route One, Falmouth, Maine 04105 • 207. Tel. 5346

PROJ. 000-000 | SHT | OF

SHEET NO.

PH1

THIS DRAWING IS AN INSTRUMENT OF SERVICE AND SHALL REMAIN THE PROPERTY OF PHILLIP J. DOUGHTY ASSOC. ARCHITECTS. IT SHALL NOT BE REPRODUCED, COPIED, LENT OR DISPOSED OF DIRECTELY OR INDIRECTLY NOR USED FOR ANY PURPOSE OTHER THAN FOR WHICH IT IS SPECIFICALLY FURNISHED AND MUST BE RETURNED TO PHILLIP J. DOUGHTY ASSOC. ARCHITECTS ON COMPLETION OF WORK, IF REQUESTED.

XREF IN PICK POINT