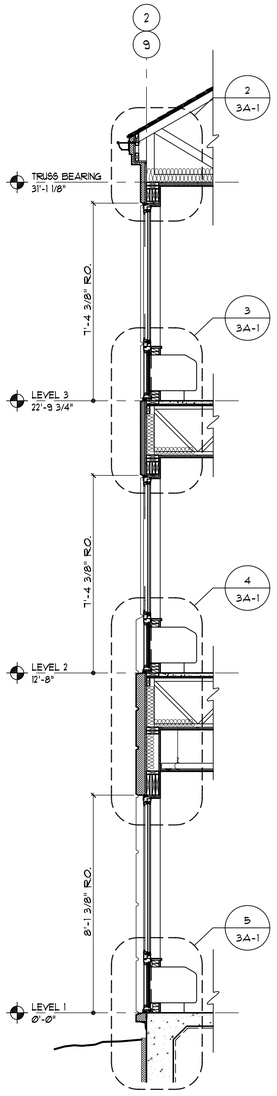

1 WALL SECTION
SCALE: 3/8"=1'-0"

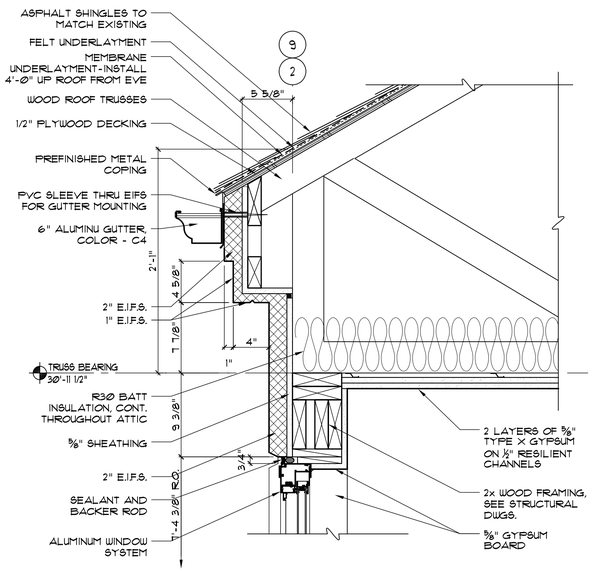

2 SECTION DETAIL
SCALE: 1 1/2"=1'-0"

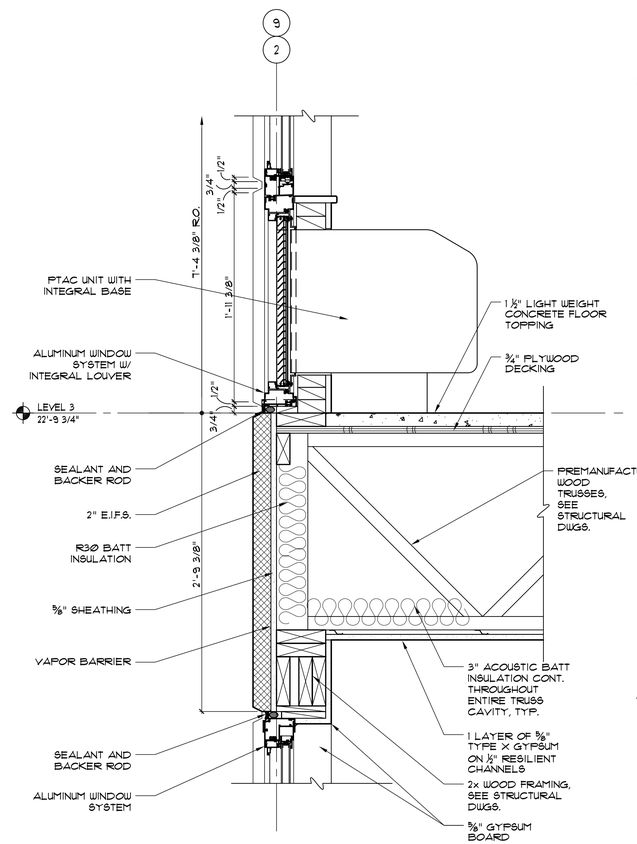

3 SECTION DETAIL
SCALE: 1 1/2"=1'-0"

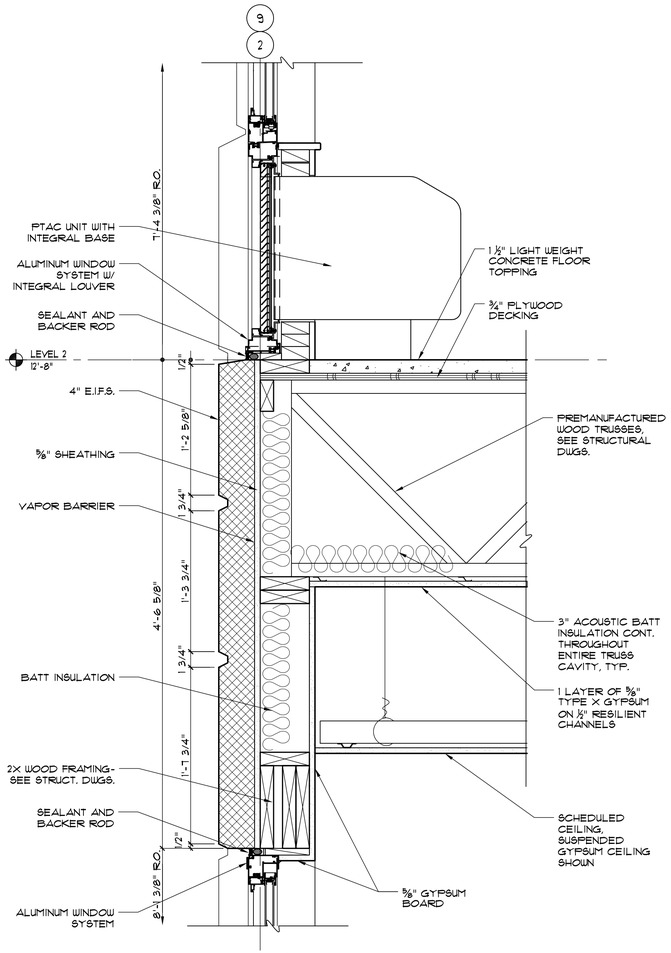

4 SECTION DETAIL
SCALE: 1 1/2"=1'-0"

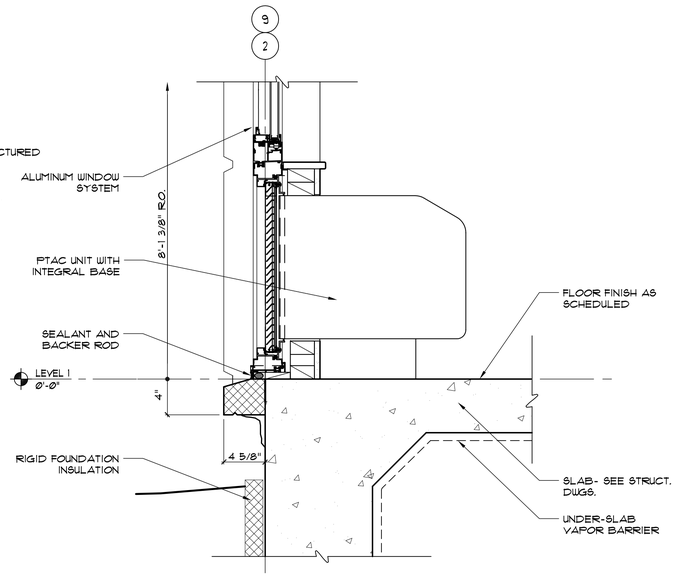

5 SECTION DETAIL
SCALE: 1 1/2"=1'-0"

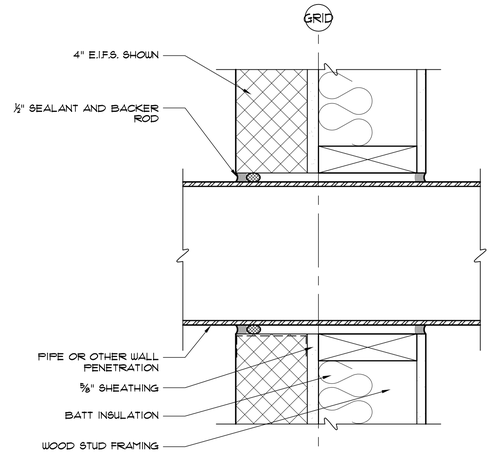

8 TYPICAL EXTERIOR PENETRATION DETAIL
SCALE 3"=1'-0"

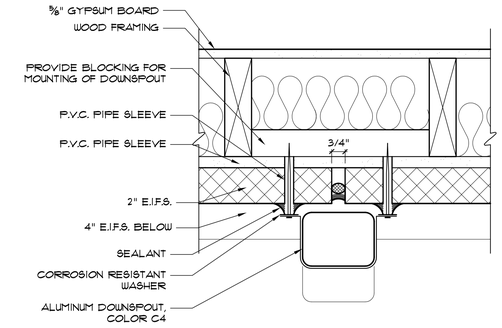

7 DOWNSPOUT DETAIL
SCALE: 3"=1'-0"

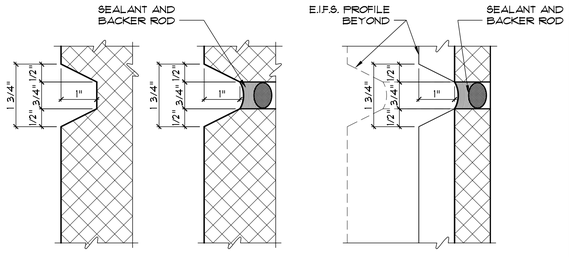

6 TYPICAL E.I.F.S. REAVEALS AND CONTROL JOINTS
SCALE: 6"=1'-0"

© 2011 hc architecture, inc.

PROJECT

PORTLAND HILTON GARDEN INN ADDITION

LOCATION

PORTLAND
145 JETPORT BLVD
PORTLAND, MAINE 04102

ARCHITECT

hc
hogan campis architecture
1425 DUTCH VALLEY PL STUDIO B ATLANTA GA 30324
404 685 8868 V 404 685 8878 F WWW.HCARCH.NET

LICENSED ARCHITECT
THOMAS J. HOGAN JR.
#AR3864
STATE OF MAINE

STAMP

ISSUED FOR:	DATE:
REVIEW	
PRICING	JULY 20, 2012
PERMITTING	JAN. 30, 2013
CONSTRUCTION	

REVISIONS

THIS DRAWING IS THE PROPERTY OF HC ARCHITECTURE, INC. AND IS NOT TO BE REPRODUCED OR COPIED IN WHOLE OR IN PART. IT IS ONLY TO BE USED FOR THE PROJECT SPECIFICALLY IDENTIFIED HEREIN AND IS NOT TO BE USED ON ANY OTHER PROJECT. IT IS TO BE RETURNED UPON REQUEST. SCALES AS STATED HEREIN ARE VALID ON THE ORIGINAL DRAWING. THE DIMENSIONS OF WHICH ARE 30x42 INCHES.

JOB NO.
0479.000

DRAWING TITLE
WALL SECTIONS AND DETAILS

SHEET NO.
3A-1