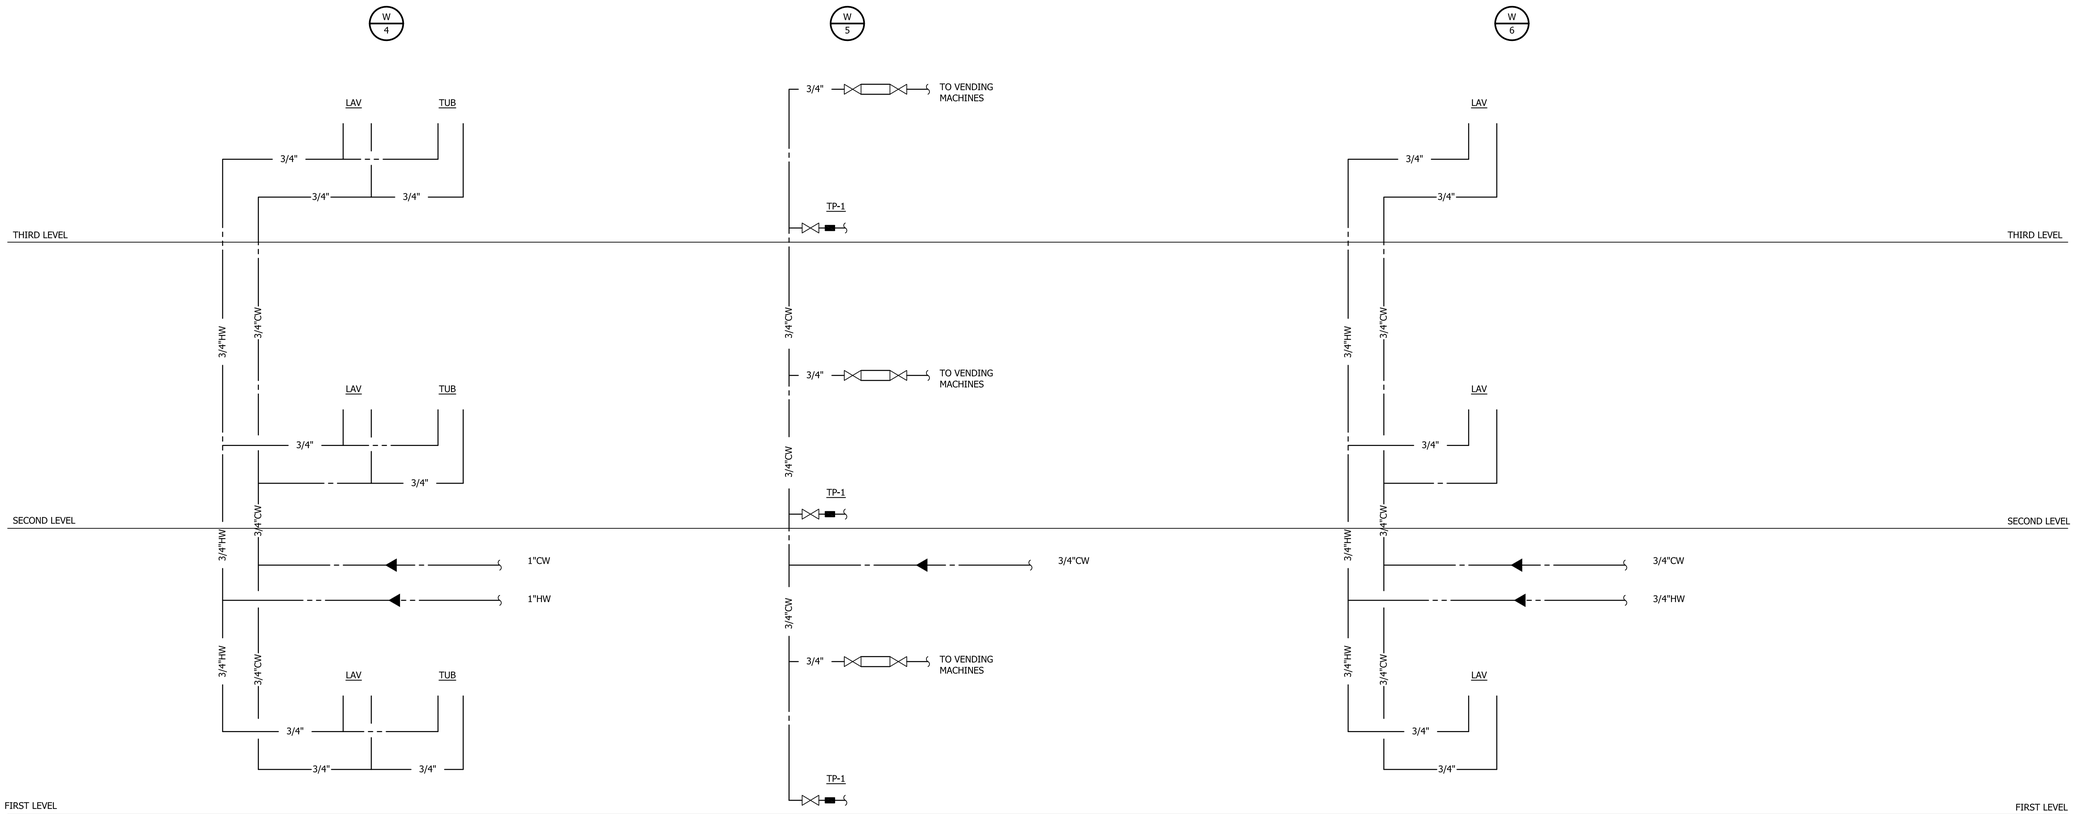

1 P5.04 WATER RISER DIAGRAMS - PLUMBING
NONE

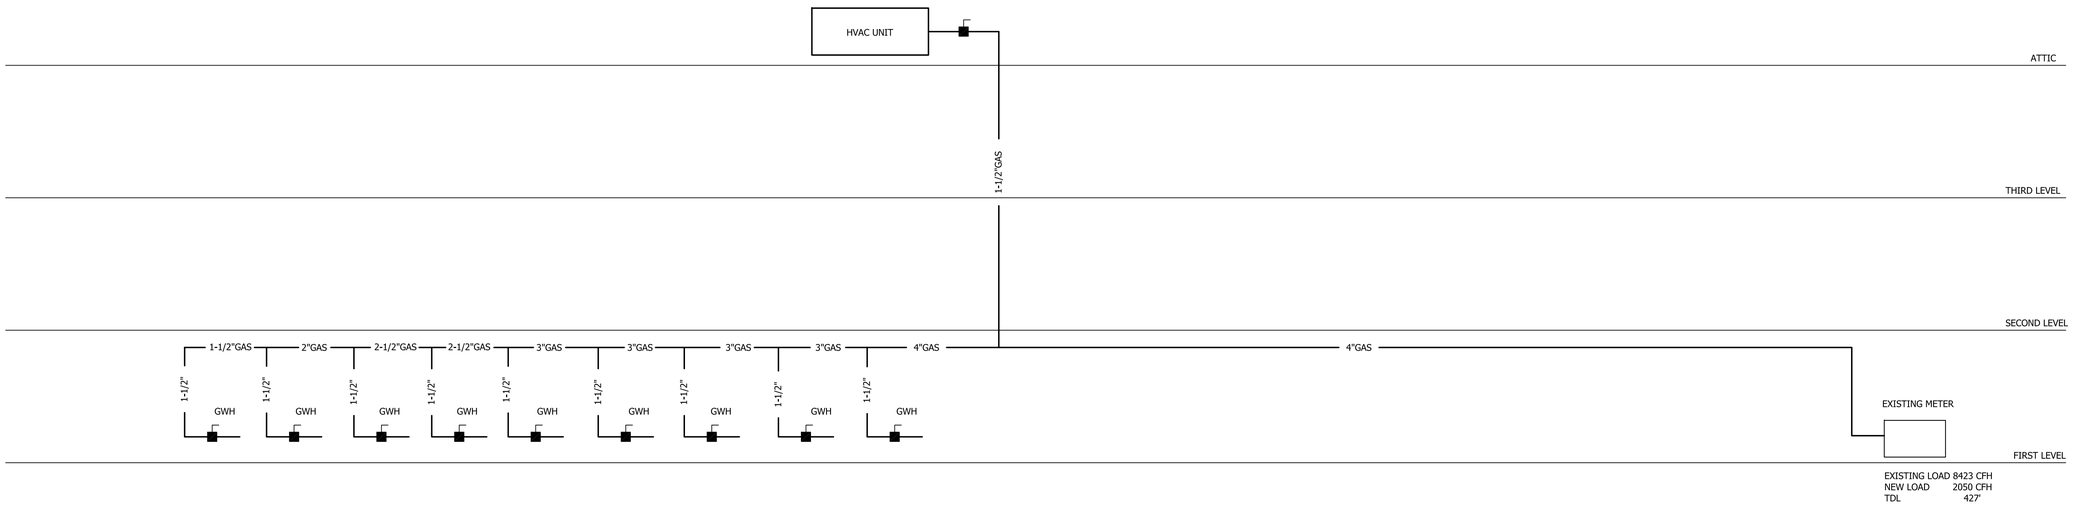

2 P5.04 GAS RISER DIAGRAMS - PLUMBING
NONE

1/29/2013 2:25:10 PM

PROJECT

PORTLAND HILTON GARDEN INN ADDITION

LOCATION

PORTLAND
145 JETPORT BLVD
PORTLAND, MAINE 04102

ARCHITECT

hogan campis architecture
1425 DUTCH VALLEY PL STUDIO B ATLANTA GA 30324
404 685 8868 V 404 685 8878 F WWW.HCARCH.NET

STAMP

STATE OF MAINE
No.9510
REGISTERED PROFESSIONAL ENGINEER

ISSUED FOR: DATE:

REVIEW
PRICING JULY 20,2012
PERMITTING JAN. 30,2013
CONSTRUCTION

REVISIONS

THIS DRAWING IS THE PROPERTY OF THE SAFAIE LANDRY PARTNERSHIP, INC. AND SHALL NOT BE REPRODUCED IN WHOLE OR IN PART WITHOUT WRITTEN PERMISSION. IT SHALL BE LIMITED FOR USE BY THE PROJECT AND SITE SPECIFICALLY IDENTIFIED HEREIN.

JOB NO.
0479.000

DRAWING TITLE
WATER&GAS RISER DIAGRAMS - PLUMBING

SHEET NO.
P5.04

SL PROJECT# 120503

THE SAFAIE LANDRY PARTNERSHIP, INC.
8320 Ward Blvd Suite 1 Northgate, Wichita, KS 67260