STEEL DETAIL

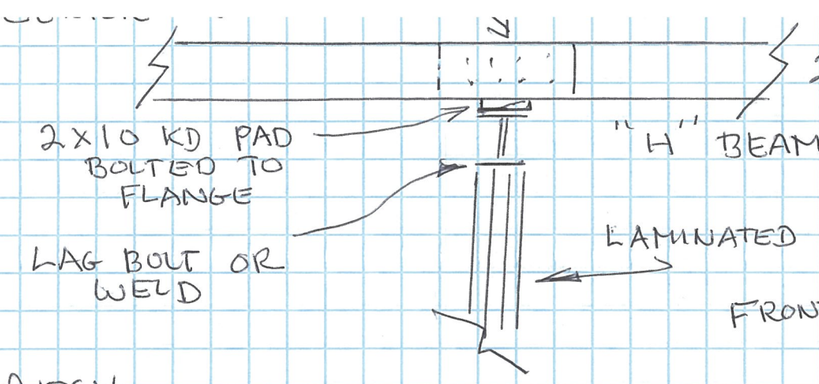

FRONT ROOF PITCH

BACK ROOF PITCH

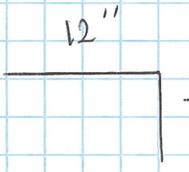

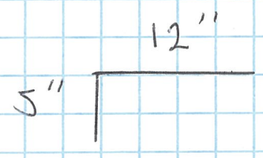

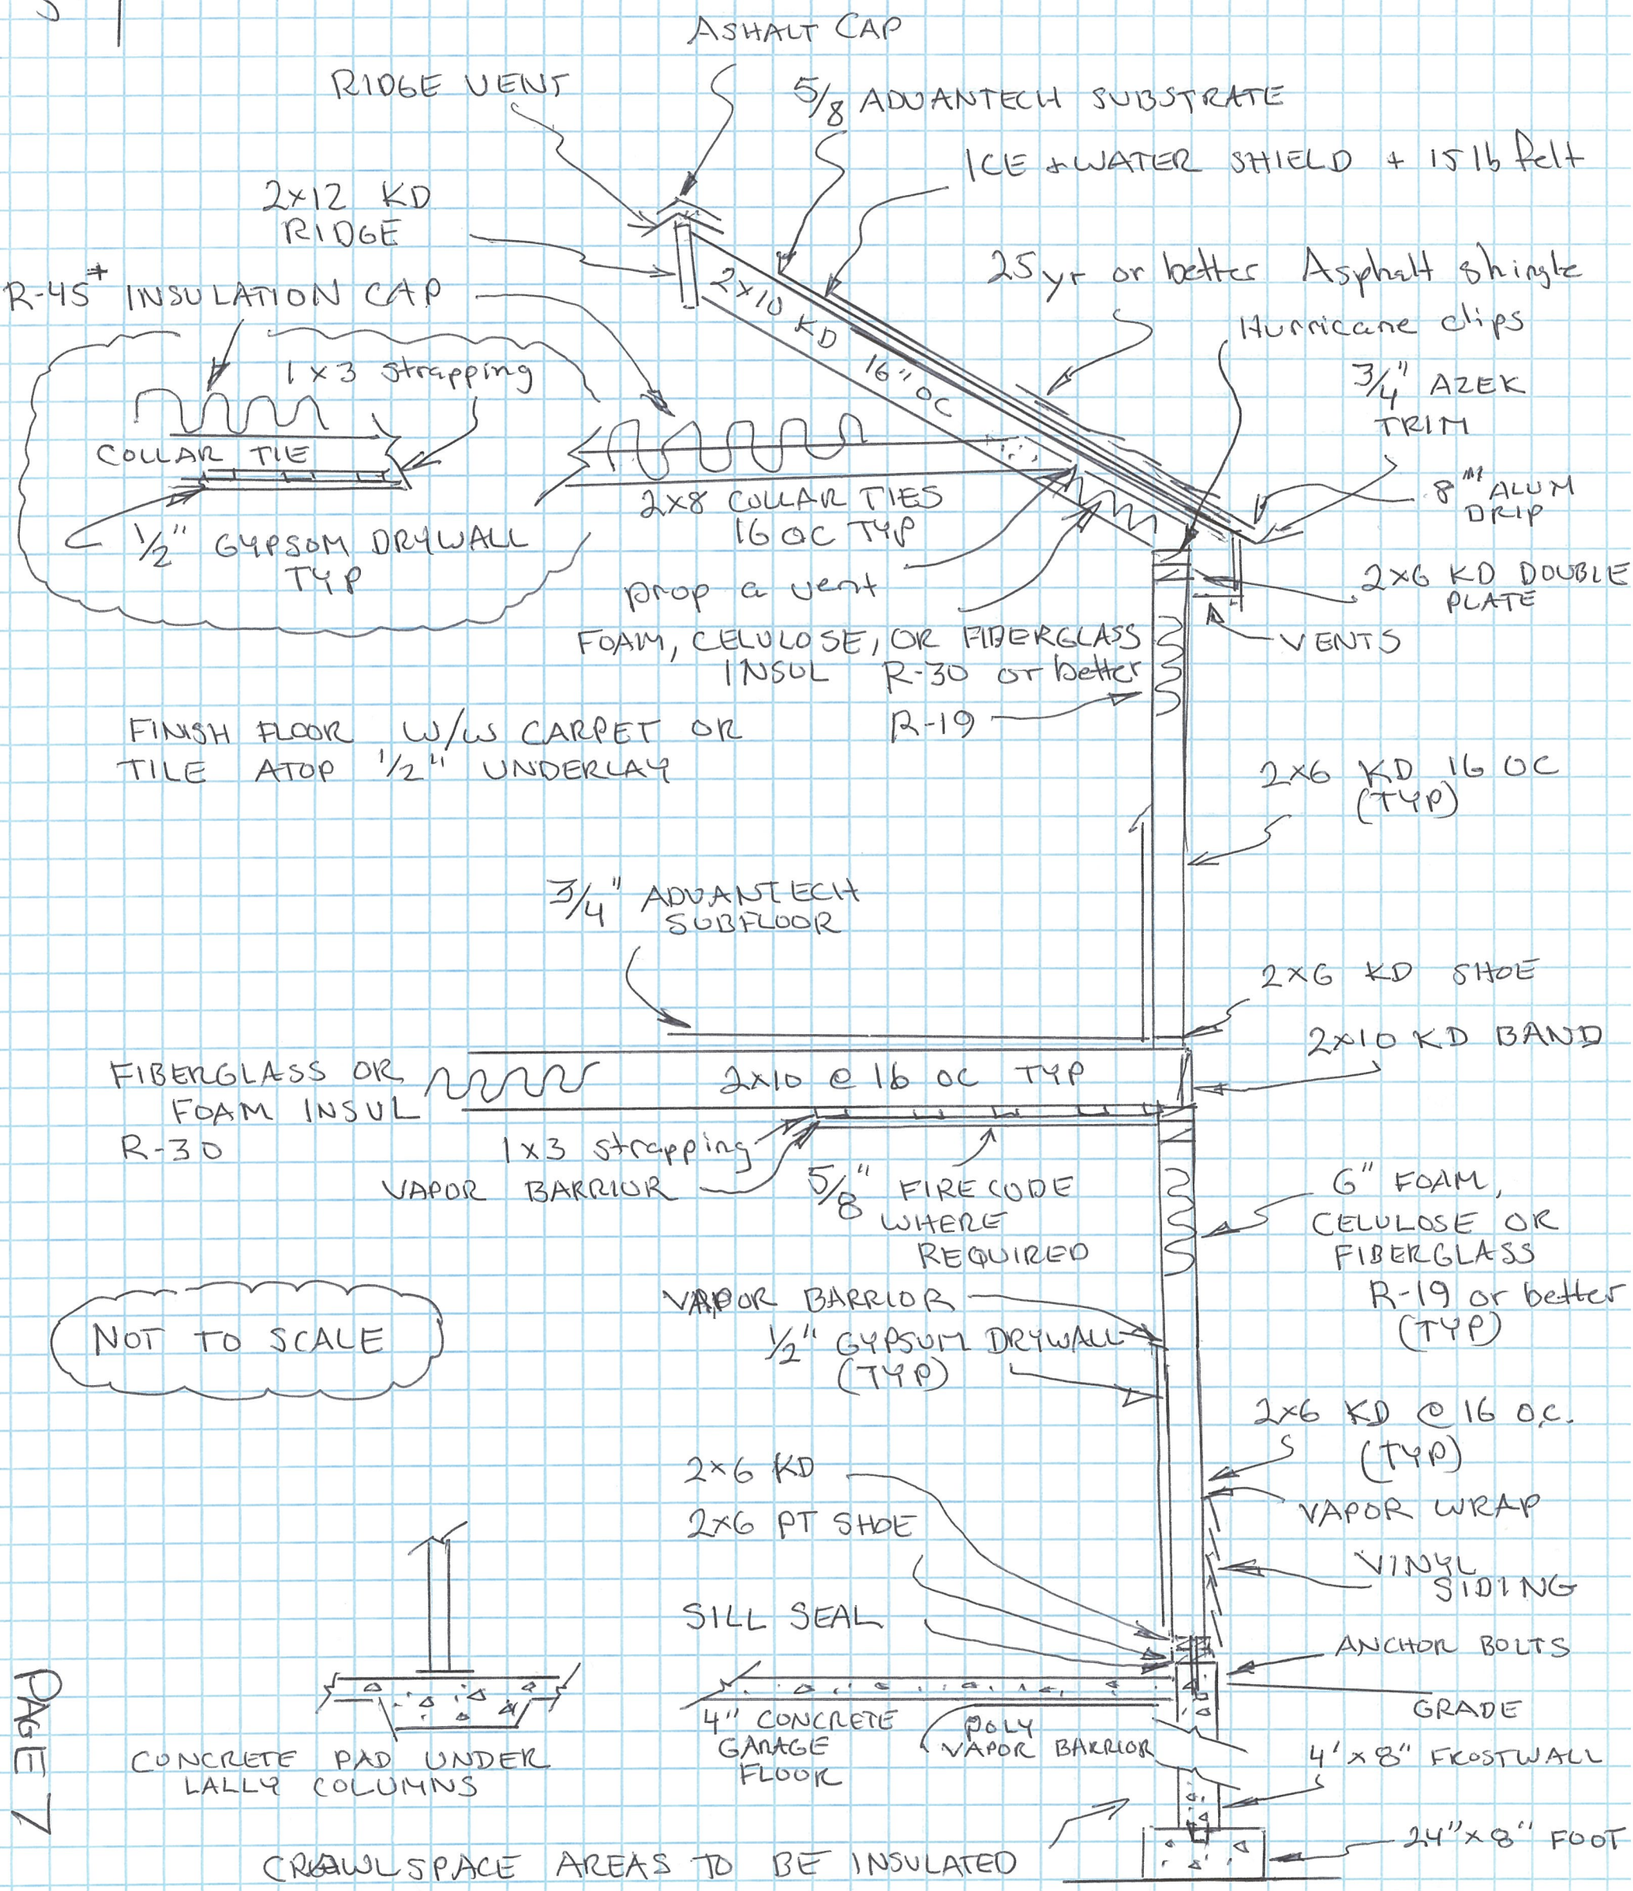

NOT TO SCALE

FRAMING DETAIL