WATERSHED LEGEND

	WATERSHED BOUNDARY
A — B	WATERSHED FLOW PATH
S102	SUBCATCHMENT
3R	REACH
SF	SHEET FLOW
SCF	SHALLOW CONCENTRATED FLOW
CF	CHANNEL FLOW
CC	CIRCULAR CHANNEL
POI	POINT OF INTEREST
2P	POND

SOILS LEGEND

WRB	-	WOODBRIDGE	HSG	C
Sn	-	SCANTIC	HSG	D
HrB	-	HOLLIS	HSG	C/D

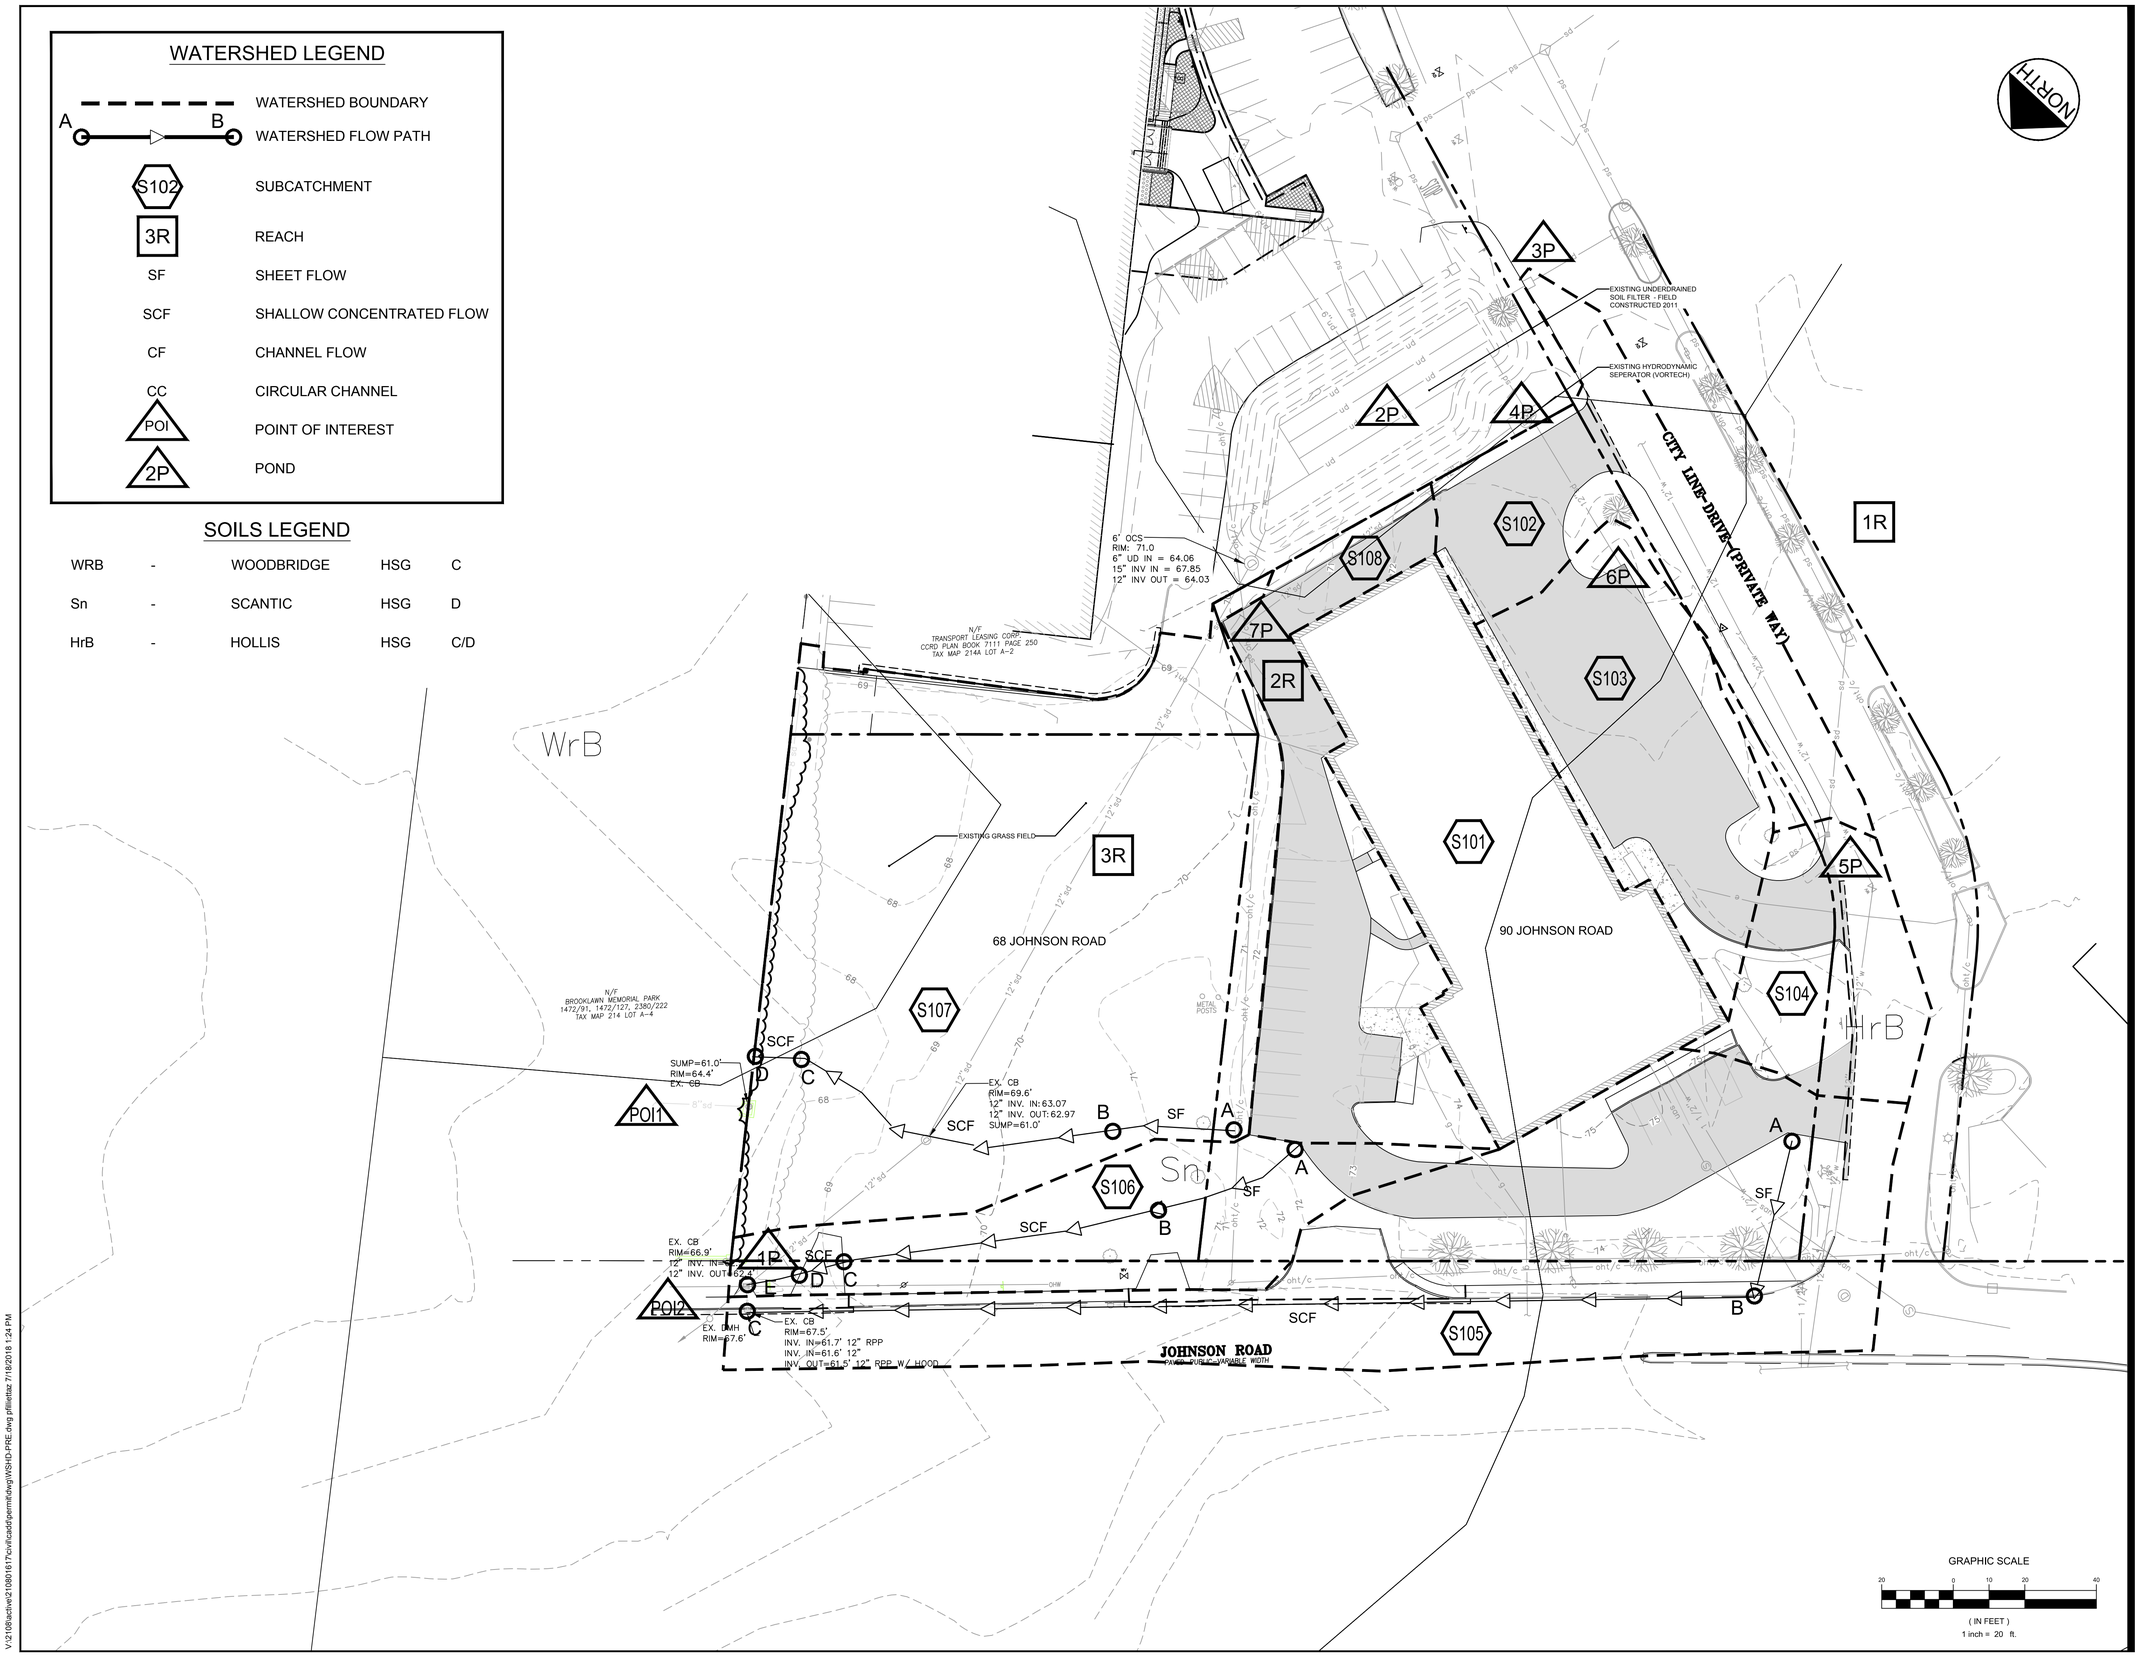

Stantec
482 Payne Road Scarborough Court
Scarborough, Maine 04074-8929
Tel. 207.883.3355
www.stantec.com

Copyright Reserved

The Contractor shall verify and be responsible for all dimensions. DO NOT scale the drawing - any errors or omissions shall be reported to Stantec without delay.
The Copyrights to all designs and drawings are the property of Stantec. Reproduction or use for any purpose other than that authorized by Stantec is forbidden.

Revision	By	Appd.	YY.MM.DD
2 SUBMITTED TO CITY FOR LEVEL III SITE PLAN REVIEW	PBF	SRB	18.07.09
1 SUBMITTED FOR OWNER REVIEW	PBF	SRB	18.03.22

File Name:	DWN.	CHKD.	DSGN.	DATE
	PBF	SRB	SRB	18.03.22

Permit-Seal

STATE OF MAINE
STEPHEN R. BUSHEY
07-09-18
LICENSED PROFESSIONAL ENGINEER

Client/Project
TRANSPORT LEASING CORP.
ANDOVER, MA

JOHNSON ROAD PROPERTY
90 JOHNSON ROAD, PORTLAND, MAINE

Title
PREDEVELOPMENT WATERSHED PLAN

Project No. 210801617
Scale N.T.S.

Sheet
C-11.0

V:\210801617\civil\cad\permit\dwg\WSHD-PRE.dwg pfillmettaz 7/18/2018 1:24 PM