WATERSHED LEGEND

- WATERSHED BOUNDARY
- A — B: WATERSHED FLOW PATH
- S206B: SUBCATCHMENT
- 3R: REACH
- SF: SHEET FLOW
- SCF: SHALLOW CONCENTRATED FLOW
- CF: CHANNEL FLOW
- CC: CIRCULAR CHANNEL
- POI: POINT OF INTEREST
- 2P: POND

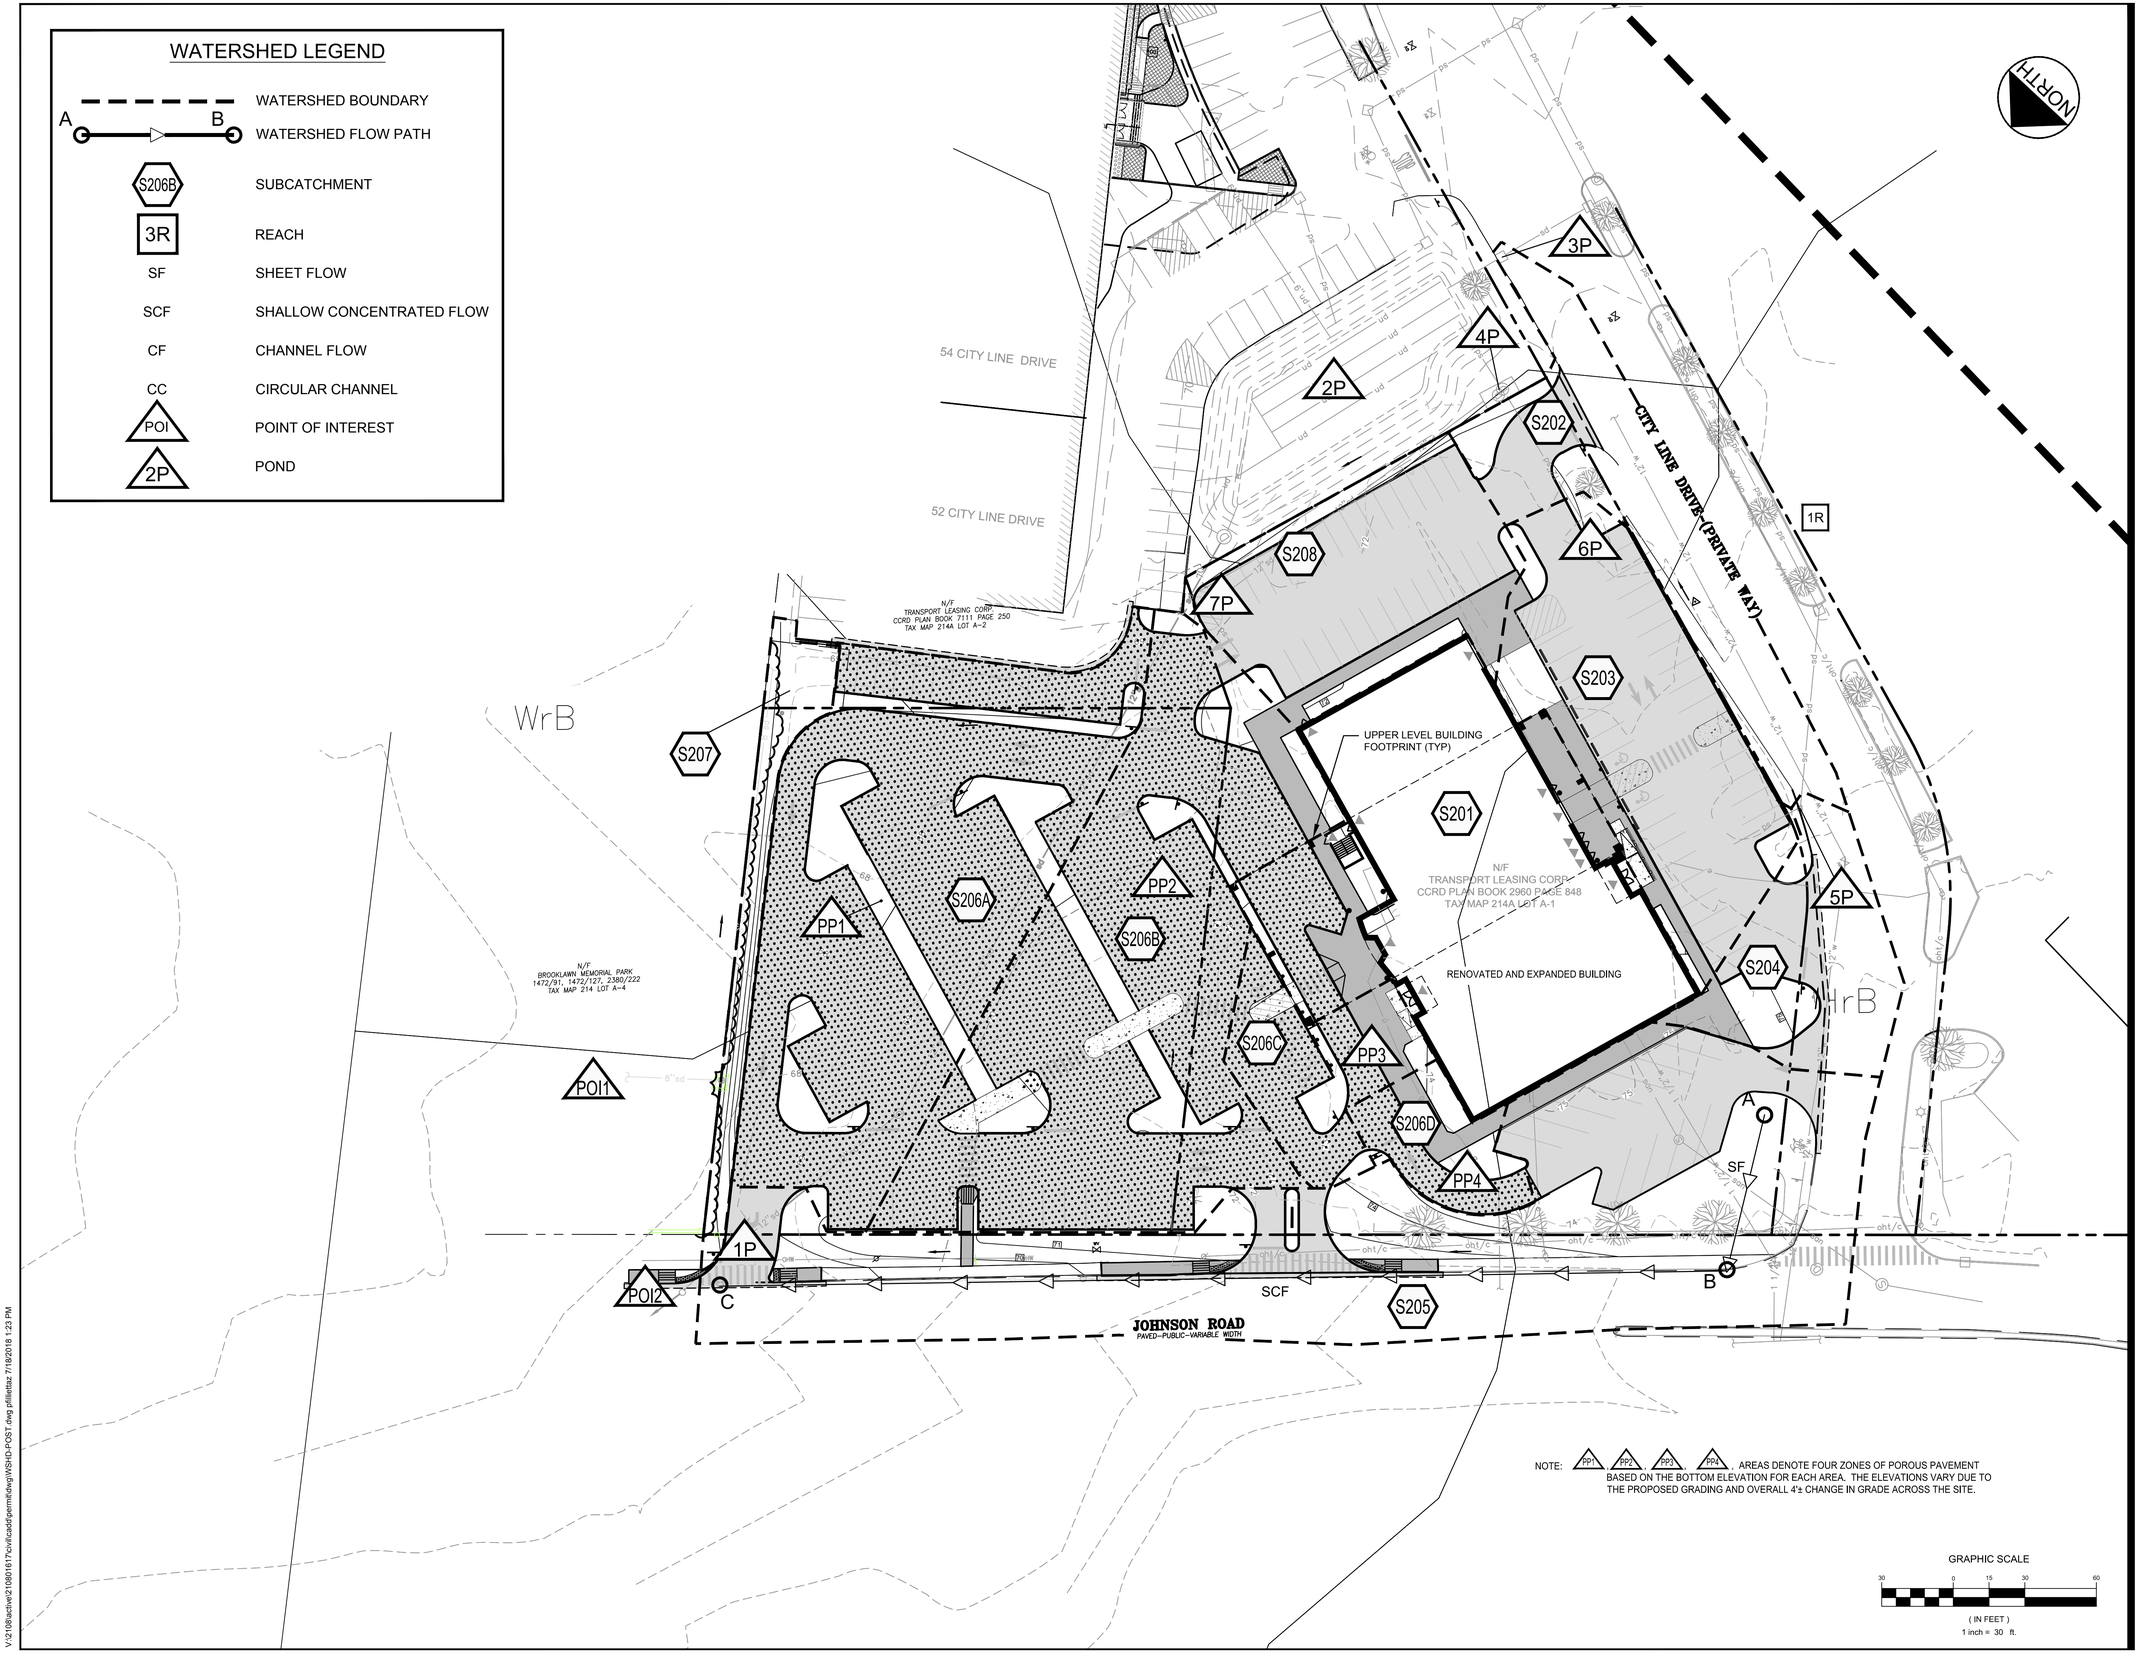

NOTE: PP1 PP2 PP3 PP4 AREAS DENOTE FOUR ZONES OF POROUS PAVEMENT BASED ON THE BOTTOM ELEVATION FOR EACH AREA. THE ELEVATIONS VARY DUE TO THE PROPOSED GRADING AND OVERALL 4'± CHANGE IN GRADE ACROSS THE SITE.

GRAPHIC SCALE

30 0 15 30 60

(IN FEET)

1 inch = 30 ft.

Stantec

Stantec
482 Payne Road Scarborough Court
Scarborough, Maine 04074-8929
Tel, 207.883.3355
www.stantec.com

Copyright Reserved

The Contractor shall verify and be responsible for all dimensions. DO NOT scale the drawing - any errors or omissions shall be reported to Stantec without delay.
The Copyrights to all designs and drawings are the property of Stantec. Reproduction or use for any purpose other than that authorized by Stantec is forbidden.

No.	Revision	By	Appd.	YY.MM.DD
2	SUBMITTED TO CITY FOR LEVEL III SITE PLAN REVIEW	PBF	SRB	18.07.09
1	SUBMITTED FOR OWNER REVIEW	PBF	SRB	18.03.22

File Name: | PBF DWN. | SRB CHKD. | SRB DSGN. | 18.05.22 DATE

Permit-Seal

STATE OF MAINE
STEPHEN R. BUSBY
07-09-18
LICENSED PROFESSIONAL ENGINEER

Client/Project

TRANSPORT LEASING CORP.
ANDOVER, MA

JOHNSON ROAD
PROPERTY

90 JOHNSON ROAD, PORTLAND, MAINE

Title

POST DEVELOPMENT WATERSHED PLAN

Project No. 210801617

Scale 1" = 30'

Sheet C-12.0

V:\2108\active\210801617\civil\cad\permit\dwg\WSHD-POST.dwg, pfillettaz, 7/18/2018 1:23 PM