NOTES:

ALL MATERIALS SHALL CONFORM TO MDOT SPECIFICATIONS, LATEST REVISION. COMPACTION OF ALL MATERIALS TO BE IN ACCORDANCE WITH THE SPECIFICATIONS AND THE GEOTECHNICAL REPORT. POROUS ASPHALT MIX DESIGN TO BE PROVIDED TO CONTRACTOR AT TIME OF BIDDING.

POROUS PAVEMENT SECTION	AREA 1	AREA 2	AREA 3	AREA 4
A-TOP OF FILTER COURSE ELEV.	67.82	69.35	70.37	71.28
B - UD INV. ELEV.	66.65	68.18	69.20	70.11
C - OVERFLOW PIPE INV. ELEV.	68.32	69.85	70.87	71.78

C POROUS PAVEMENT SECTION
N.T.S.

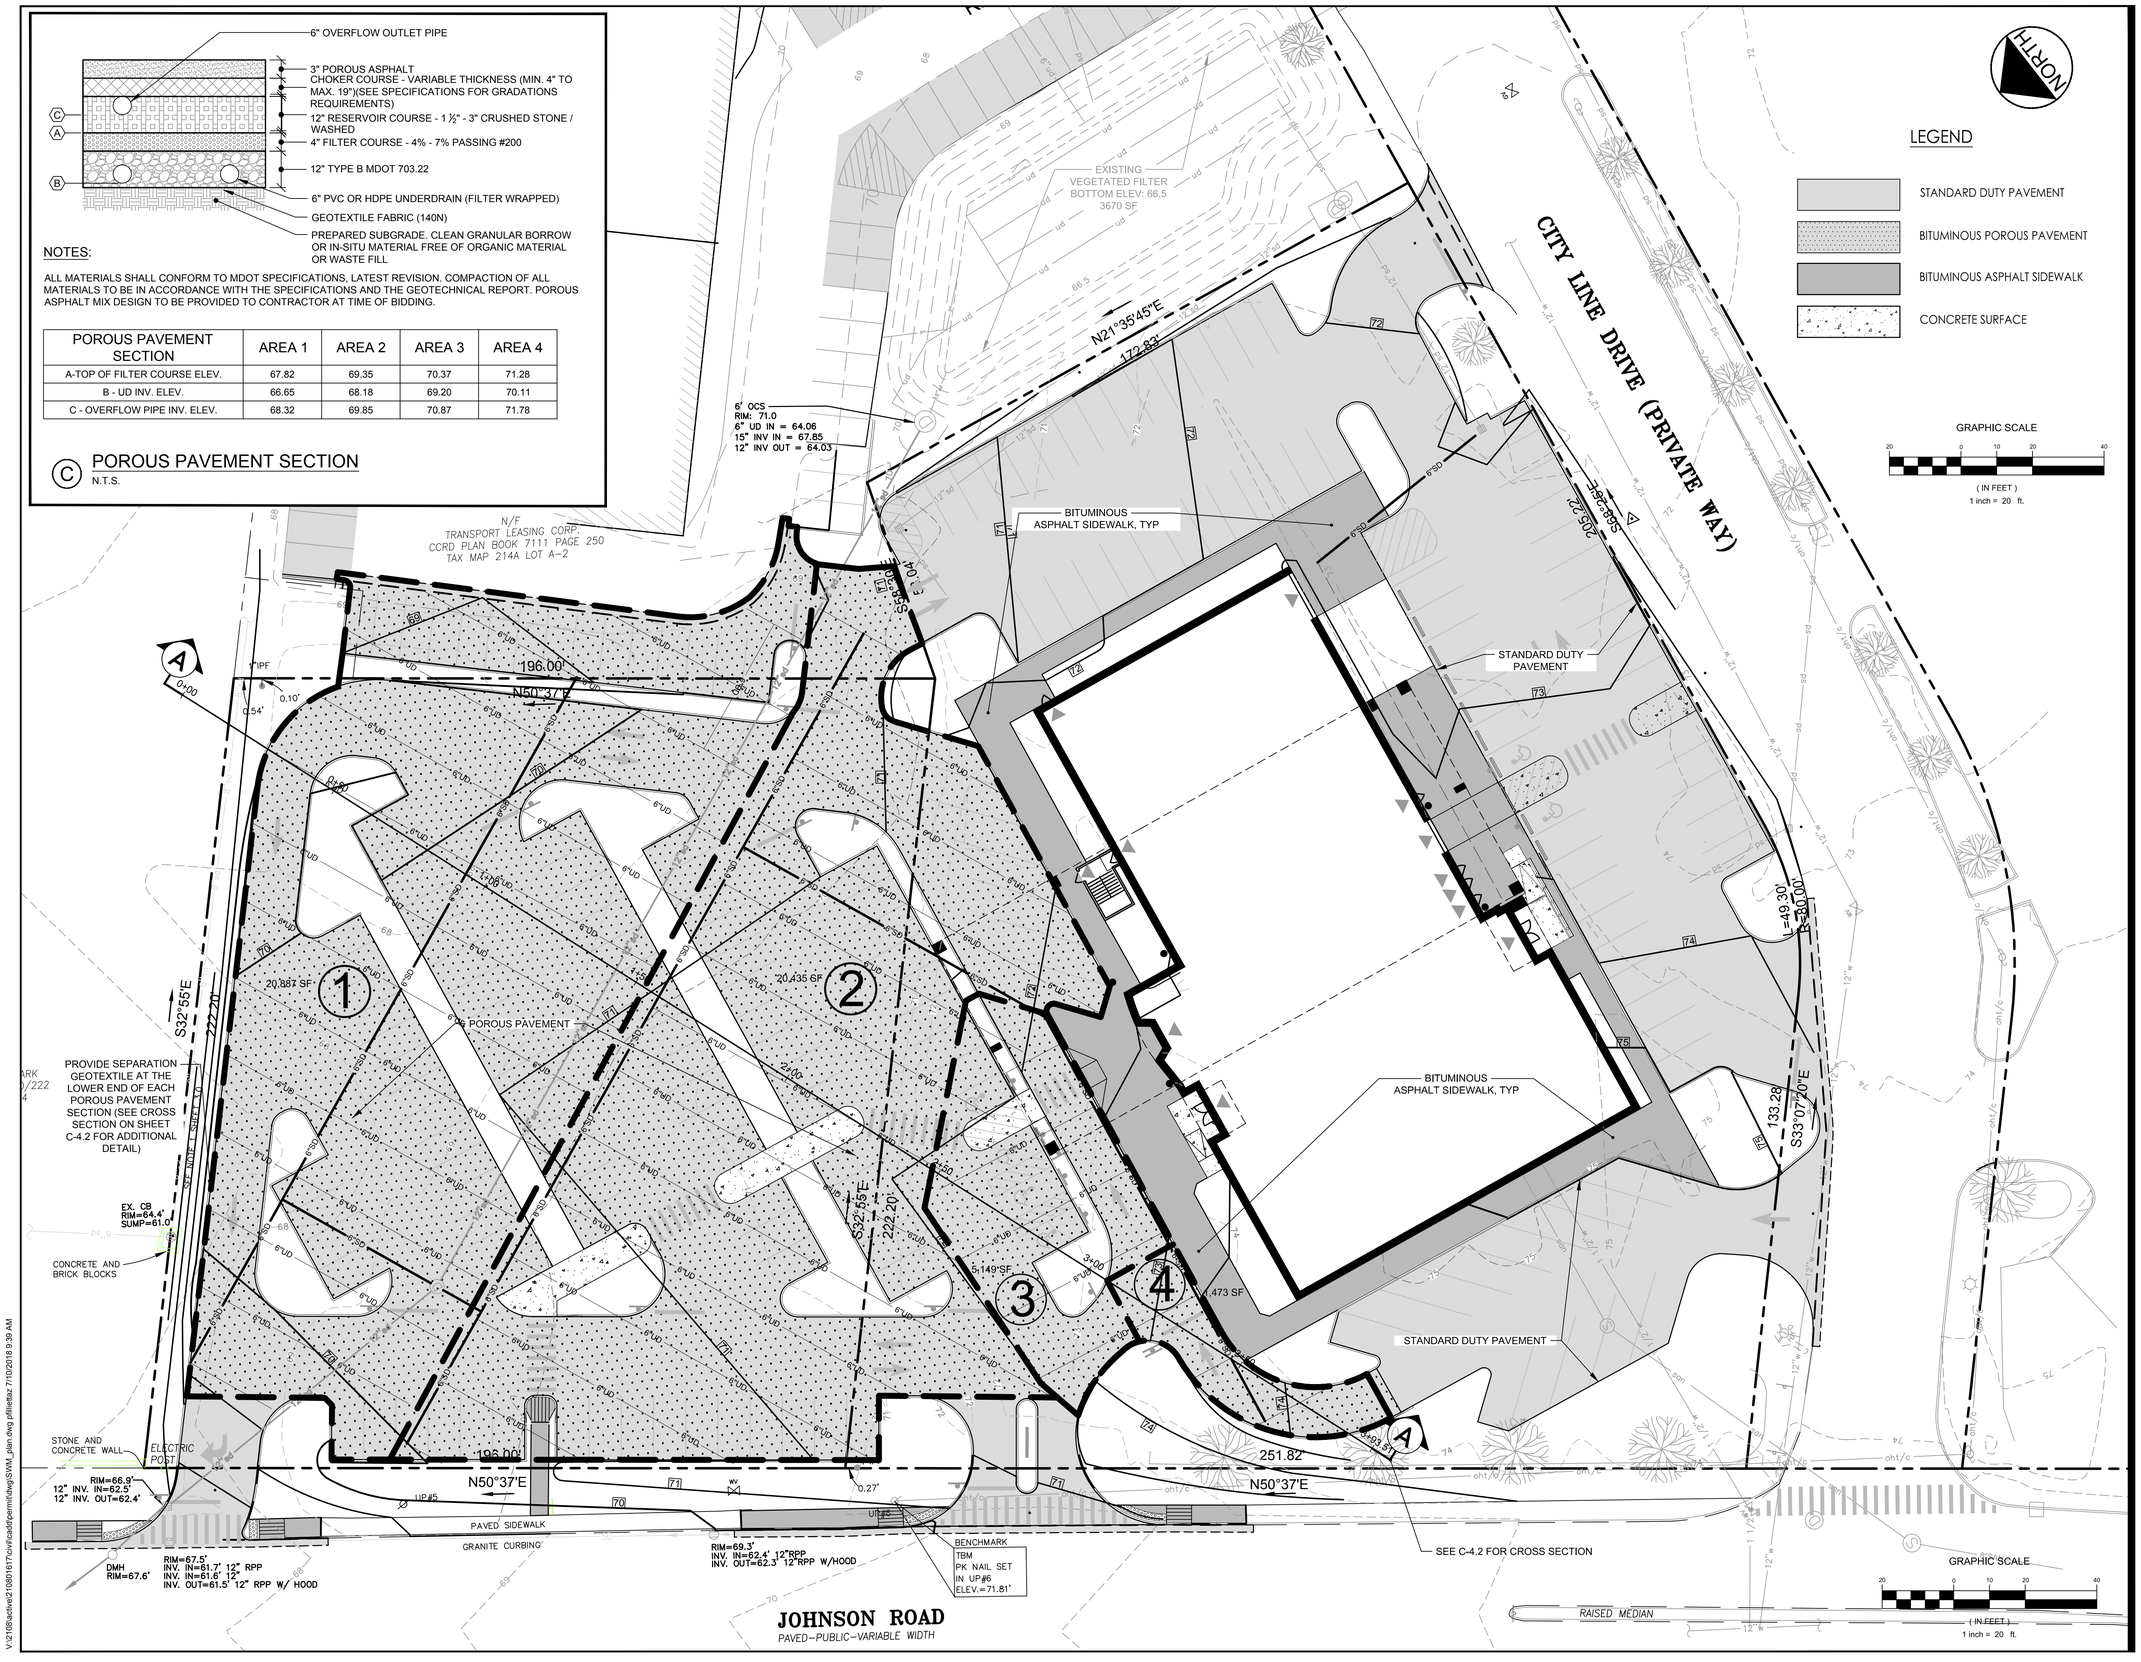

V:\210801617\civil\cad\permit\dwg\SWM_plan.dwg pfillettaz 7/10/2018 9:39 AM

Stantec

Stantec
482 Payne Road Scarborough Court
Scarborough, Maine 04074-8929
Tel. 207.883.3355
www.stantec.com

Copyright Reserved

The Contractor shall verify and be responsible for all dimensions. DO NOT scale the drawing - any errors or omissions shall be reported to Stantec without delay.
The Copyrights to all designs and drawings are the property of Stantec. Reproduction or use for any purpose other than that authorized by Stantec is forbidden.

Revision	By	Appd.	YY.MM.DD
2 SUBMITTED TO CITY FOR LEVEL III SITE PLAN REVIEW	PBF	SRB	18.07.09
1 SUBMITTED FOR OWNER REVIEW	PBF	SRB	18.03.22

File Name:	PBF	SRB	SRB	18.05.22
	DWN.	CHKD.	DSGN.	DATE

Permit-Seal

STATE OF MAINE
STEPHEN R. BOSHER
07-09-18
LICENSED
PROFESSIONAL ENGINEER

Client/Project

TRANSPORT LEASING CORP.
ANDOVER, MA

JOHNSON ROAD
PROPERTY
90 JOHNSON ROAD, PORTLAND, MAINE

Title

STORMWATER MANAGEMENT PLAN
SHEET 1 OF 2

Project No. 210801617

Scale N.T.S.

Sheet

C-4.1