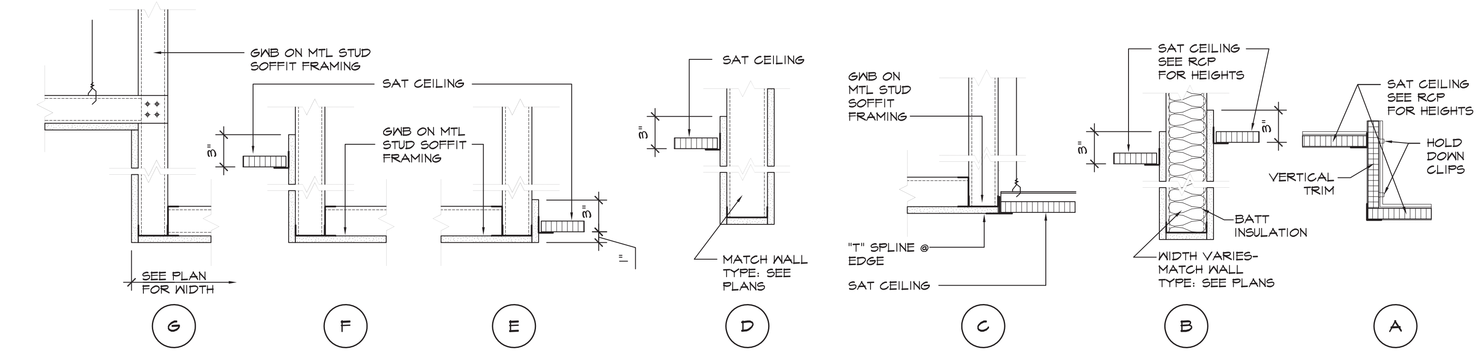

TYPICAL CEILING DETAILS
1/8"=1'-0"

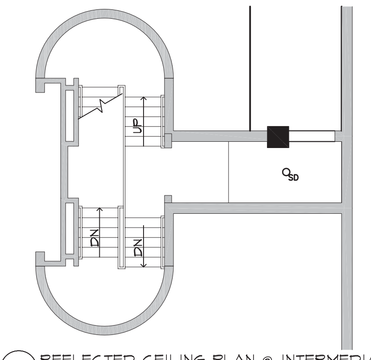

2 REFLECTED CEILING PLAN @ INTERMEDIATE LANDING
1/8"=1'-0"

GENERAL CEILING NOTES:

1. THIS CEILING PLAN IS DIAGRAMATIC IN NATURE AND DOES NOT SHOW EVERY FIXTURE. PLEASE REFER TO ELECTRICAL AND MECHANICAL DOCUMENTS FOR FIXTURE TYPES AND LOCATIONS. ALL WALL PENETRATIONS AND DEVICES SHALL BE COORDINATED PRIOR TO INSTALLATION.

2. SEE MECH. DWGS. FOR RETURNS AND DIFUSER LOCATIONS AND SIZES, SHOWN HERE FOR REFERENCE ONLY.

3. SEE ELECT. DWGS. FOR LIGHT TYPES AND ADDITIONAL DEVICES.

4. CENTER GRID LAYOUT IN ROOMS UNLESS OTHERWISE NOTED.

5. ALL COMPONENTS MOUNTED IN OR BELOW SUSPENDED CEILING SHALL BE CENTERED IN THE CEILING TILE UNLESS OTHERWISE NOTED.

6.ABATEMENT UNDER SEPARATE CONTRACT HAS REMOVED THESE CEILINGS.

EXISTING CEILING TYPES:

- XC1 - EXISTING 2'x2' CEILING TILE
- XC2 - EXISTING 2'x4' CEILING TILE
- XC3 - EXISTING 2'x8' CEILING TILE
- XC4 - EXISTING CUSTOM GRID CEILING TILE
- XGNB - EXISTING GNB SOFFIT

EXISTING CEILING FIXTURES LEGEND:

- DIRECT/INDIRECT FLUORESCENT LIGHT - INCLUDES NITE AND EMERGENCY LIGHTS
- LINEAR PENDANT LIGHT
- FLUORESCENT LIGHT TROFFER
- FLUORESCENT LIGHT - LENSED
- PLENUM VENTS (SIZES VARY)
- LINEAR FLUORESCENT LIGHT TUBE
- RECESSED CAN
- DIFFUSER
- SPEAKER
- CEILING MOUNTED STROBE/HORN
- SECURITY CAMERA
- CEILING MOUNTED SECURITY CAMERA

NEW CEILING TYPES:

- C1 - NEW 2'x2' CEILING TILE
- C1 H - NEW 2'x2' CEILING TILE (HUMIDITY)
- C2 - NEW 2'x4' CEILING TILE
- C2 H - NEW 2'x4' CEILING TILE (HUMIDITY)
- GNB - NEW GNB SOFFIT OR CEILING

NEW CEILING FIXTURES LEGEND:

- NEW OR RELOCATED FLUORESCENT LIGHT (SEE ELECTRICAL)
- NEW OR RELOCATED RECESSED CAN (SEE ELECTRICAL)
- NEW OR RELOCATED DIFFUSER (SEE MECHANICAL)
- CEILING MOUNTED SECURITY CAMERA - SEE ELECTRICAL DRAWINGS FOR TYPE AND POSITION

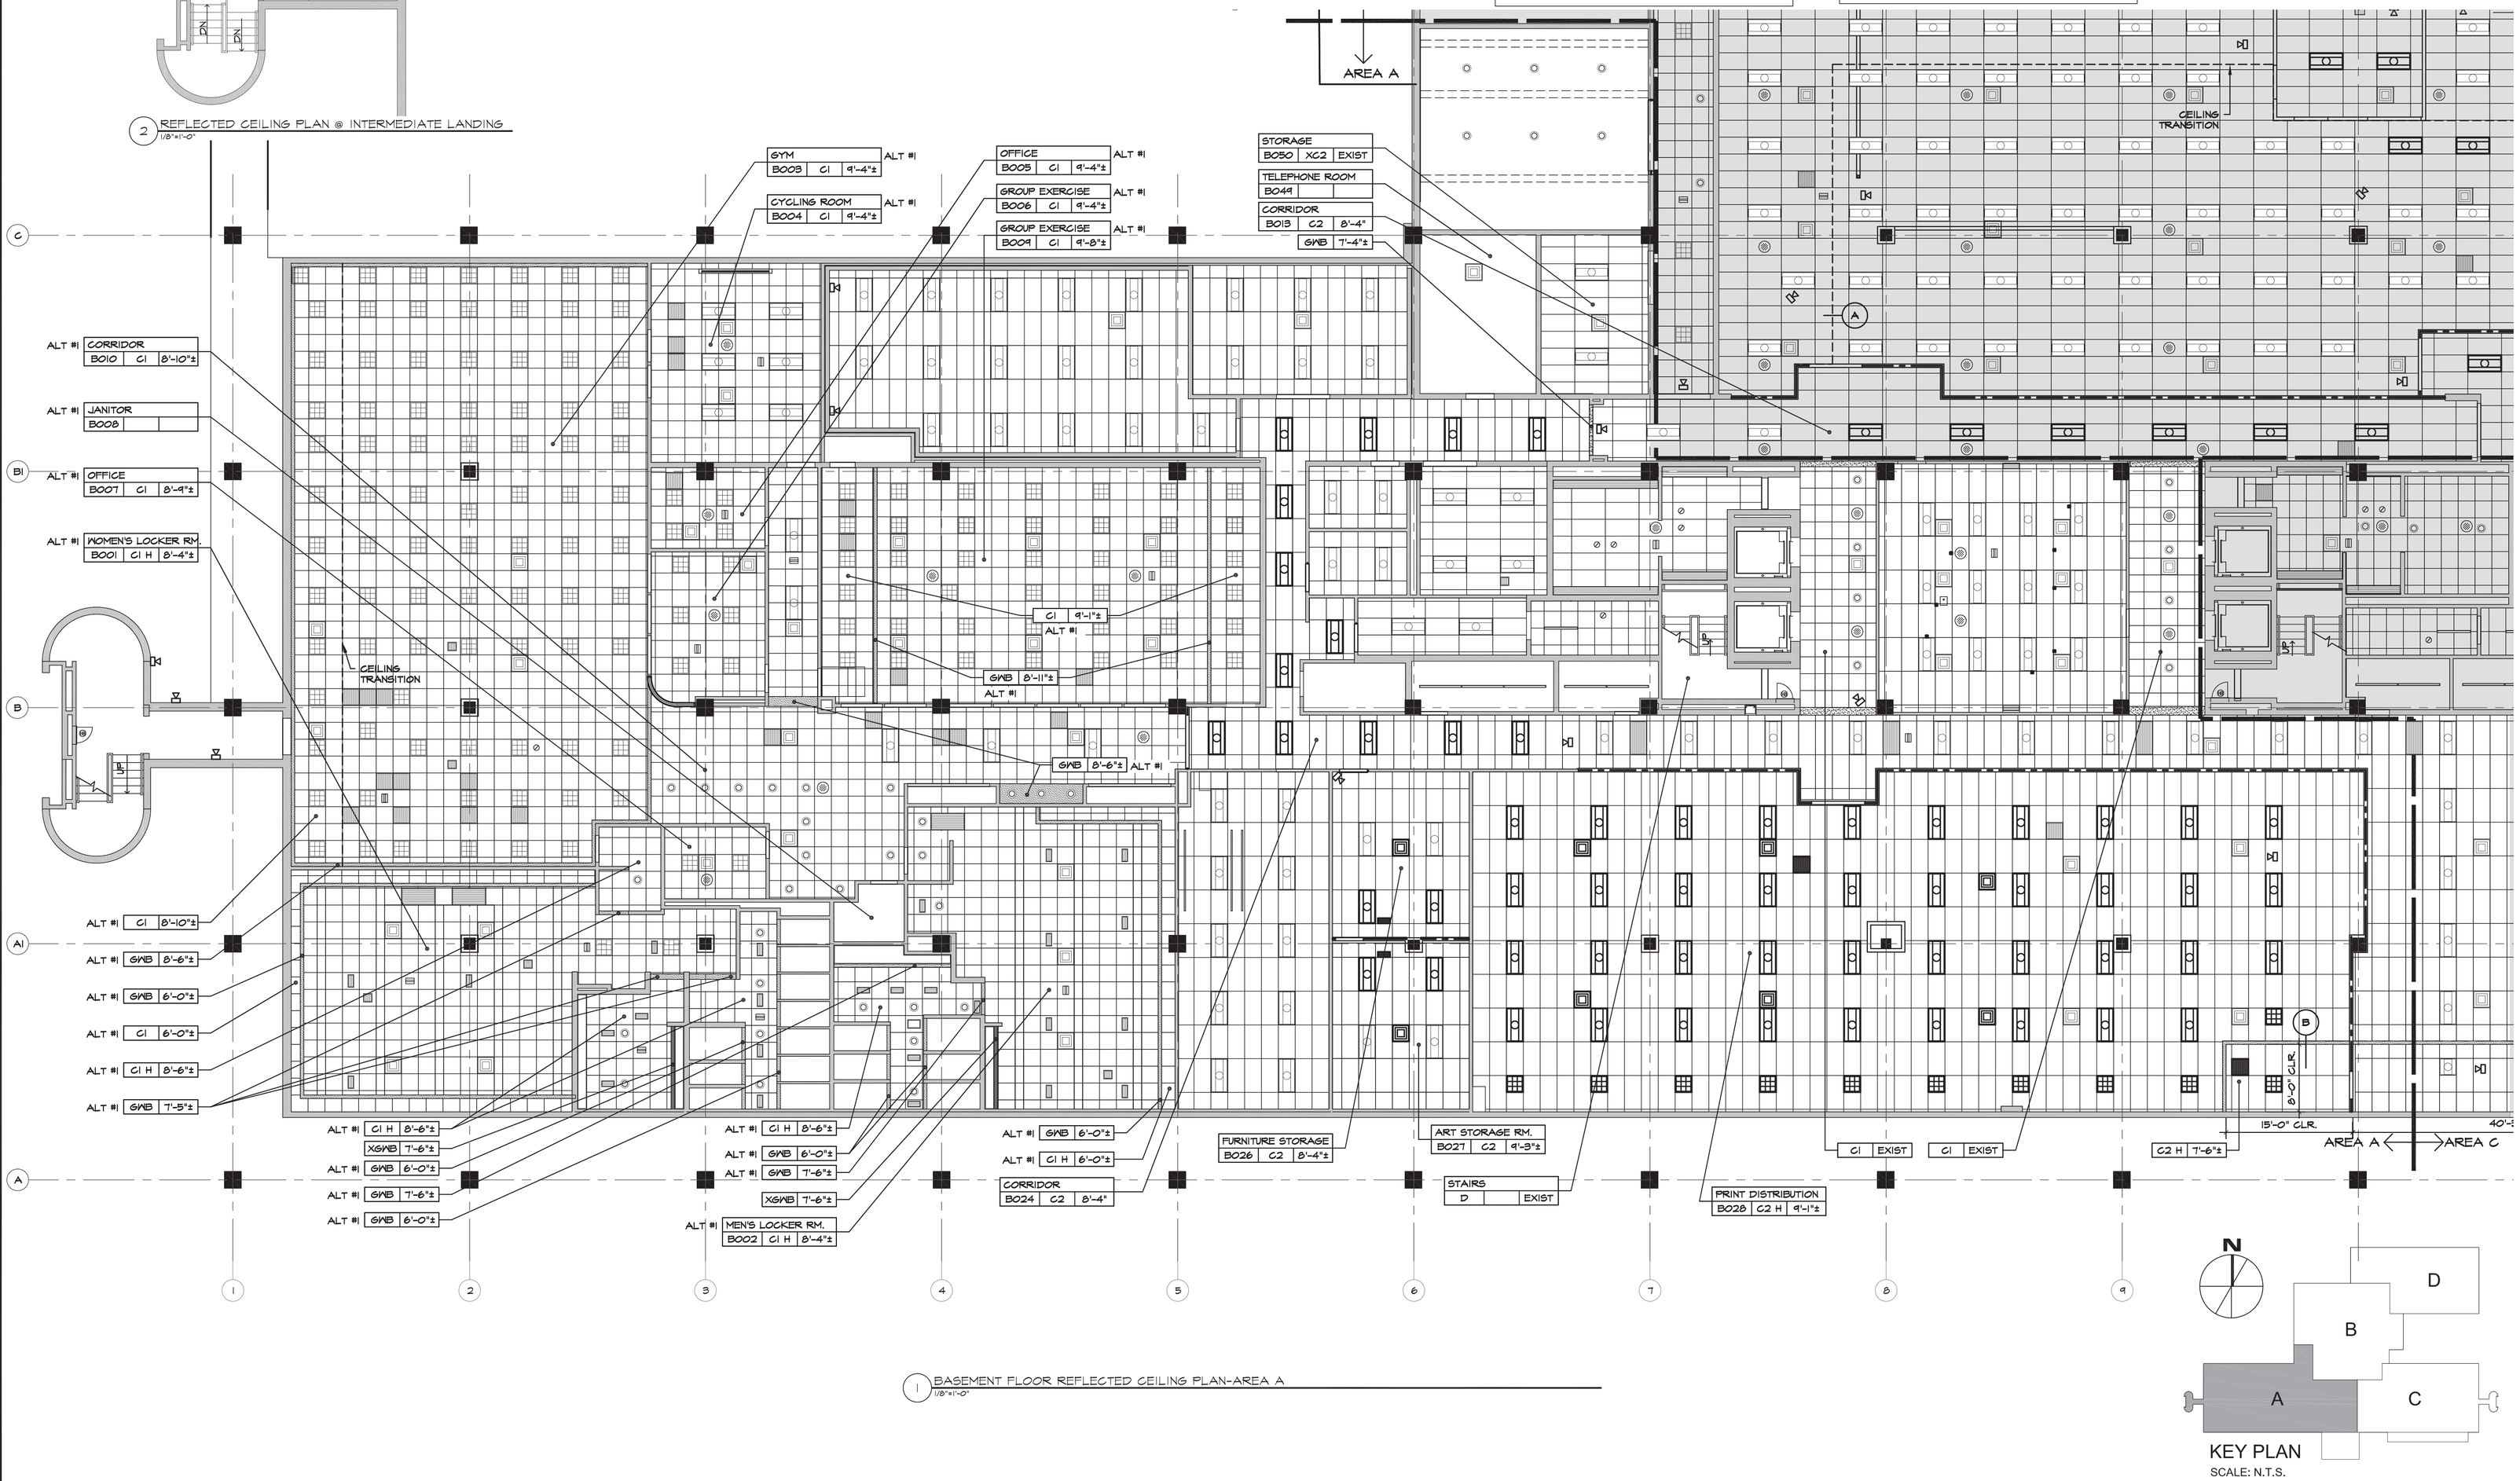

1 BASEMENT FLOOR REFLECTED CEILING PLAN-AREA A
1/8"=1'-0"

PDT ARCHITECTS
49 DARTMOUTH STREET
PORTLAND, MAINE 04101
207-775-1059
www.pdtarchs.com

Allied Engineering
Structural Mechanical Electrical Commissioning
160 Veranda Street
Portland, Maine 04103
T: 207.221.2260
F: 207.221.2266
Web: www.allied-eng.com

allied Project No:

CAD File:

COPYRIGHT 2013 PDT Architects
Reuse or reproduction of the contents of this document is not permitted without written permission of PDT Architects.

UNUM- HOI Basement & Dock Renovations

PORTLAND, MAINE

LICENSED ARCHITECT BRIAN J. GRADY No. 7731 STATE OF MAINE

PDT JOB NO. 12-124

DRAWN JKP/GVM

SCALE 1/8" = 1'-0"

ISSUE: 29 APRIL 2013 IFC SET

TITLE HOI-BASEMENT FLR. REF. CEILING PLAN AREA A

SHEET A-111A

H:\Master Proj Files\2UNUM -12032\12032-CAD\HOI Basement and Dock Reno\HOI-Basement and Dock Reno-Sheets\UNUM_HOI-RCP Basement-BADR.dwg
May 06, 2013 - 2:06pm