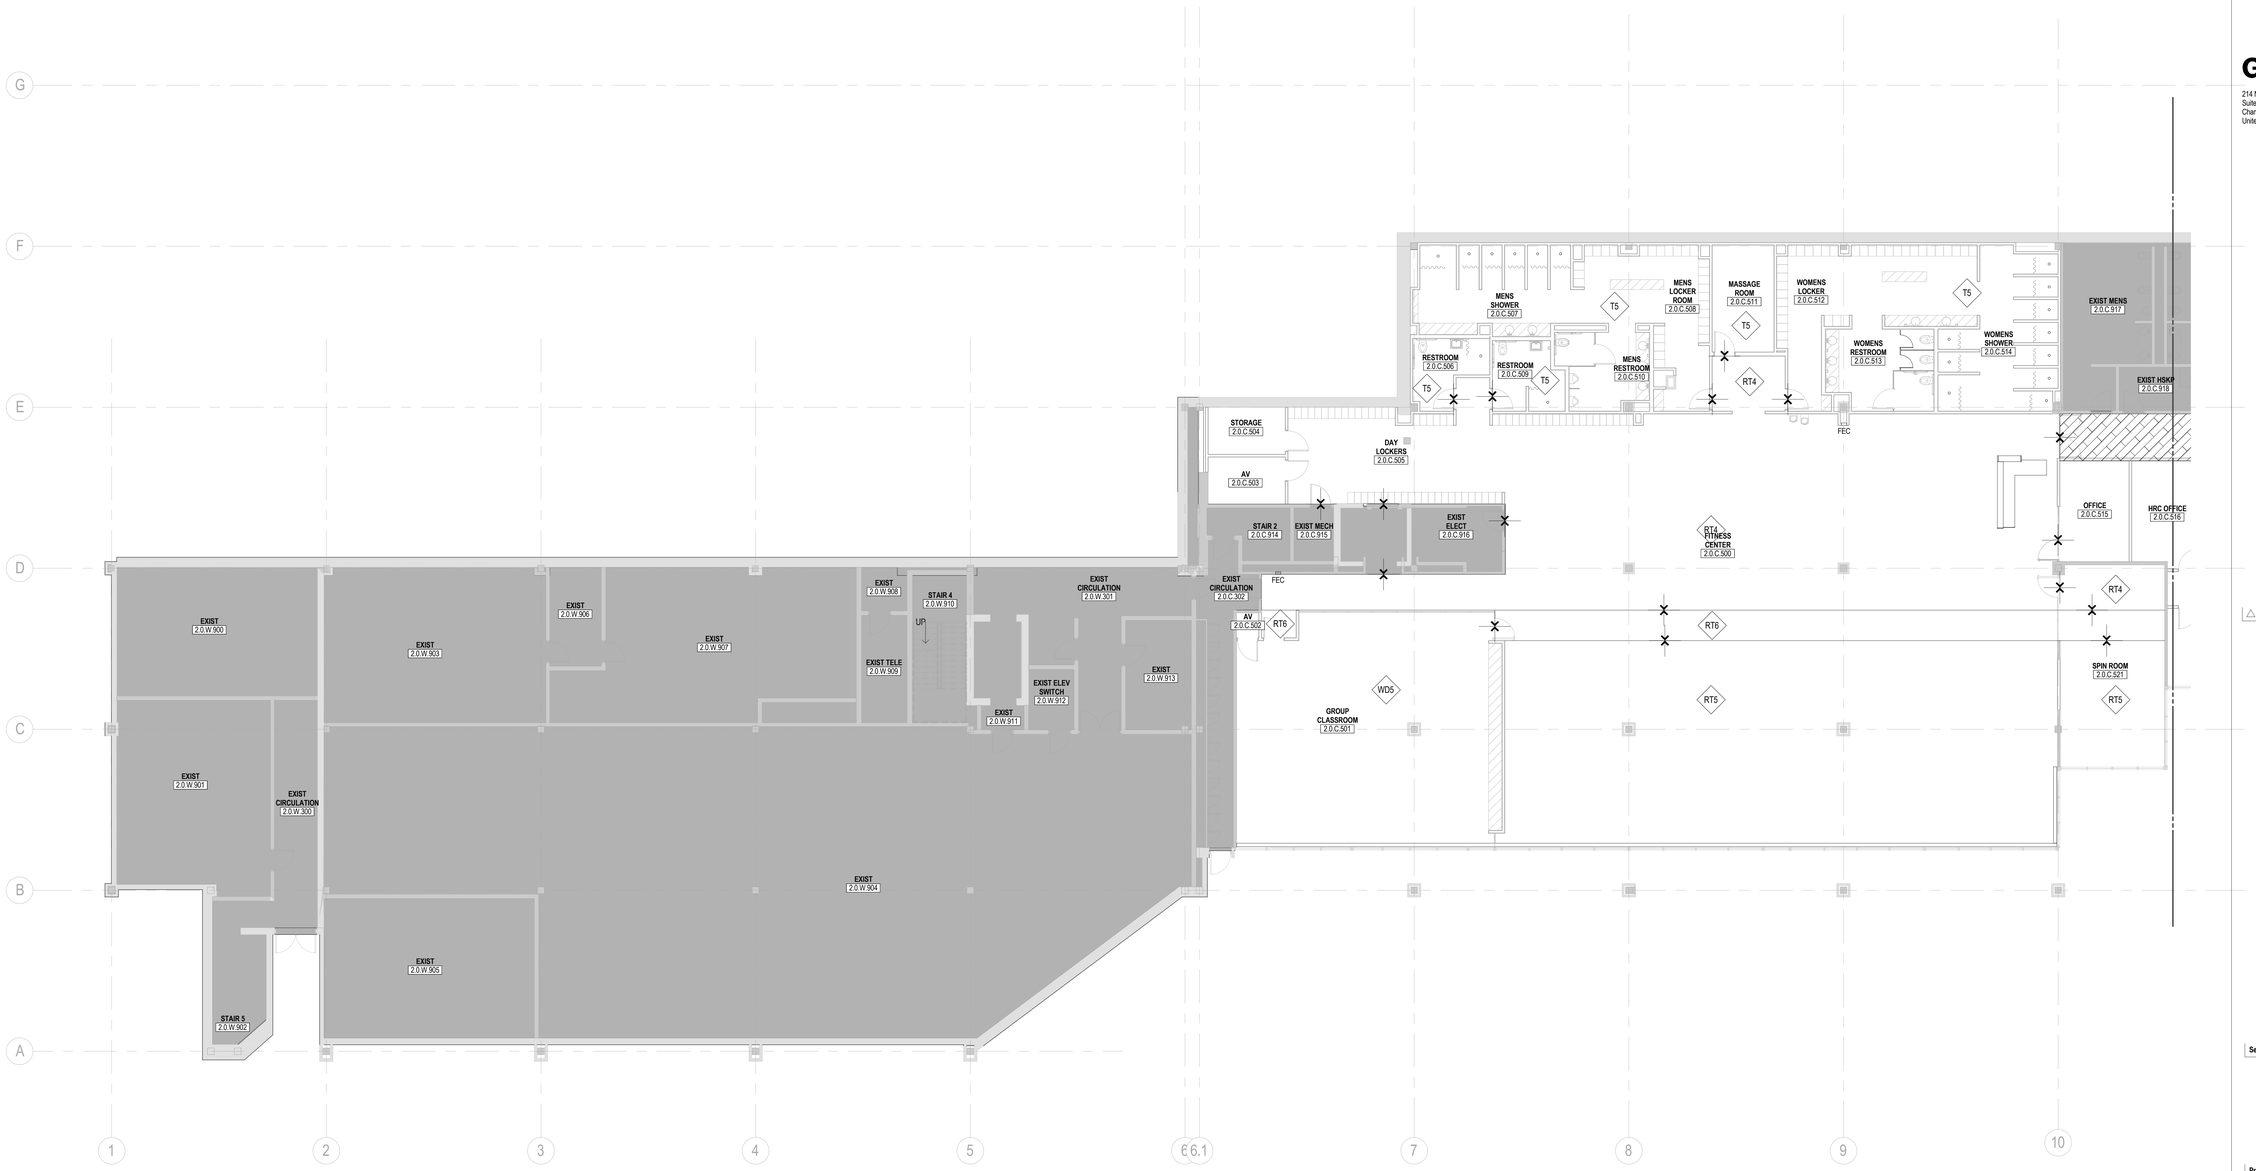

1 FINISH PLAN - LEVEL 00 - WEST

SCALE: 1/8" = 1'-0"

SHEET NOTES

GENERAL NOTES

A. REFER TO SERIES A00 FOR GRAPHIC SYMBOLS, ABBREVIATIONS AND GENERAL NOTES.
B. REFER T O SHEET A00.020 AND A00.021 FOR FINISH MATERIALS LEGEND.
C. GENERAL CONTRACTOR TO COORDINATE EXTENT OF FINISHES WITH ELEVATIONS AND ENLARGED PLANS.
D. ALL PARTITIONS TO RECEIVE P1 PAINT AND RB1 BASE, U.N.O.
E. GYPSUM BOARD CEILINGS AND SOFFITS TO BE PAINTED P8.
F. ALL NEW AND EXISTING DOORS TO BE PAINT SPRAYED SEMI-GLOSS TO MATCH ADJCENT PARTITION.
G. ALL FLOOR FINISH TRANSITIONS AT DOORS SHALL OCCUR AT CENTERLINE OF DOOR, U.N.O. REFER TO SHEET A08.200 FOR TYPICAL FLOOR FINISH TRANSITION DETAILS.
H. ALL INTERIOR FINISHES SHALL COMPLY WITH SECION 803 AND/OR 804 OF THE 2015 IBC.
I. NO WALL BASE BEHIND ARCHITECTURAL MILLWORK. ALL EXPOSED PARTITIONS TO RECEIVE WALL BASE.
J. NO CUTS ON OUTSIDE WALL CORNERS FOR RUBBER WALL BASE.
K. TRANSITION MOCKUP OF CPT REQUIRED BEFORE INSTALLATION.

KEY PLAN

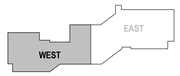

unum

2211 Congress Street
Portland, ME 04122

Gensler

214 North Tryon Street
Suite 2320
Charlotte, NC 28202
United States

Tel 704.377.2725
Fax 704.377.2807

Date	Description
12/15/17	ISSUE FOR PERMIT & CONSTRUCTION

Seal / Signature

Project Name

Unum Workplace Transformation - Phase 2 & 3 (HO2 & HO3)

59.6481.003

Description

FINISH PLAN - LEVEL 00 - WEST - HO2

Scale

1/8" = 1'-0"

I02.100W

© 2015 Gensler

12/15/2017 9:41:22 AM \\gensler.sf.projects\Revit\bsel\Models\294629\59.6481.003 - UNUM - PORTLAND - HO2_2015_294629.rvt