NOTE:

(1) SMOKE CURTAIN CONTROL RELAY LOCATIONS TO BE DETERMINED IN FIELD.

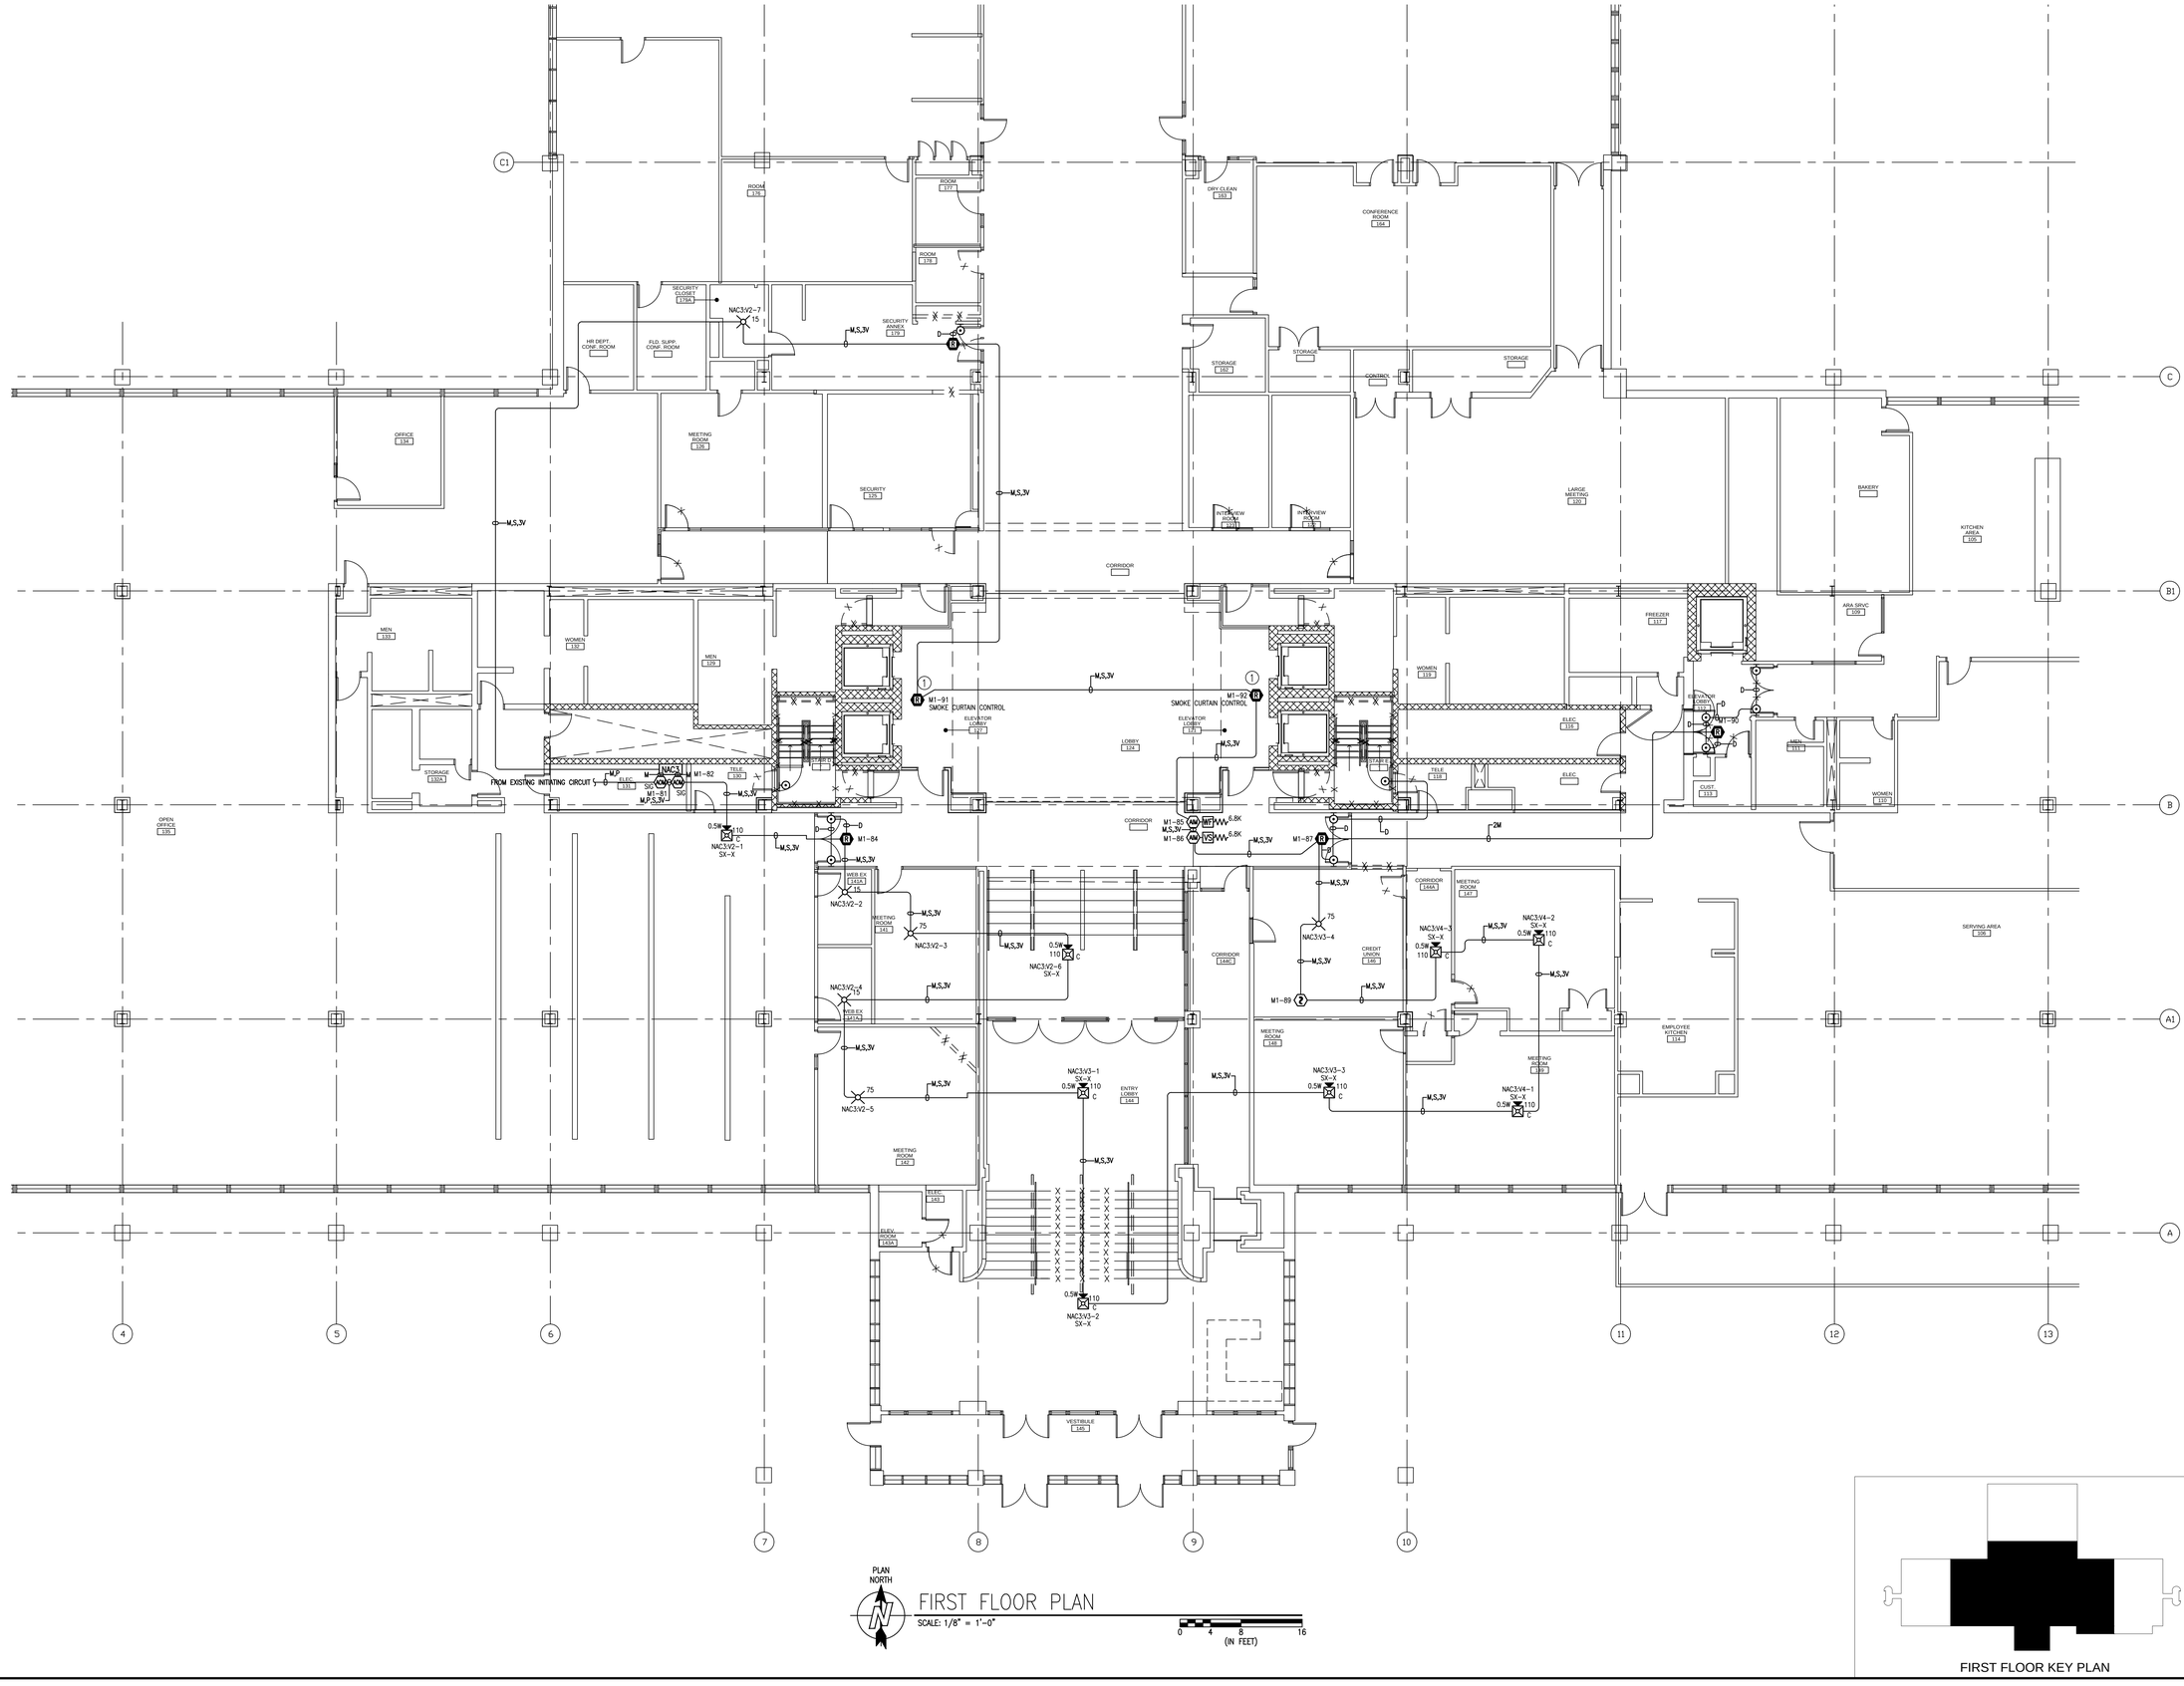

PLAN NORTH

FIRST FLOOR PLAN

SCALE: 1/8" = 1'-0"

0 4 8 16 (IN FEET)

FIRST FLOOR KEY PLAN

tyco SimplexGrinnell

Safer. Smarter. Tyco.™

DISTRICT - 1/F
20 TRAFALGAR DRIVE
WESTBROOK, ME 04092
SERVICE: 207-842-4440

PHONE: 207-842-4440
FAX: 207-842-4459

UNUM HO1 INTERIOR RENOVATIONS

UNUM HO1 INTERIOR RENOVATIONS
2211 CONGRESS STREET
PORTLAND, ME 04102

ISSUE LOG			
MARK	DATE	CHK	DESCRIPTION

DRAWN BY:	M.DESIATA
CHECKED BY:	S.KALAFARSKI
ISSUE DATE:	3/12/15
JOB #:	
PROJECT #:	147-983293301

SIMPLEXGRINNELL © 2015

SYSTEM:
FIRE ALARM SYSTEM

SHEET:
DEVICE PLACEMENT PLAN

FA-101

Revisions shown with ⚠ symbol

The electronic information in the drawing may be subject to intentional or unintentional alteration. Any use, reuse, copying, modification or alteration of the information contained herein shall be at the sole risk of the user. This information may not be sold or transferred to any third party, used on other projects or additions to this project for which it was prepared, or used for completion of this project by any third party. SimplexGrinnell disclaims all liability for the use or reuse of different files by the user or any third party and such user will be user's sole risk. User shall, to the fullest extent permitted by law, defend, indemnify, and hold SimplexGrinnell harmless from and all claims for direct, consequential, and incidental damages arising out of such use, reuse, or alteration by user or any third party. Information may not be sold or transferred to any third party, used on other projects or additions to this project by any third party, used for completion of this project by any third party, or used for any other purpose without the written consent of SimplexGrinnell.

IMPORTANT NOTICE TO USER: By accepting or using this drawing and/or the information contained herein, the user agrees to the following terms and conditions.

FILE PATH: P:\2015\147\Unum H01 Int Rev ES\8.2015\Fire Alarm System\SG Dwgs\Original Dwgs & Calcs\Fire Alarm Drawings\FA-101.dwg
LAST SAVED BY: MDESIATA
LAST PRINTED: 3/12/2015 4:46:44 PM
30" x 42" - Arch E1 Size