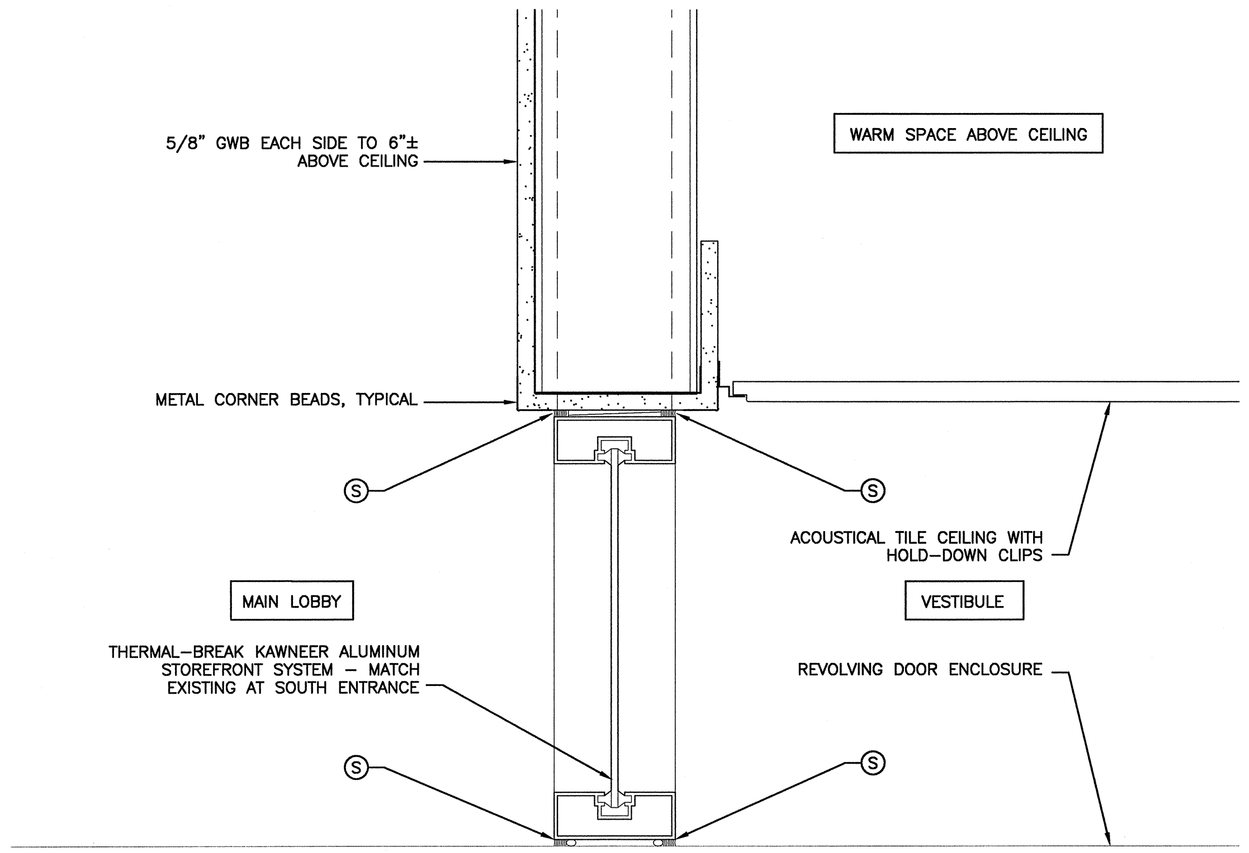

H1 DETAIL

3"=1'-0"

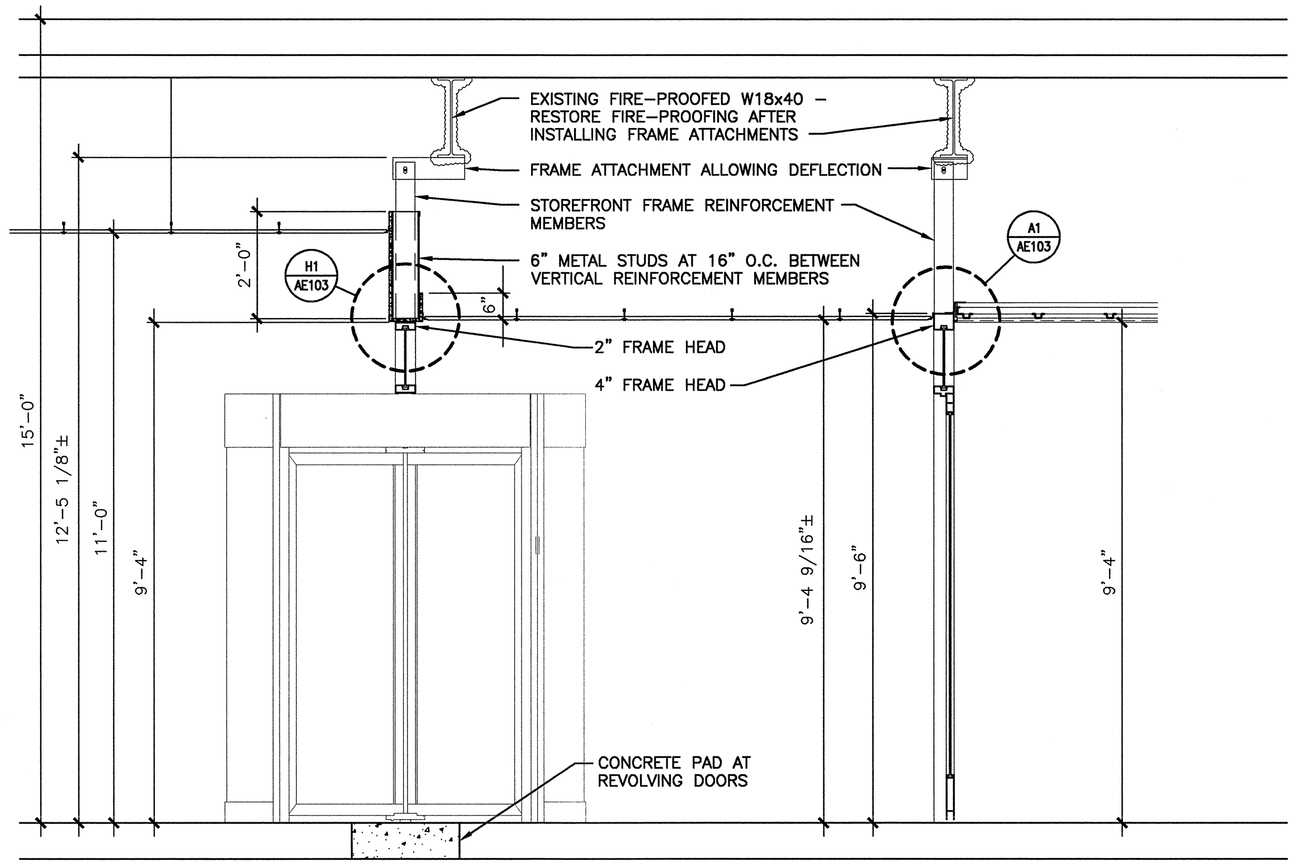

H7 SECTION - REPLACEMENT STOREFRONT

1/2"=1'-0"±

GENERAL NOTES:

1. x

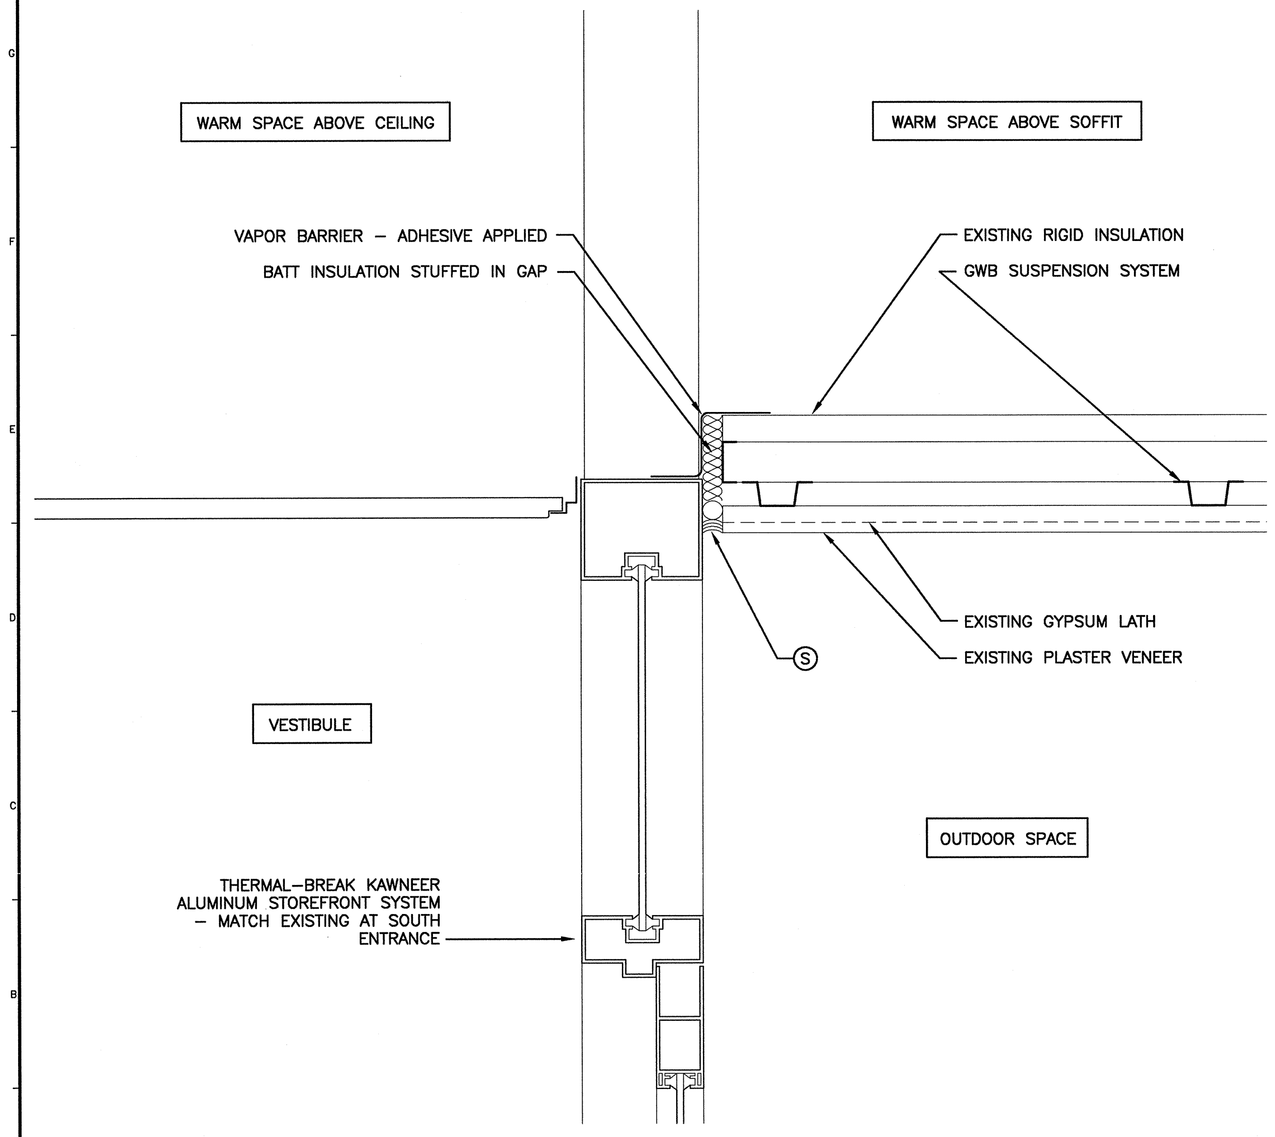

A1 DETAIL

3"=1'-0"

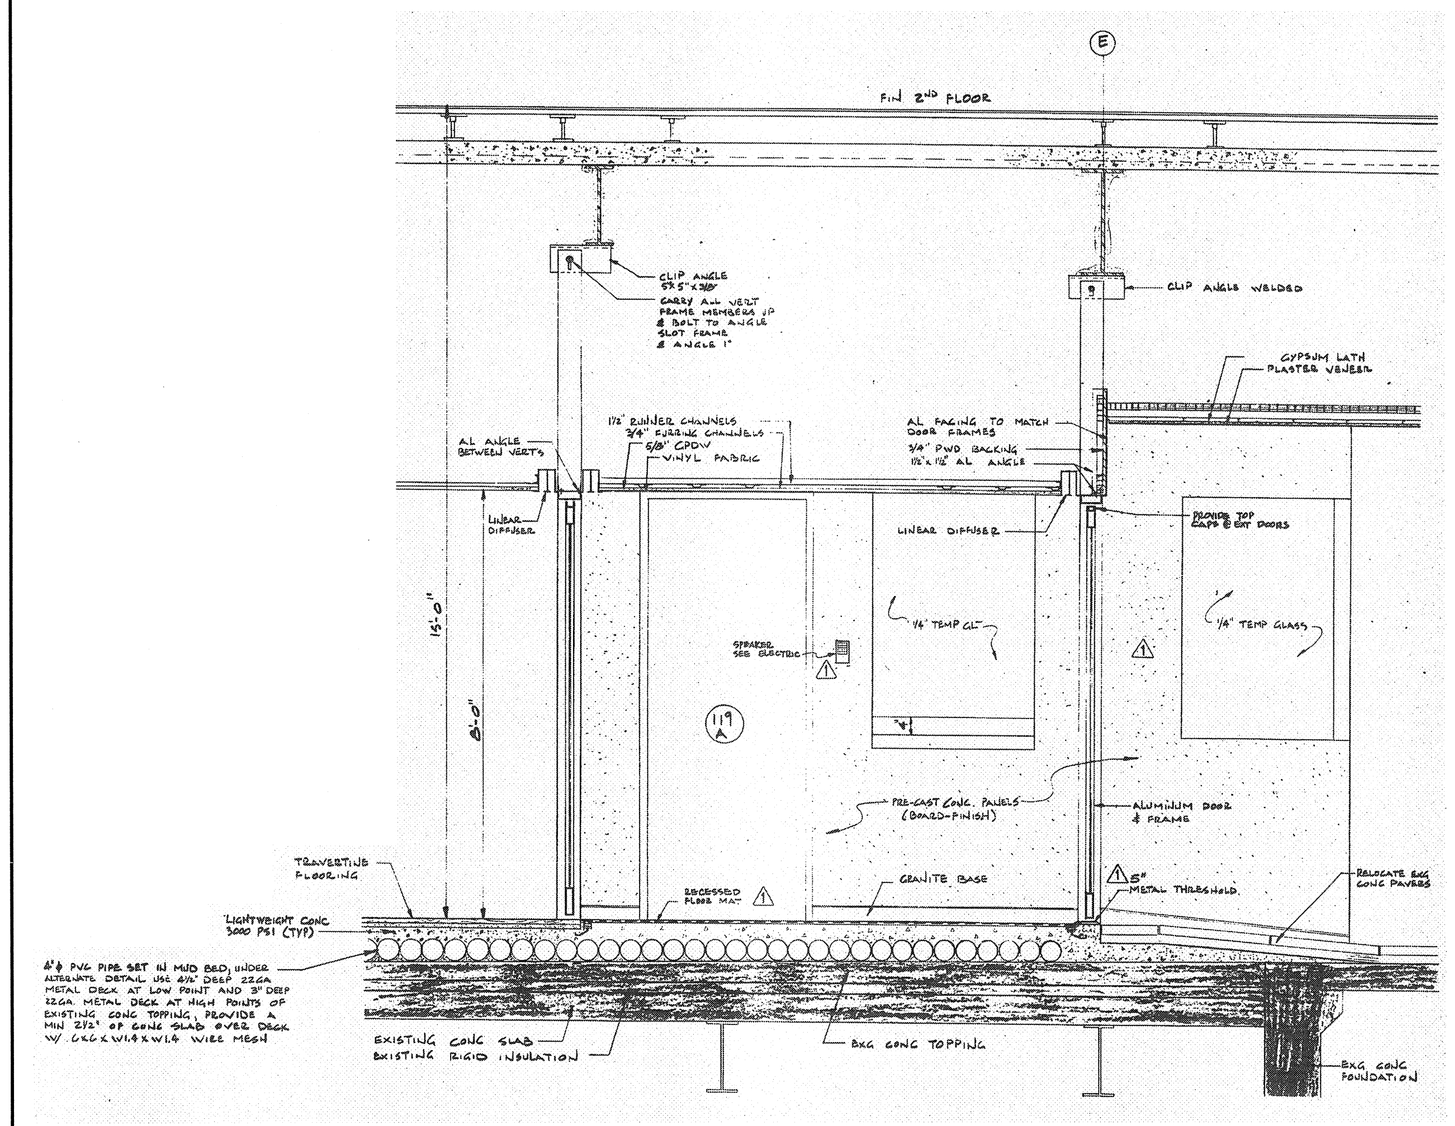

A7 SECTION - EXISTING CONDITIONS

1/2"=1'-0"±

SMRT
ARCHITECTURE ENGINEERING PLANNING
SMRT
144 Fore Street/P.O. Box 618
Portland, Maine 04104
tel. (207) 772-3846
fax. (207) 772-1070

LICENSED ARCHITECT JANA L. JOHANSEN #1991 STATE OF MAINE

PROJECT TITLE: UNUMPROVIDENT CORPORATION HOI SECURITY DOORS PORTLAND, MAINE

CURRENT ISSUE STATUS: ISSUED FOR CONSTRUCTION 5-21-04

REV	DESCRIPTION	DATE
0	ISSUED FOR PERMITTING	2-13-04
1	ISSUED FOR CONSTRUCTION	5-21-04

GRAPHIC SCALE: 0" 1"

SCALE:	AS NOTED
PROJECT MANAGER:	JLH
JC/DRAWN BY:	RJL/TCM
A/E OF RECORD:	JLH
CAD FILE:	AE103-03146
PROJECT NO:	03146
DATE:	

SHEET TITLE: SECTIONS & DETAILS

SHEET No. AE103

©COPYRIGHT 2004 SMRT INC