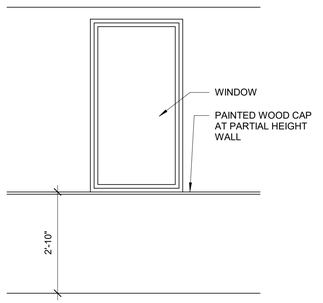

3 | PARTIAL HEIGHT WALL OFFICE 114
1/2" = 1'-0"

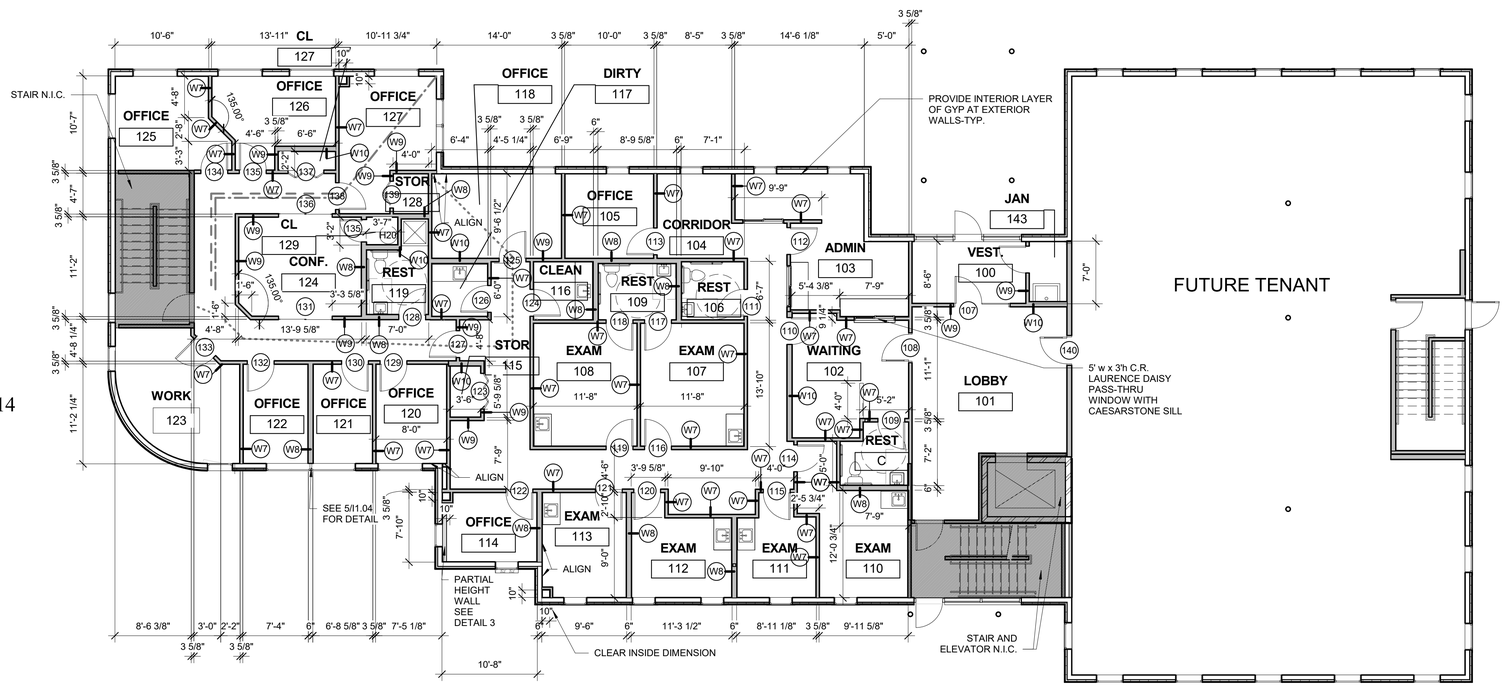

1 | 1ST FLOOR - FIT OUT
1/8" = 1'-0"

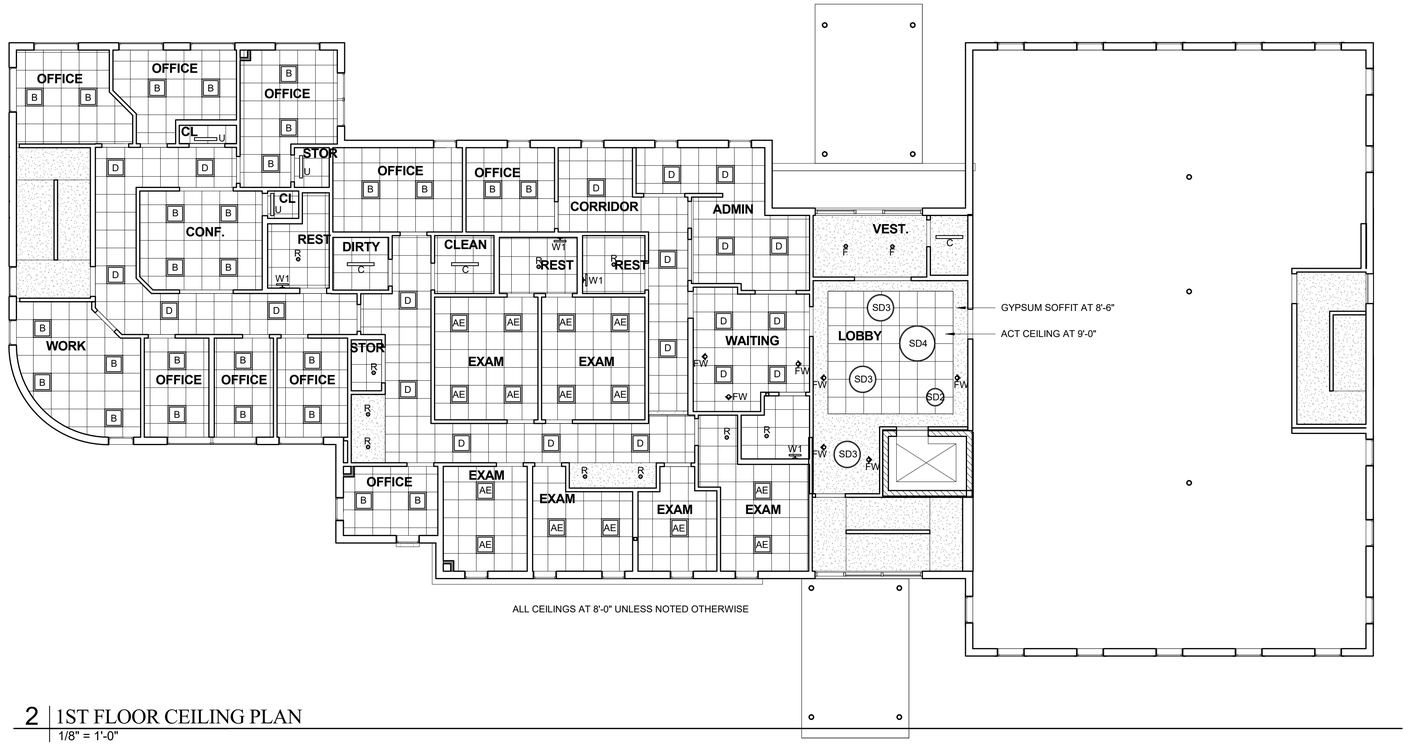

2 | 1ST FLOOR CEILING PLAN
1/8" = 1'-0"

LICENSED ARCHITECT
DAVID LLOYD NO. 936
STATE OF MAINE

Prepared For:
Diversified Partners LLC

Consultant:

Architect:
ARCHETYPE architects
48 Union Wharf Portland, Maine 04101
(207) 772-6022 ARCHETYPE@ARCHETYPEPA.COM

Project:
MEDICAL OFFICES
1945 CONGRESS STREET, PORTLAND MAINE

Revisions:

Scale: As indicated

Date: June 13, 2017

FIRST FLOOR FIT OUT

I1.01