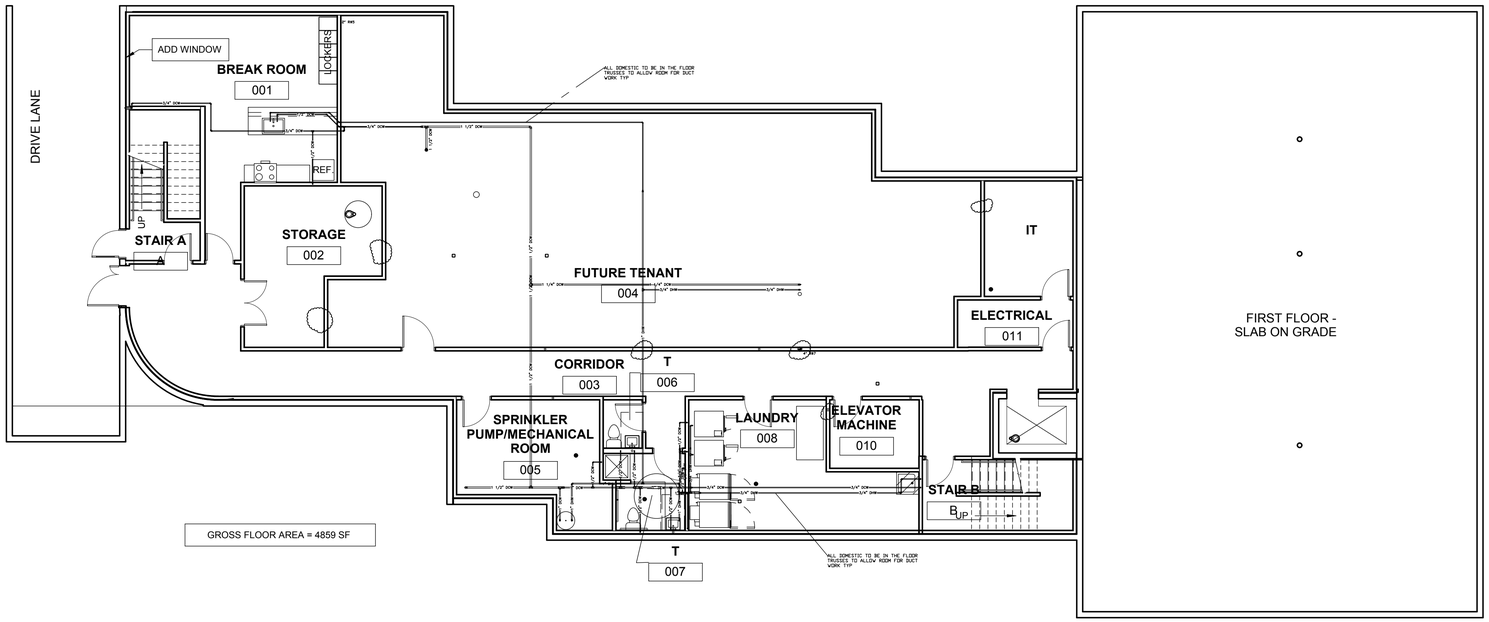

CONSULTANTS

Ranor Mechanical
P.O. Box 5036
962 Main Street
North Jay, ME 04262

PROJECT NAME & OWNER

Dr Bedecs

Congress Street

Portland Me

REVISION	DATE	DESCRIPTION

SCALE: 1/8" = 1'

PROJECT NO: ####

CAD DWG FILE: DB BASEMENT FIT OUT.dwg

DRAWN BY: RSTP

CHK'D BY: ###

COPYRIGHT:

SHEET TITLE

DW P-101

Basement DWG

SHEET 1 OF 1