TAPERED POLYISOCYANURATE LAYOUT 1/4" PER FOOT TAPERED	
CODE LETTER	THICKNESS (INCH)
A	4" - 5"
B	5" - 6"
C	6" - 7"
D	7" - 8"
E	8" - 9"
F	9" - 10"

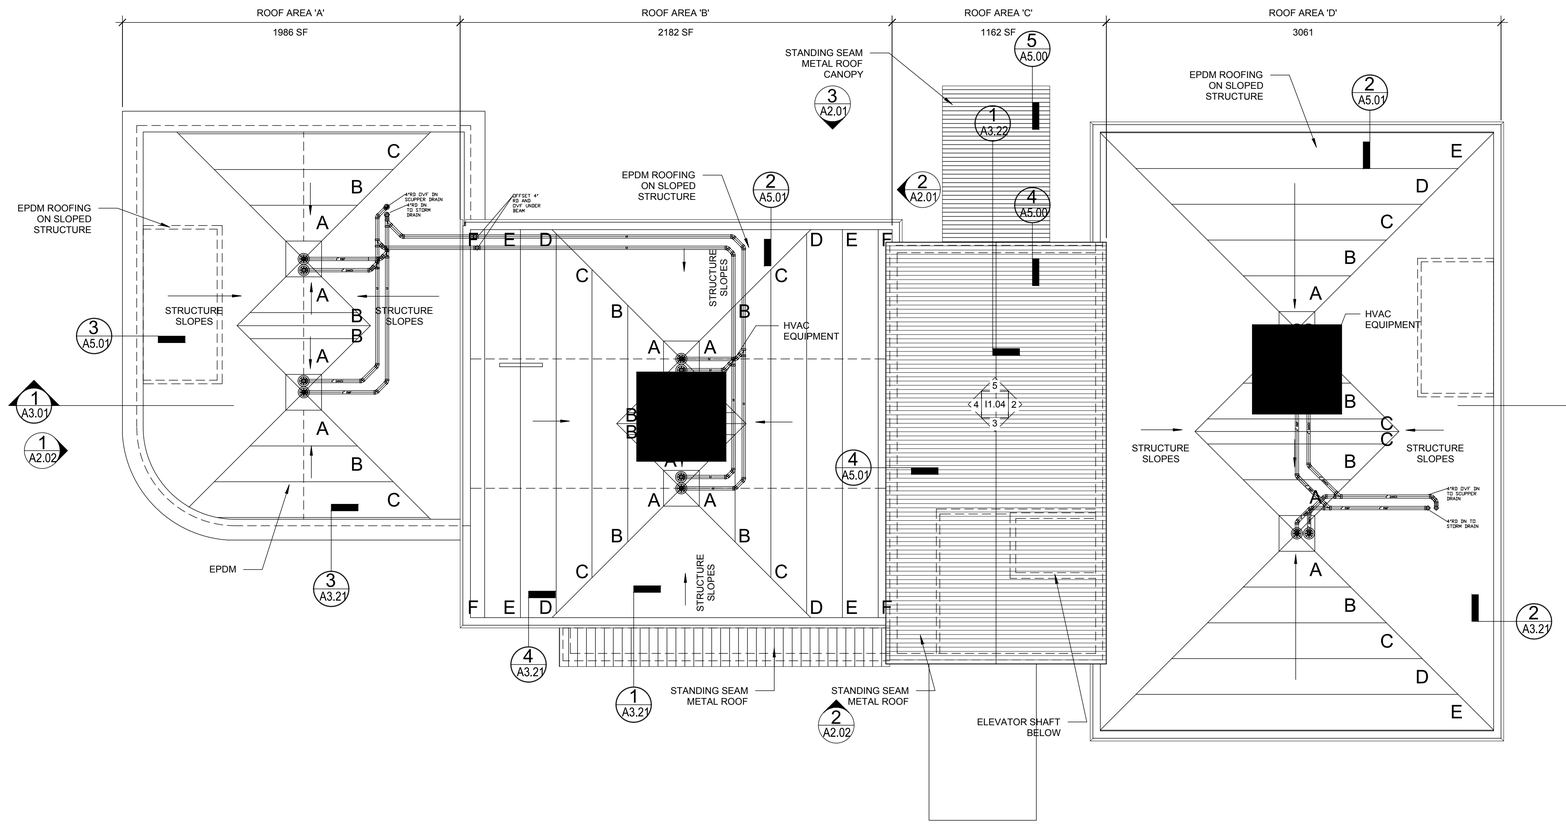

CONSULTANTS

Ranor Mechanical
P.O. Box 5036
962 Main Street
North Jay, ME 04262

PROJECT NAME & OWNER

Dr Bedecs

Congress Street

Portland Me

REVISION	DATE	DESCRIPTION

SCALE: 1/8" = 1'

PROJECT NO: ####

CAD DWG FILE: DB ROOF DRAINS.dwg

DRAWN BY: RSTP

CHK'D BY: ###

COPYRIGHT:

SHEET TITLE

AG RD P-106

Roof DWG

SHEET 1 OF 1