Submitted 2/4/16

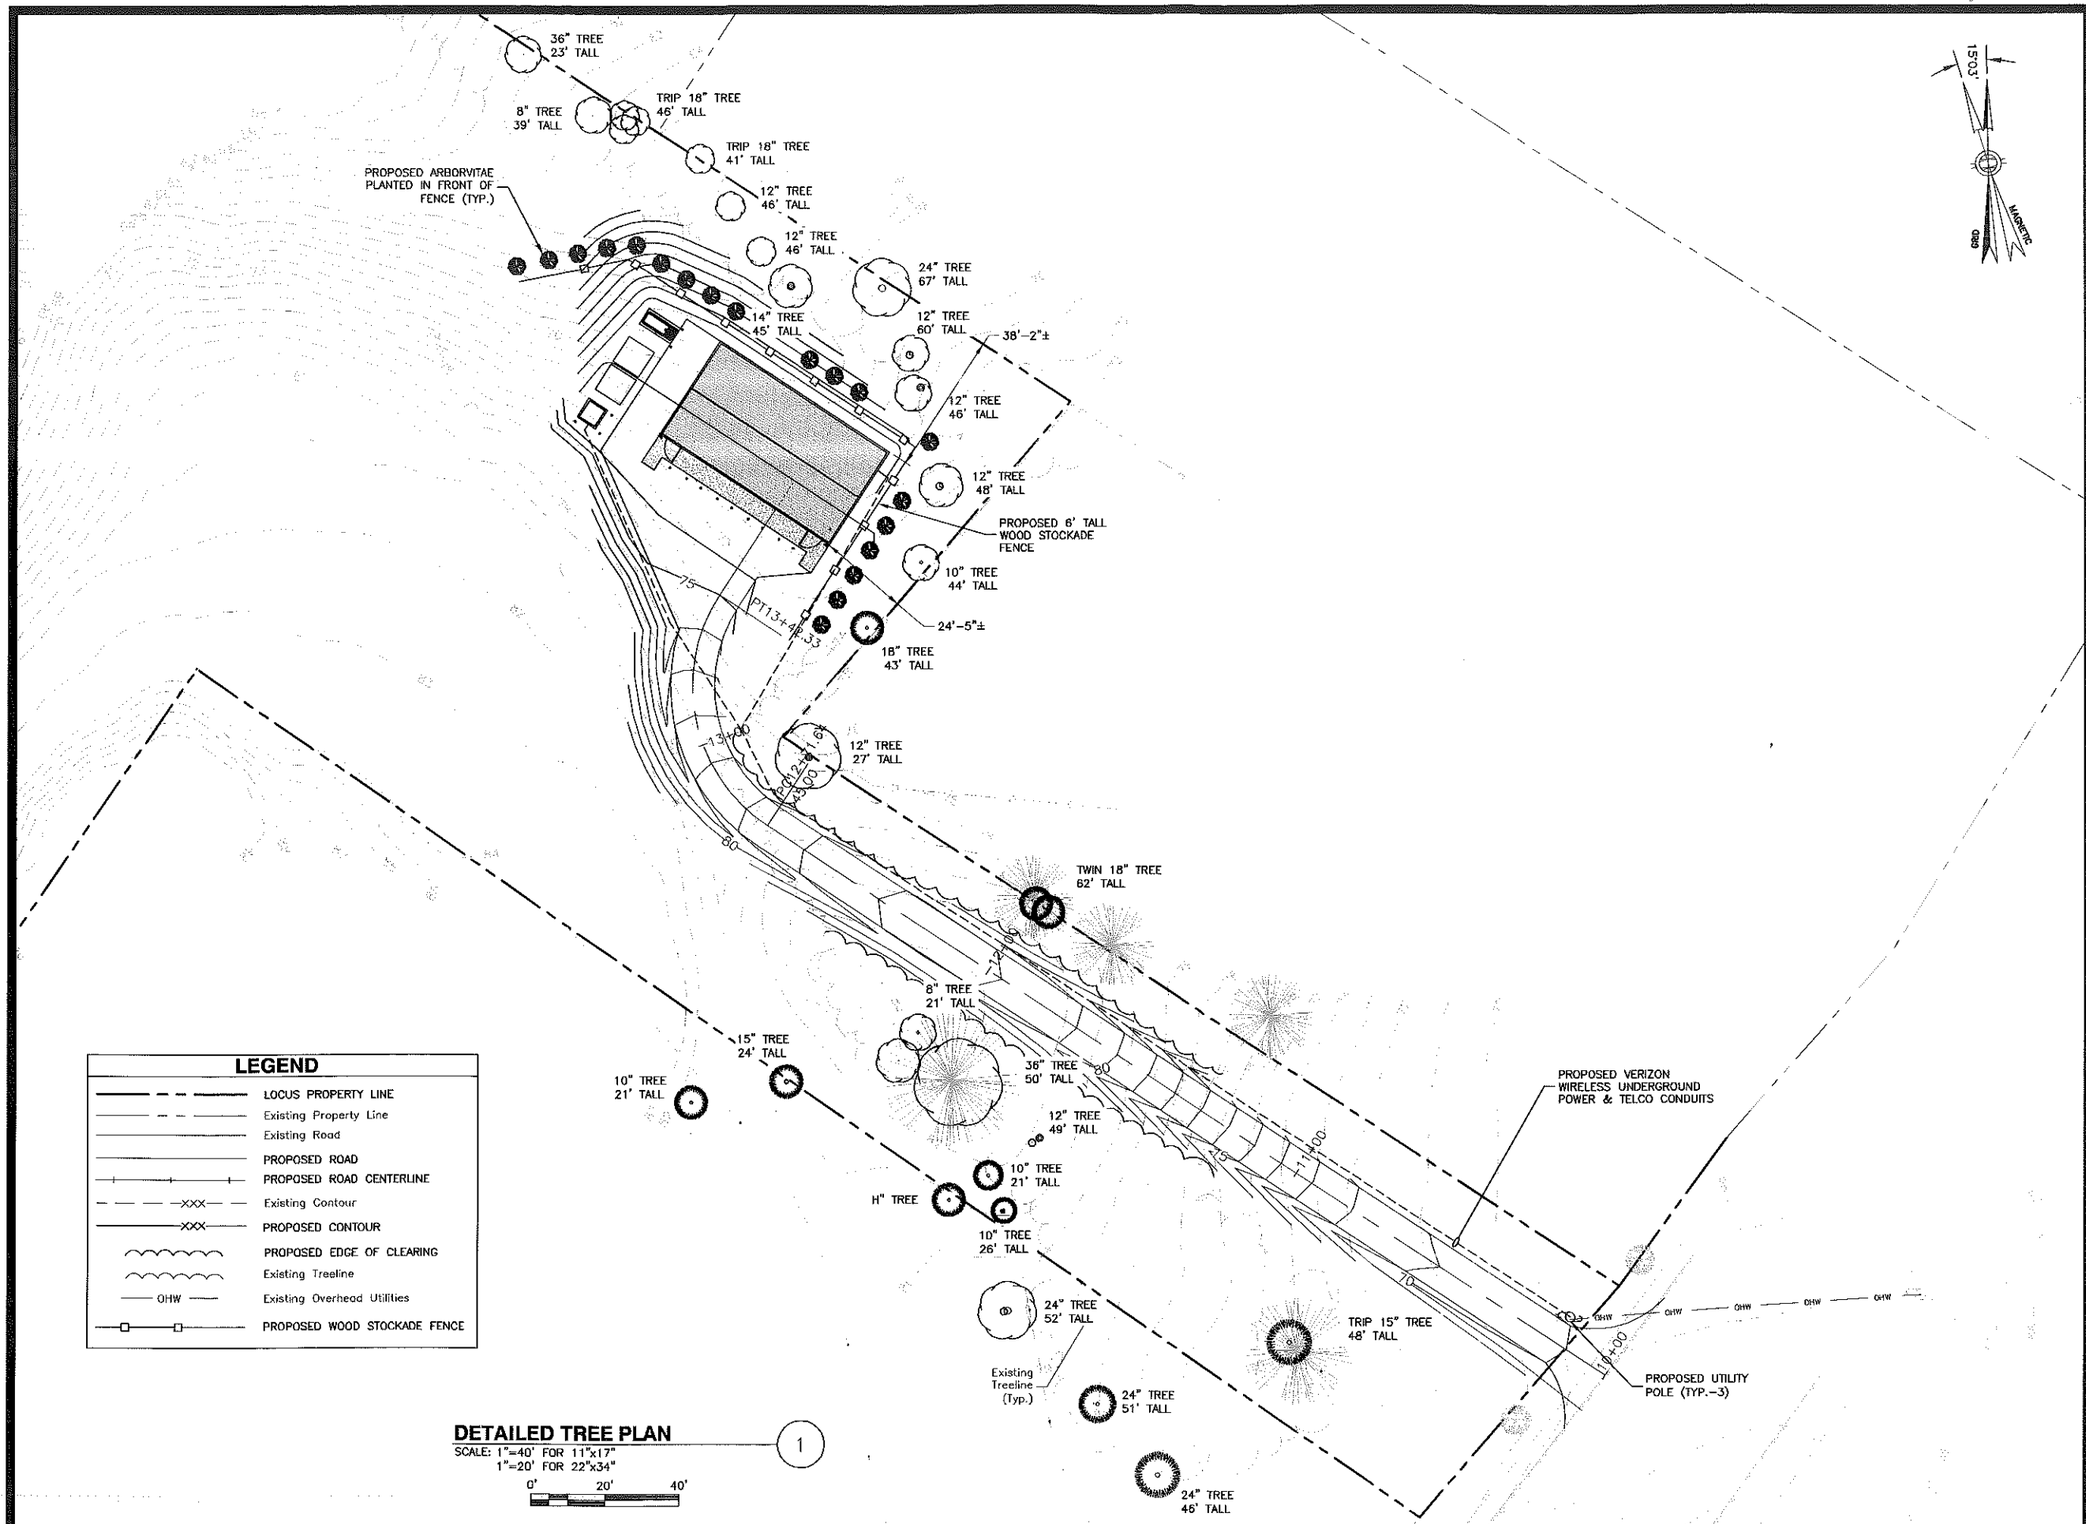

LEGEND

- LOCUS PROPERTY LINE
- Existing Property Line
- Existing Road
- PROPOSED ROAD
- PROPOSED ROAD CENTERLINE
- Existing Contour
- PROPOSED CONTOUR
- PROPOSED EDGE OF CLEARING
- Existing Treeline
- OHW — Existing Overhead Utilities
- PROPOSED WOOD STOCKADE FENCE

DETAILED TREE PLAN (1)

SCALE: 1"=40' FOR 11"x17"
1"=20' FOR 22"x34"

0' 20' 40'

verizon WIRELESS

VERIZON WIRELESS
400 FRIBERG PARKWAY
WESTBOROUGH, MA 01581-3956

PORTLAND, ME
HEAD END

ZONING DRAWINGS

0	02/04/16	FOR SUBMITTAL
A	02/02/16	FOR COMMENT

Dewberry

Dewberry Engineers Inc.
280 SUMMER STREET
10TH FLOOR
BOSTON, MA 02210
PHONE: 617.695.3400
FAX: 617.695.3310

DRAWN BY:	SK
REVIEWED BY:	DAS
CHECKED BY:	MFT
PROJECT NUMBER:	50002925
JOB NUMBER:	50070909
SITE ADDRESS:	

1877 CONGRESS STREET
PORTLAND, ME 04101

SHEET TITLE

DETAILED TREE PLAN

SHEET NUMBER

Z-1