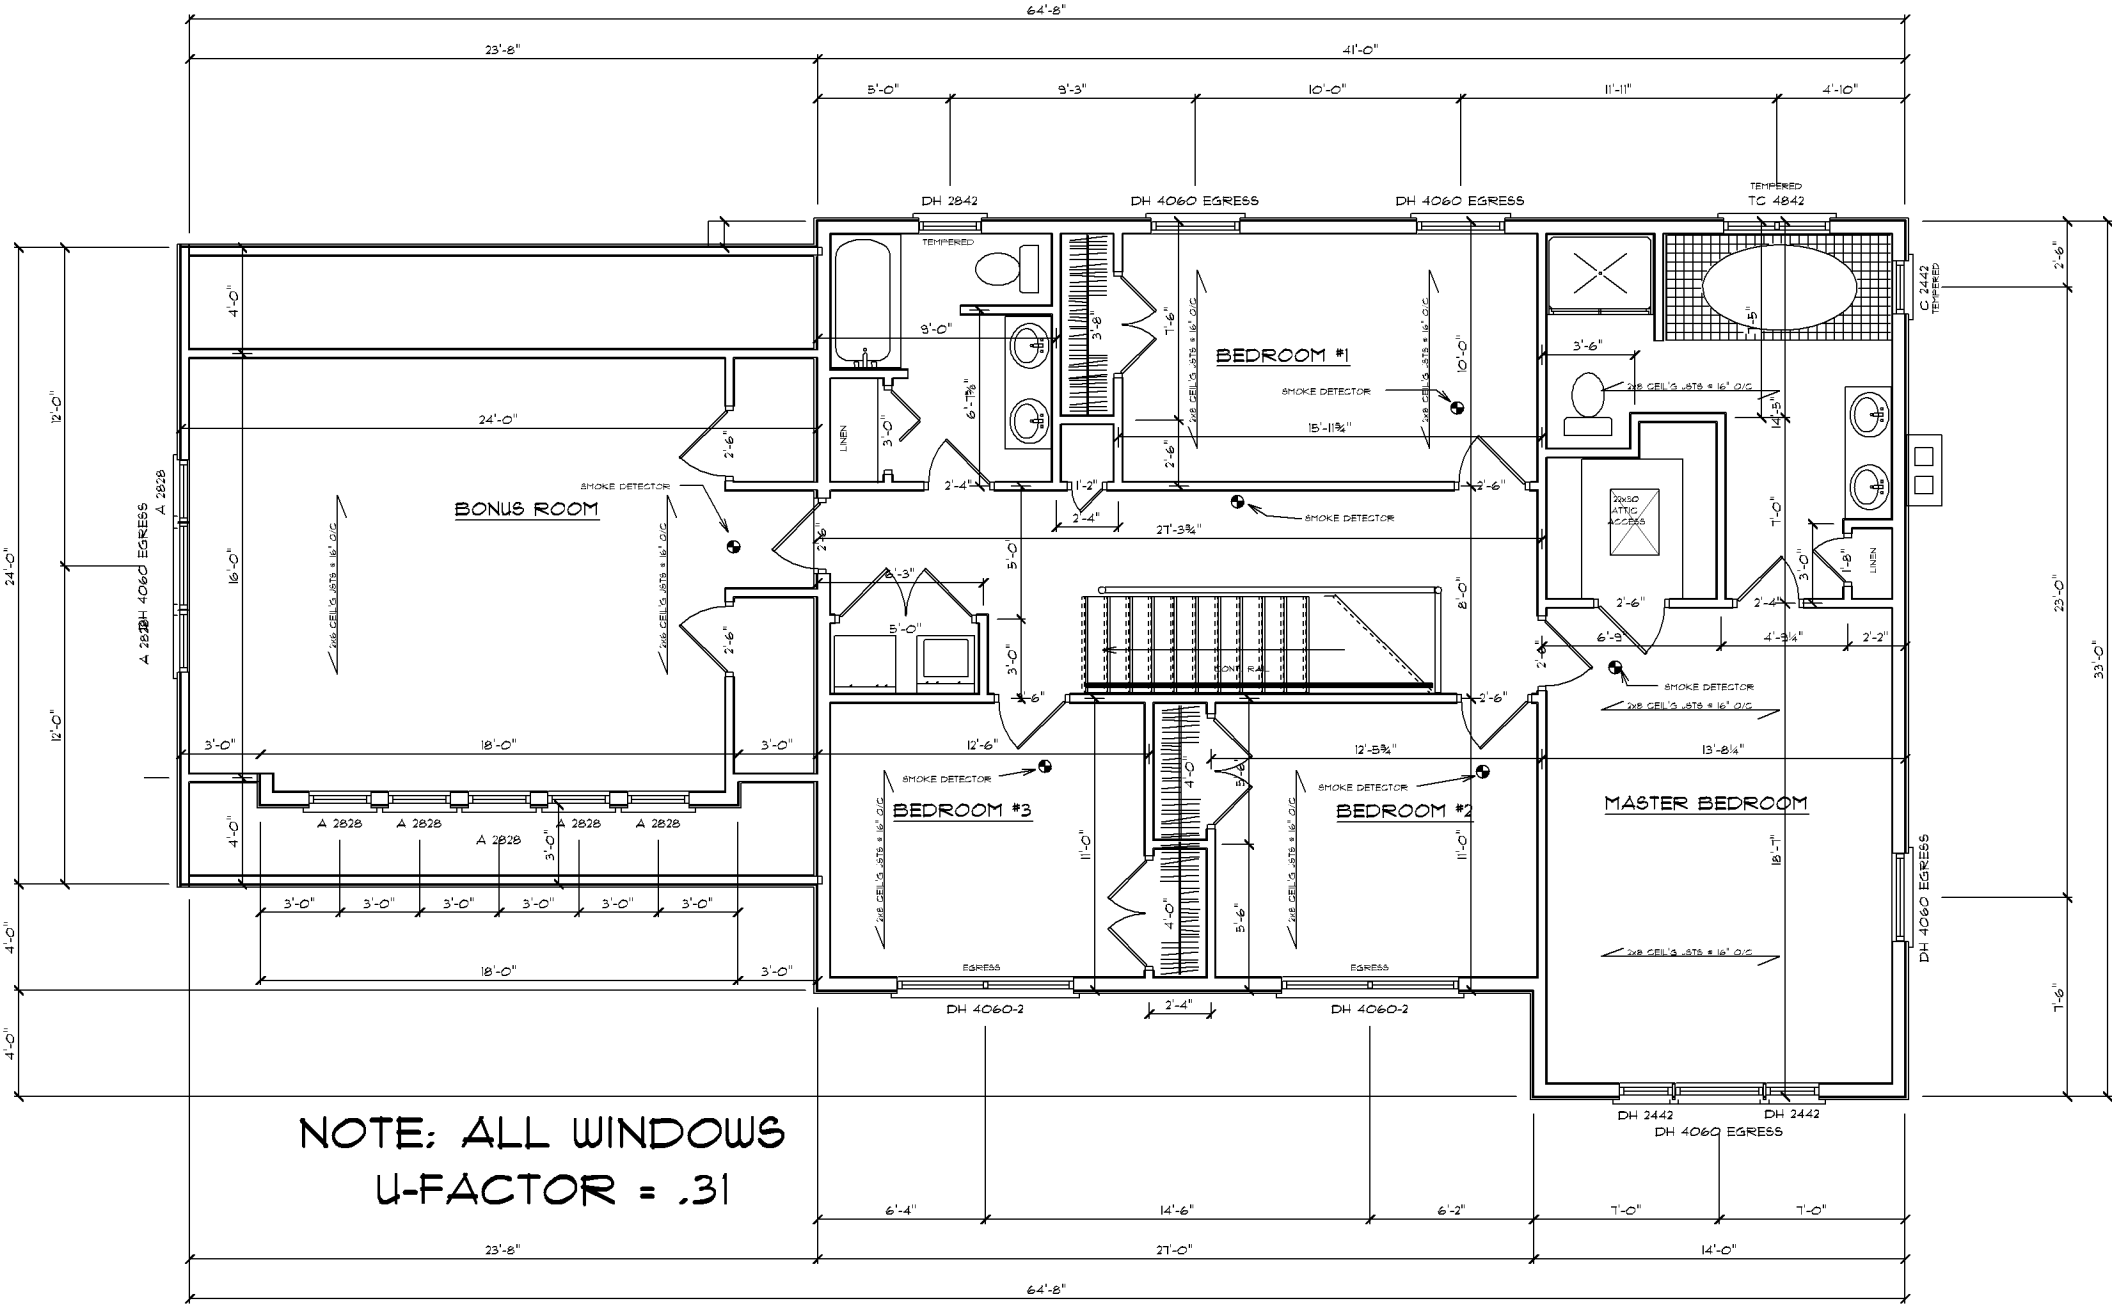

NOTE: ALL WINDOWS
U-FACTOR = .31

SECOND FLOOR PLAN

SCALE: 1/4" = 1'-0"

SF 576
SF 1263.6