SECTION A

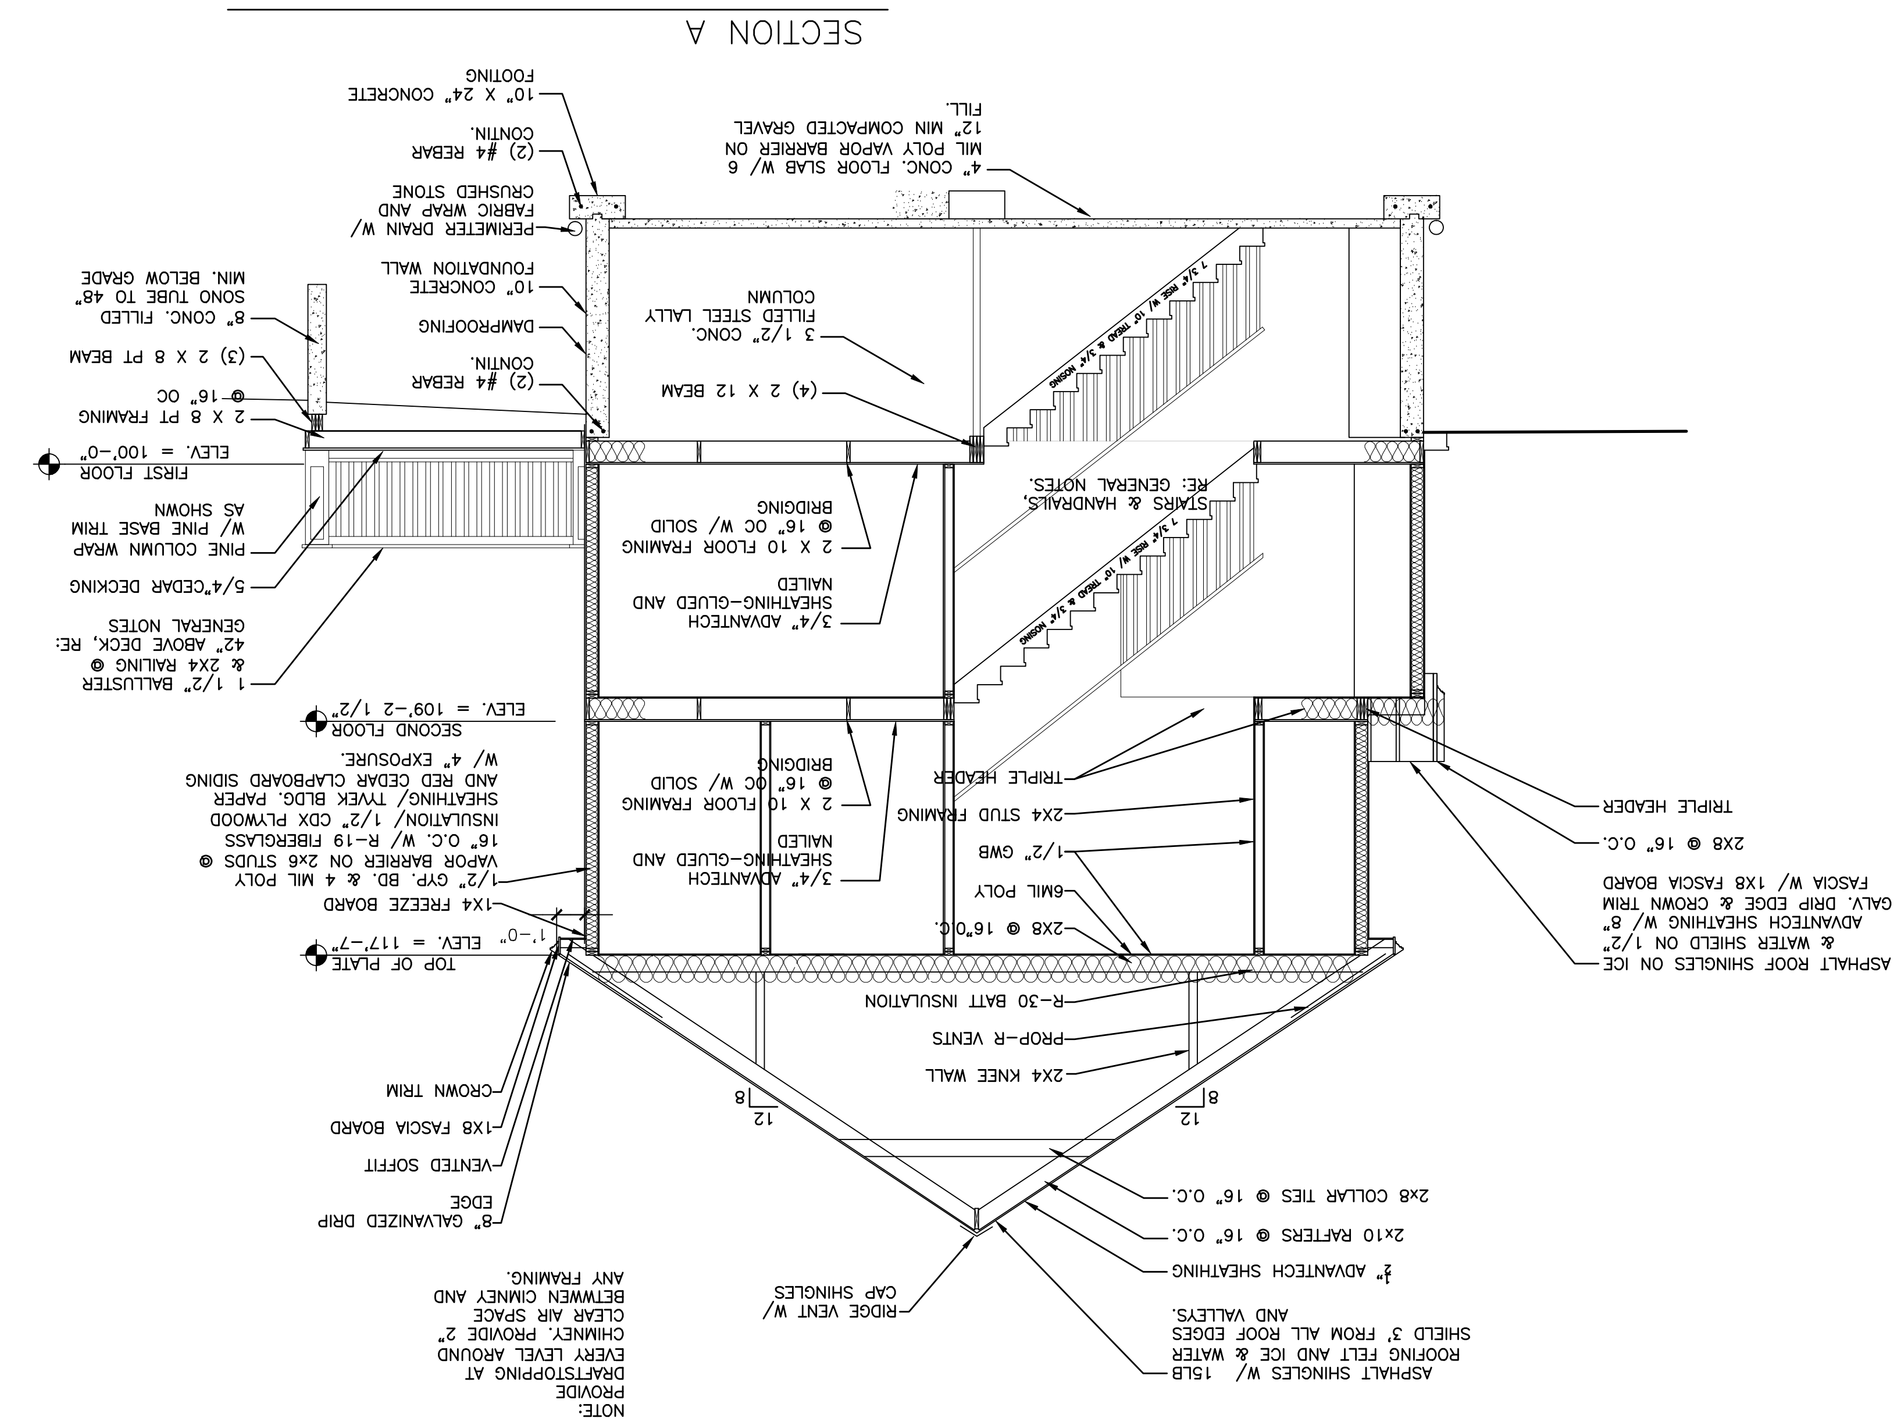

SECTION B

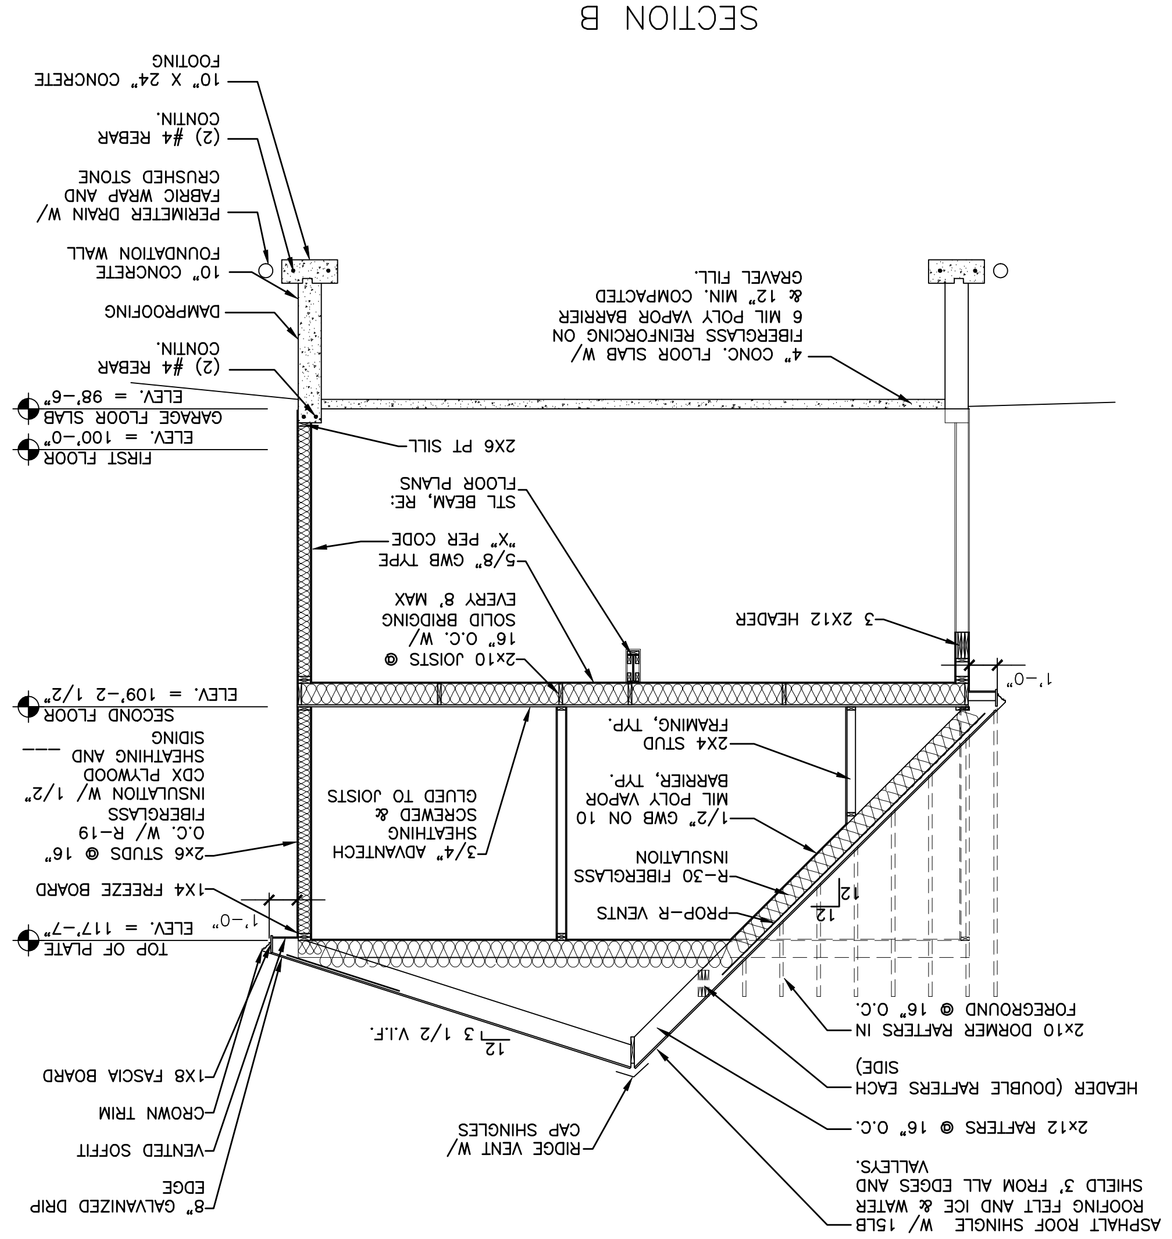

SECTION C

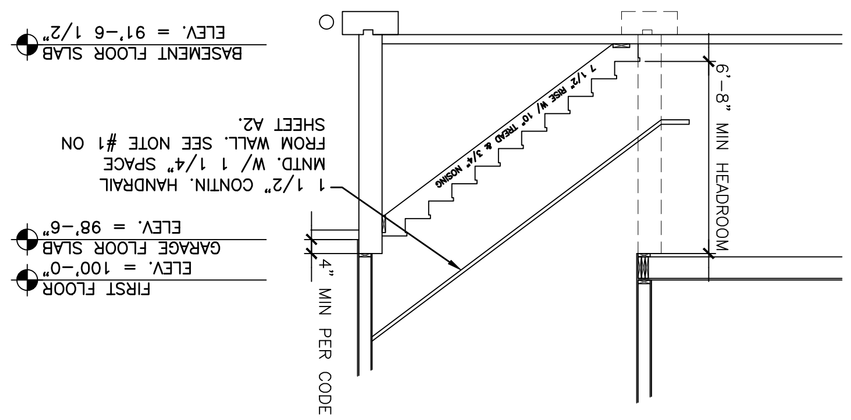

PROJECT TITLE:
KENNEDY & WALSH CONSTRUCTION
LOT # 29 RIVERS EDGE
STROUDWATER FARMS
PORTLAND, ME.

PROJECT No.

DATE	DESCRIPTION	REV.

SHEET TITLE:
SECTIONS

JOB CAP/DRAWN:
SCALE: 1/4"=1'-0"
DATE:
CAD FILE:

SHEET No.
A5