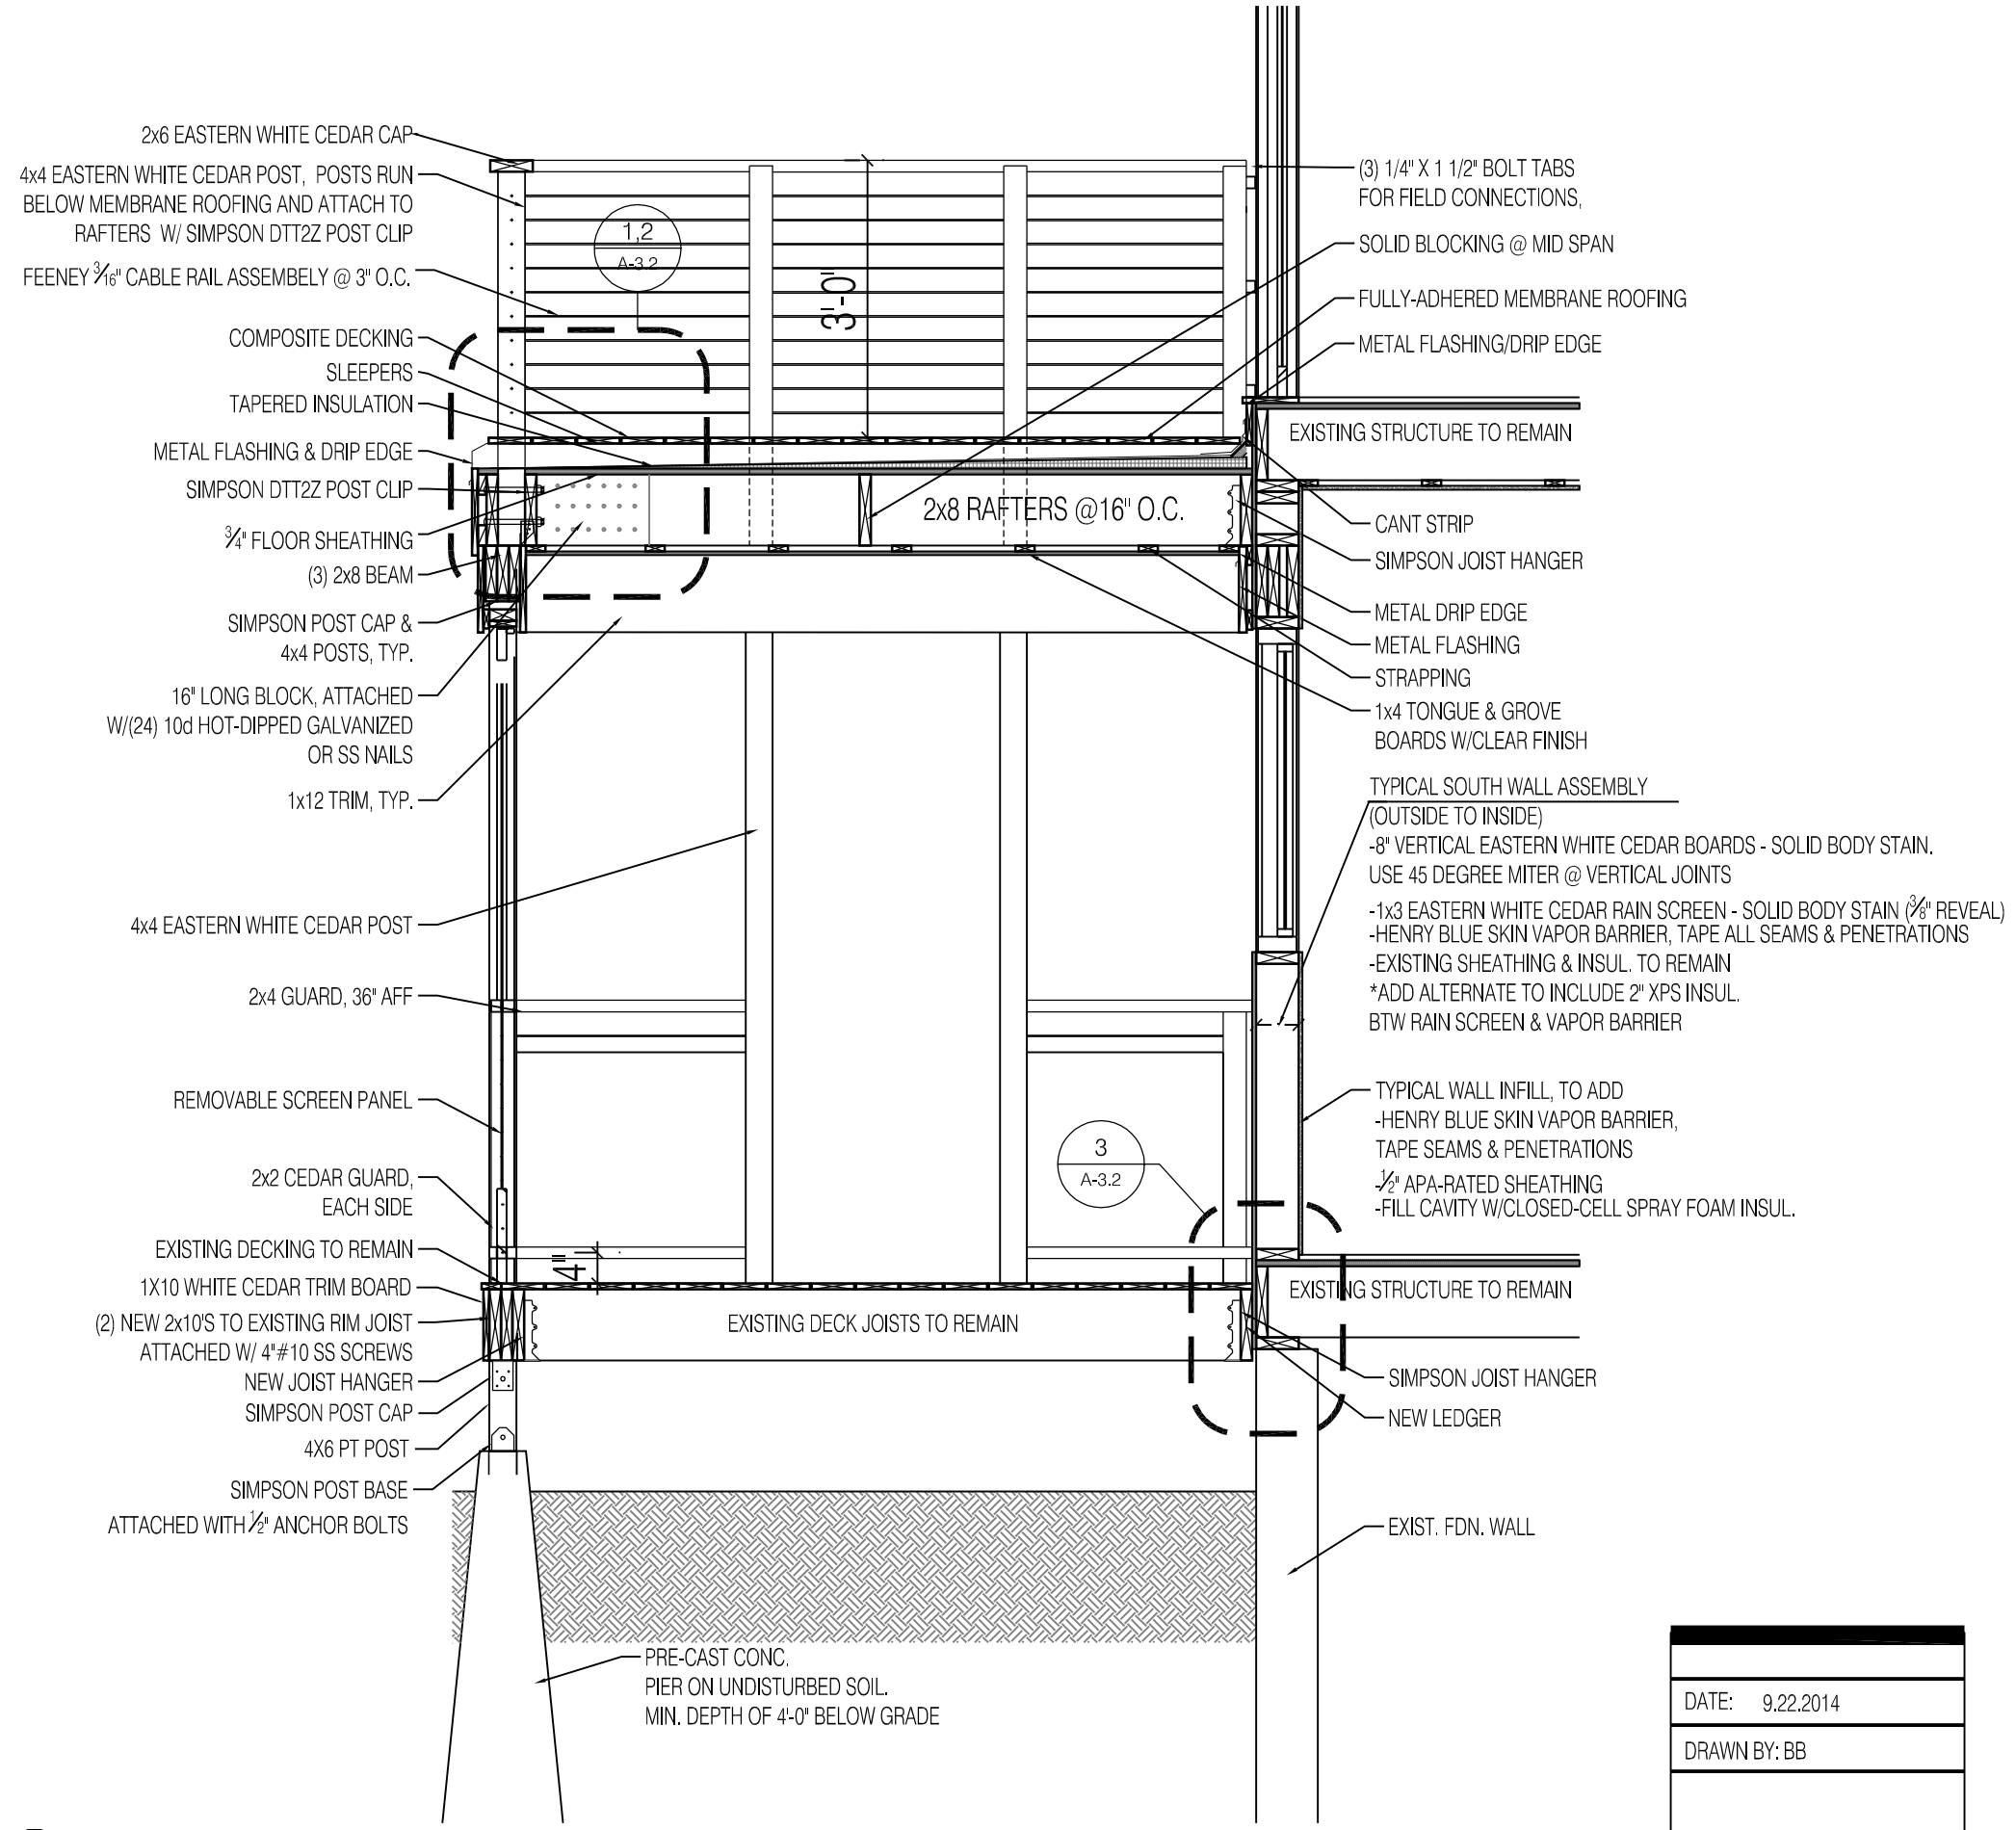

1 TYPICAL SECTION THROUGH SCREEN PORCH
1/2" = 1'-0"

PROSPECT DESIGN
58 FORE ST, PORTLAND, ME
www.prospectdesign.me
T: 207 - 749 - 7400

BUILDING SECTION
SILVERMAN

DATE: 9.22.2014
DRAWN BY: BB

A-3.1