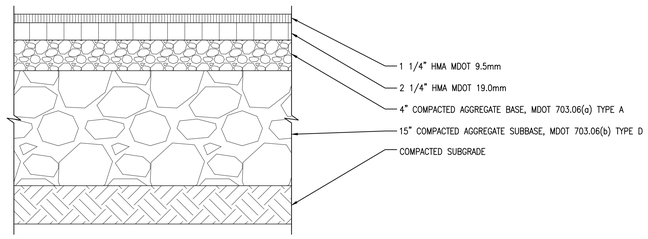

NOTES:

1. HMA = HOT MIX ASPHALT
   MDOT = MAINE DEPARTMENT OF TRANSPORTATION
2. ALL COURSE THICKNESS AFTER FINAL COMPACTION

CWS-1 / A1.0 DETAIL OF SURFACE FINISHES
SCALE: 1 1/2" = 1'-0"

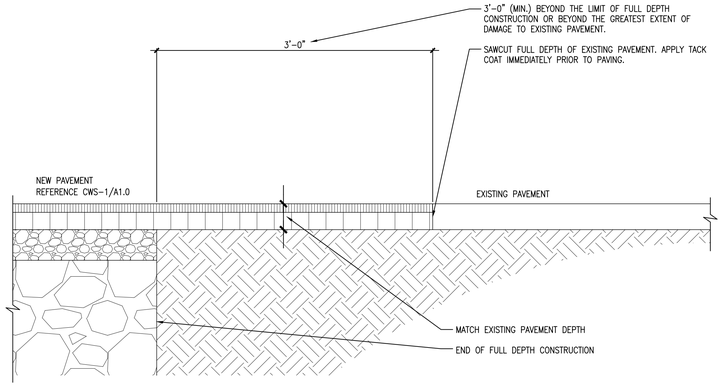

CWS-2 / A1.0 PAVEMENT CUTTING AND MATCHING SECTION
SCALE: 1 1/2" = 1'-0"

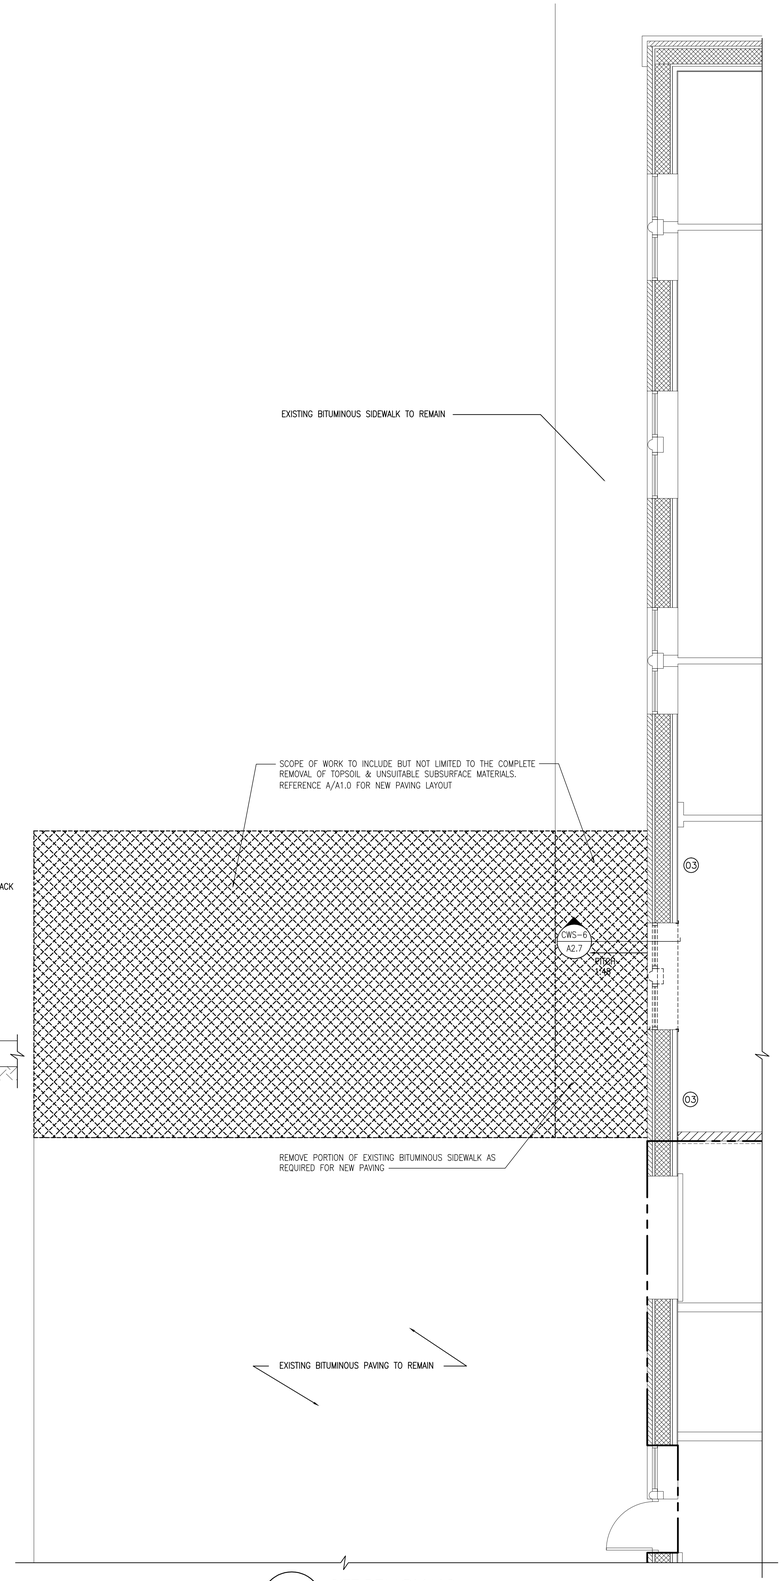

B / A1.0 SITE REMOVALS
SCALE: 1/4" = 1'-0"

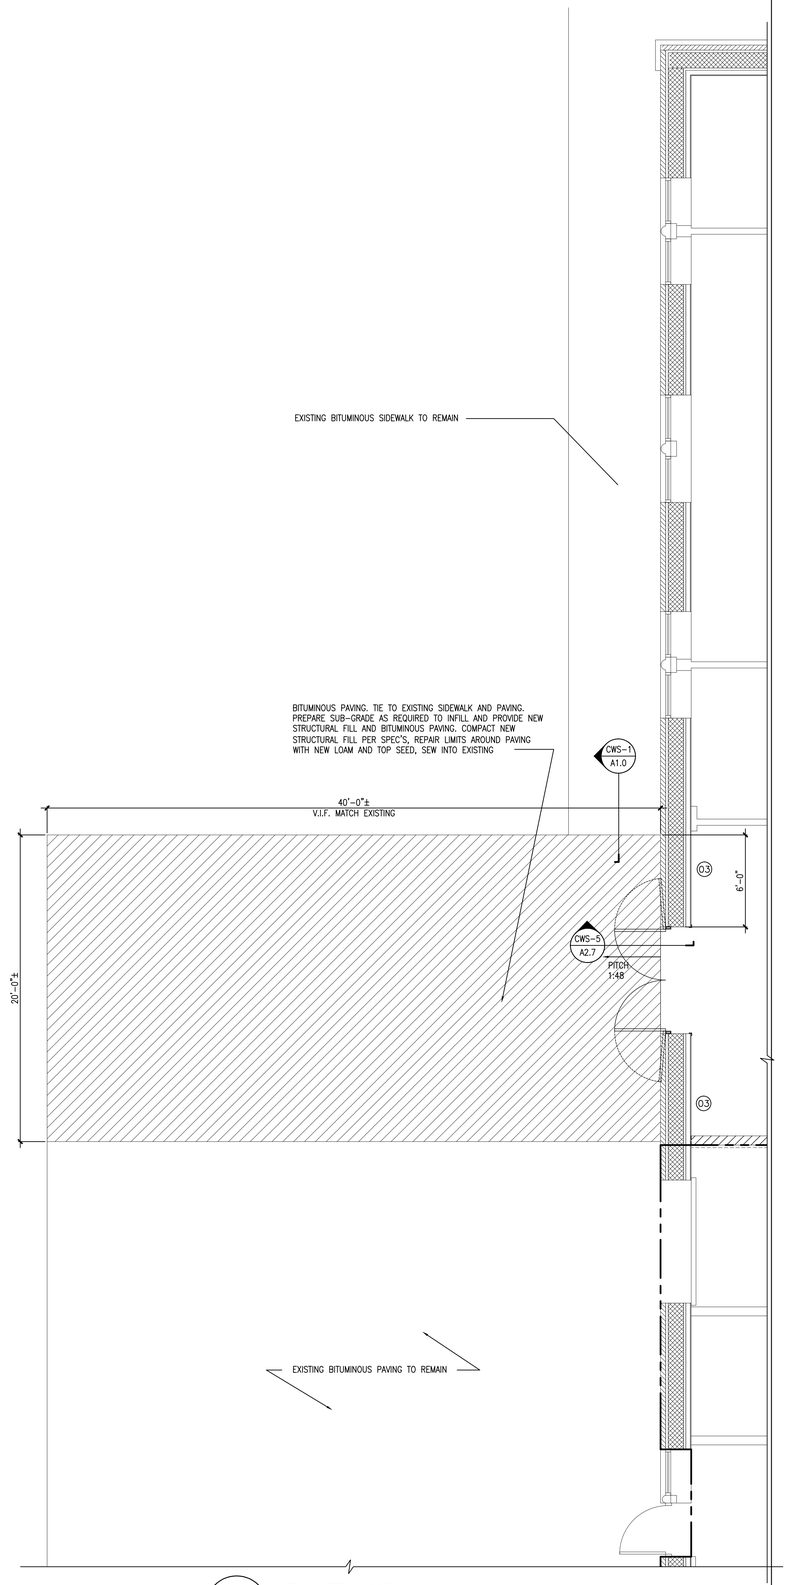

A / A1.0 NEW SITE WORK
SCALE: 1/4" = 1'-0"

NORTH

SITE PLAN & DETAILS
SCALE: 1/4" = 1'-0"

CWS Architects
434 Cumberland Avenue
Portland, ME 04101
Phone: (207) 774-4441
Fax: (207) 774-4016
www.CWSarch.com

Dialysis Clinic Fit-up:
SOUTHERN MAINE DIALYSIS
1600 CONGRESS STREET
PORTLAND, MAINE 04102
#1190

Drafted By:	CWS ARCH
Checked By:	CWS - GTL
Date Drawn:	03/06/12
Project #:	CWS# 11418

REV #	DATE	REVISION DESCRIPTION
-	3/14/2012	ISSUED FOR 100% CONSTRUCTION

A1.0
Sheet Number

3/13/2012 4:45 PM