NOTES:
1. REFERENCE FLOOR PLANS FOR NURSES STATION LOCATION. COORDINATE LOCATION OF CONDUIT STUB-UPS AS SHOWN WITH ALL APPLICABLE DRAWINGS.
2. DIMENSIONS SHOWN FOR NURSES STATION ARE TO OUTER EDGES.
3. REFER TO SPECIFICATION SECTIONS 06400 AND 09900 FOR FINISH REQUIREMENTS.

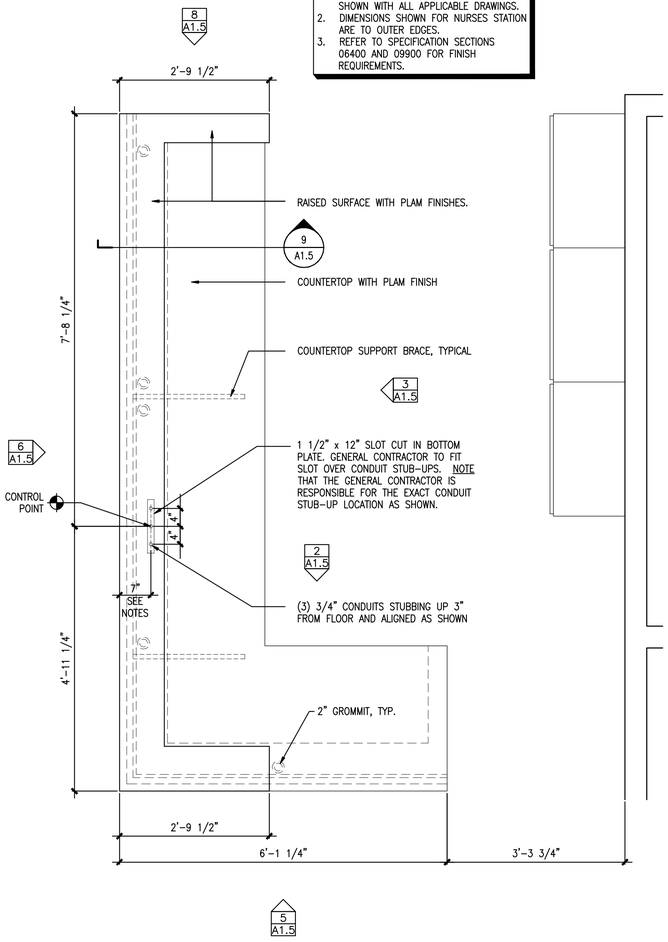

4 ENLARGE PLAN @ NURSES STATION

REFERENCED FROM: A1.1 SCALE: 3/4" = 1'-0"

FRESENIUS REFERENCE: A-24

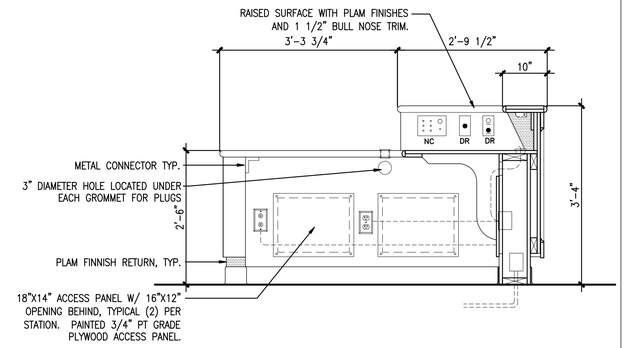

2 REAR ELEVATION @ NURSES STATION

REFERENCED FROM: SCALE: 3/4" = 1'-0"

FRESENIUS REFERENCE: A-22

NOTES:
1. REFERENCE FLOOR PLANS FOR NURSES STATION LOCATION. COORDINATE LOCATION OF CONDUIT STUB-UPS AS SHOWN WITH ALL APPLICABLE DRAWINGS.
2. DIMENSIONS SHOWN FOR NURSES STATION ARE TO OUTER EDGES.
3. REFER TO SPECIFICATION SECTIONS 06400 AND 09900 FOR FINISH REQUIREMENTS.

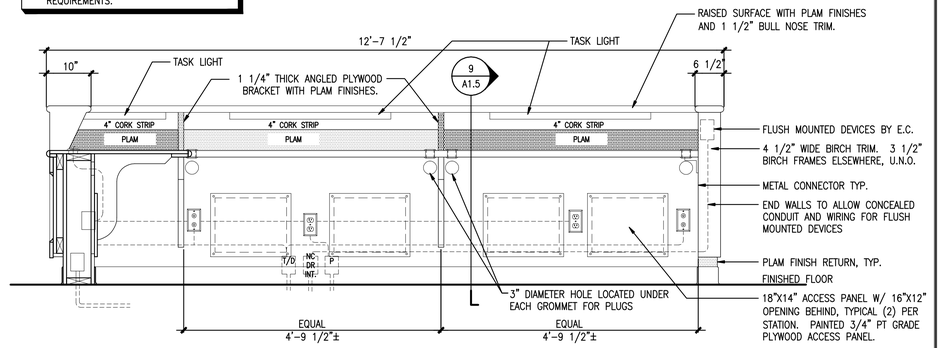

3 REAR ELEVATION @ NURSES STATION

REFERENCED FROM: SCALE: 3/4" = 1'-0"

FRESENIUS REFERENCE: A-22

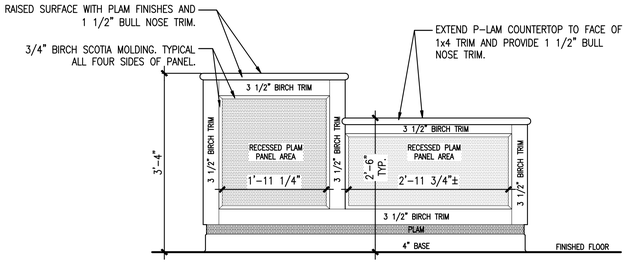

5 SIDE ELEVATION @ NURSES STATION

REFERENCED FROM: SCALE: 3/4" = 1'-0"

FRESENIUS REFERENCE: A-22

NOTES:
1. REFERENCE FLOOR PLANS FOR NURSES STATION LOCATION. COORDINATE LOCATION OF CONDUIT STUB-UPS AS SHOWN WITH ALL APPLICABLE DRAWINGS.
2. DIMENSIONS SHOWN FOR NURSES STATION ARE TO OUTER EDGES.
3. REFER TO SPECIFICATION SECTIONS 06400 AND 09900 FOR FINISH REQUIREMENTS.

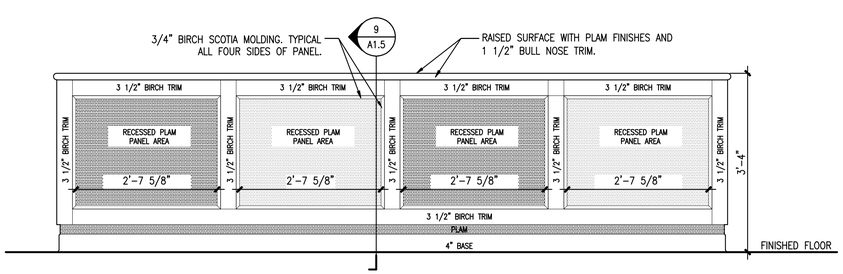

6 FRONT ELEVATION @ NURSES STATION

REFERENCED FROM: SCALE: 3/4" = 1'-0"

FRESENIUS REFERENCE: A-22

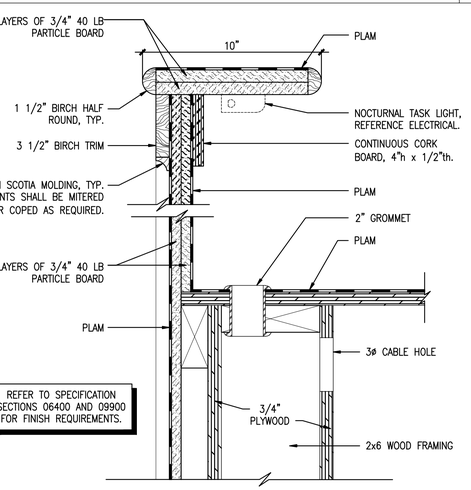

7 DETAIL @ NURSES STATION

REFERENCED FROM: SCALE: 3" = 1'-0"

FRESENIUS REFERENCE: A-25

NOTES:
1. REFERENCE FLOOR PLANS FOR NURSES STATION LOCATION. COORDINATE LOCATION OF CONDUIT STUB-UPS AS SHOWN WITH ALL APPLICABLE DRAWINGS.
2. DIMENSIONS SHOWN FOR NURSES STATION ARE TO OUTER EDGES.
3. REFER TO SPECIFICATION SECTIONS 06400 AND 09900 FOR FINISH REQUIREMENTS.

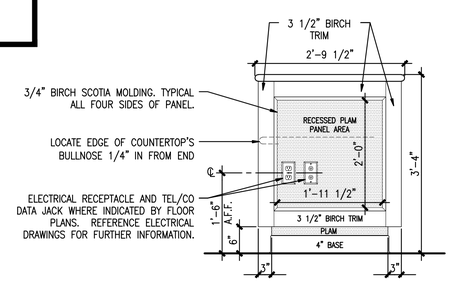

8 SIDE ELEVATION @ NURSES STATION

REFERENCED FROM: SCALE: 3/4" = 1'-0"

FRESENIUS REFERENCE: A-23

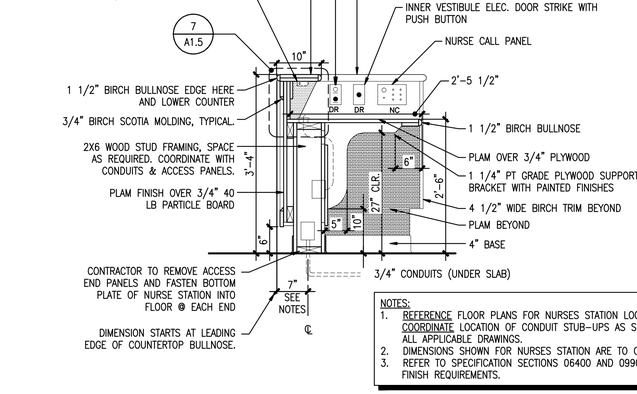

NOTES:
1. REFERENCE FLOOR PLANS FOR NURSES STATION LOCATION. COORDINATE LOCATION OF CONDUIT STUB-UPS AS SHOWN WITH ALL APPLICABLE DRAWINGS.
2. DIMENSIONS SHOWN FOR NURSES STATION ARE TO OUTER EDGES.
3. REFER TO SPECIFICATION SECTIONS 06400 AND 09900 FOR FINISH REQUIREMENTS.

9 SECTION @ NURSES STATION

REFERENCED FROM: SCALE: 3/4" = 1'-0"

FRESENIUS REFERENCE: A-23

ISSUED FOR CONSTRUCTION

CWS Architects
434 Cumberland Avenue
Portland, ME 04101
Phone: (207) 774-4441
Fax: (207) 774-4016
www.CWSarch.com

THE RENOVATIONS TO SOUTHERN MAINE DIALYSIS PORTLAND, MAINE #1190
1600 CONGRESS STREET
PORTLAND, MAINE 04101

Owner:
FRESENIUS MEDICAL SERVICES DIALYSIS SERVICES NORTH AMERICA
1256 MAIN STREET
WALTHAM, MA 02451
(781) 891-0829
(781) 891-0890

REVISIONS:

Description:	Date:

Drawing Title: **ENLARGED PLAN, ELEVATIONS & SECTIONS AT NURSES STATION**
Scale: AS NOTED
Date: 9/04/2007
CWS Proj. No.: 2006.447.fpk

Drawing Number: **A1.5** **ALT. #1**